


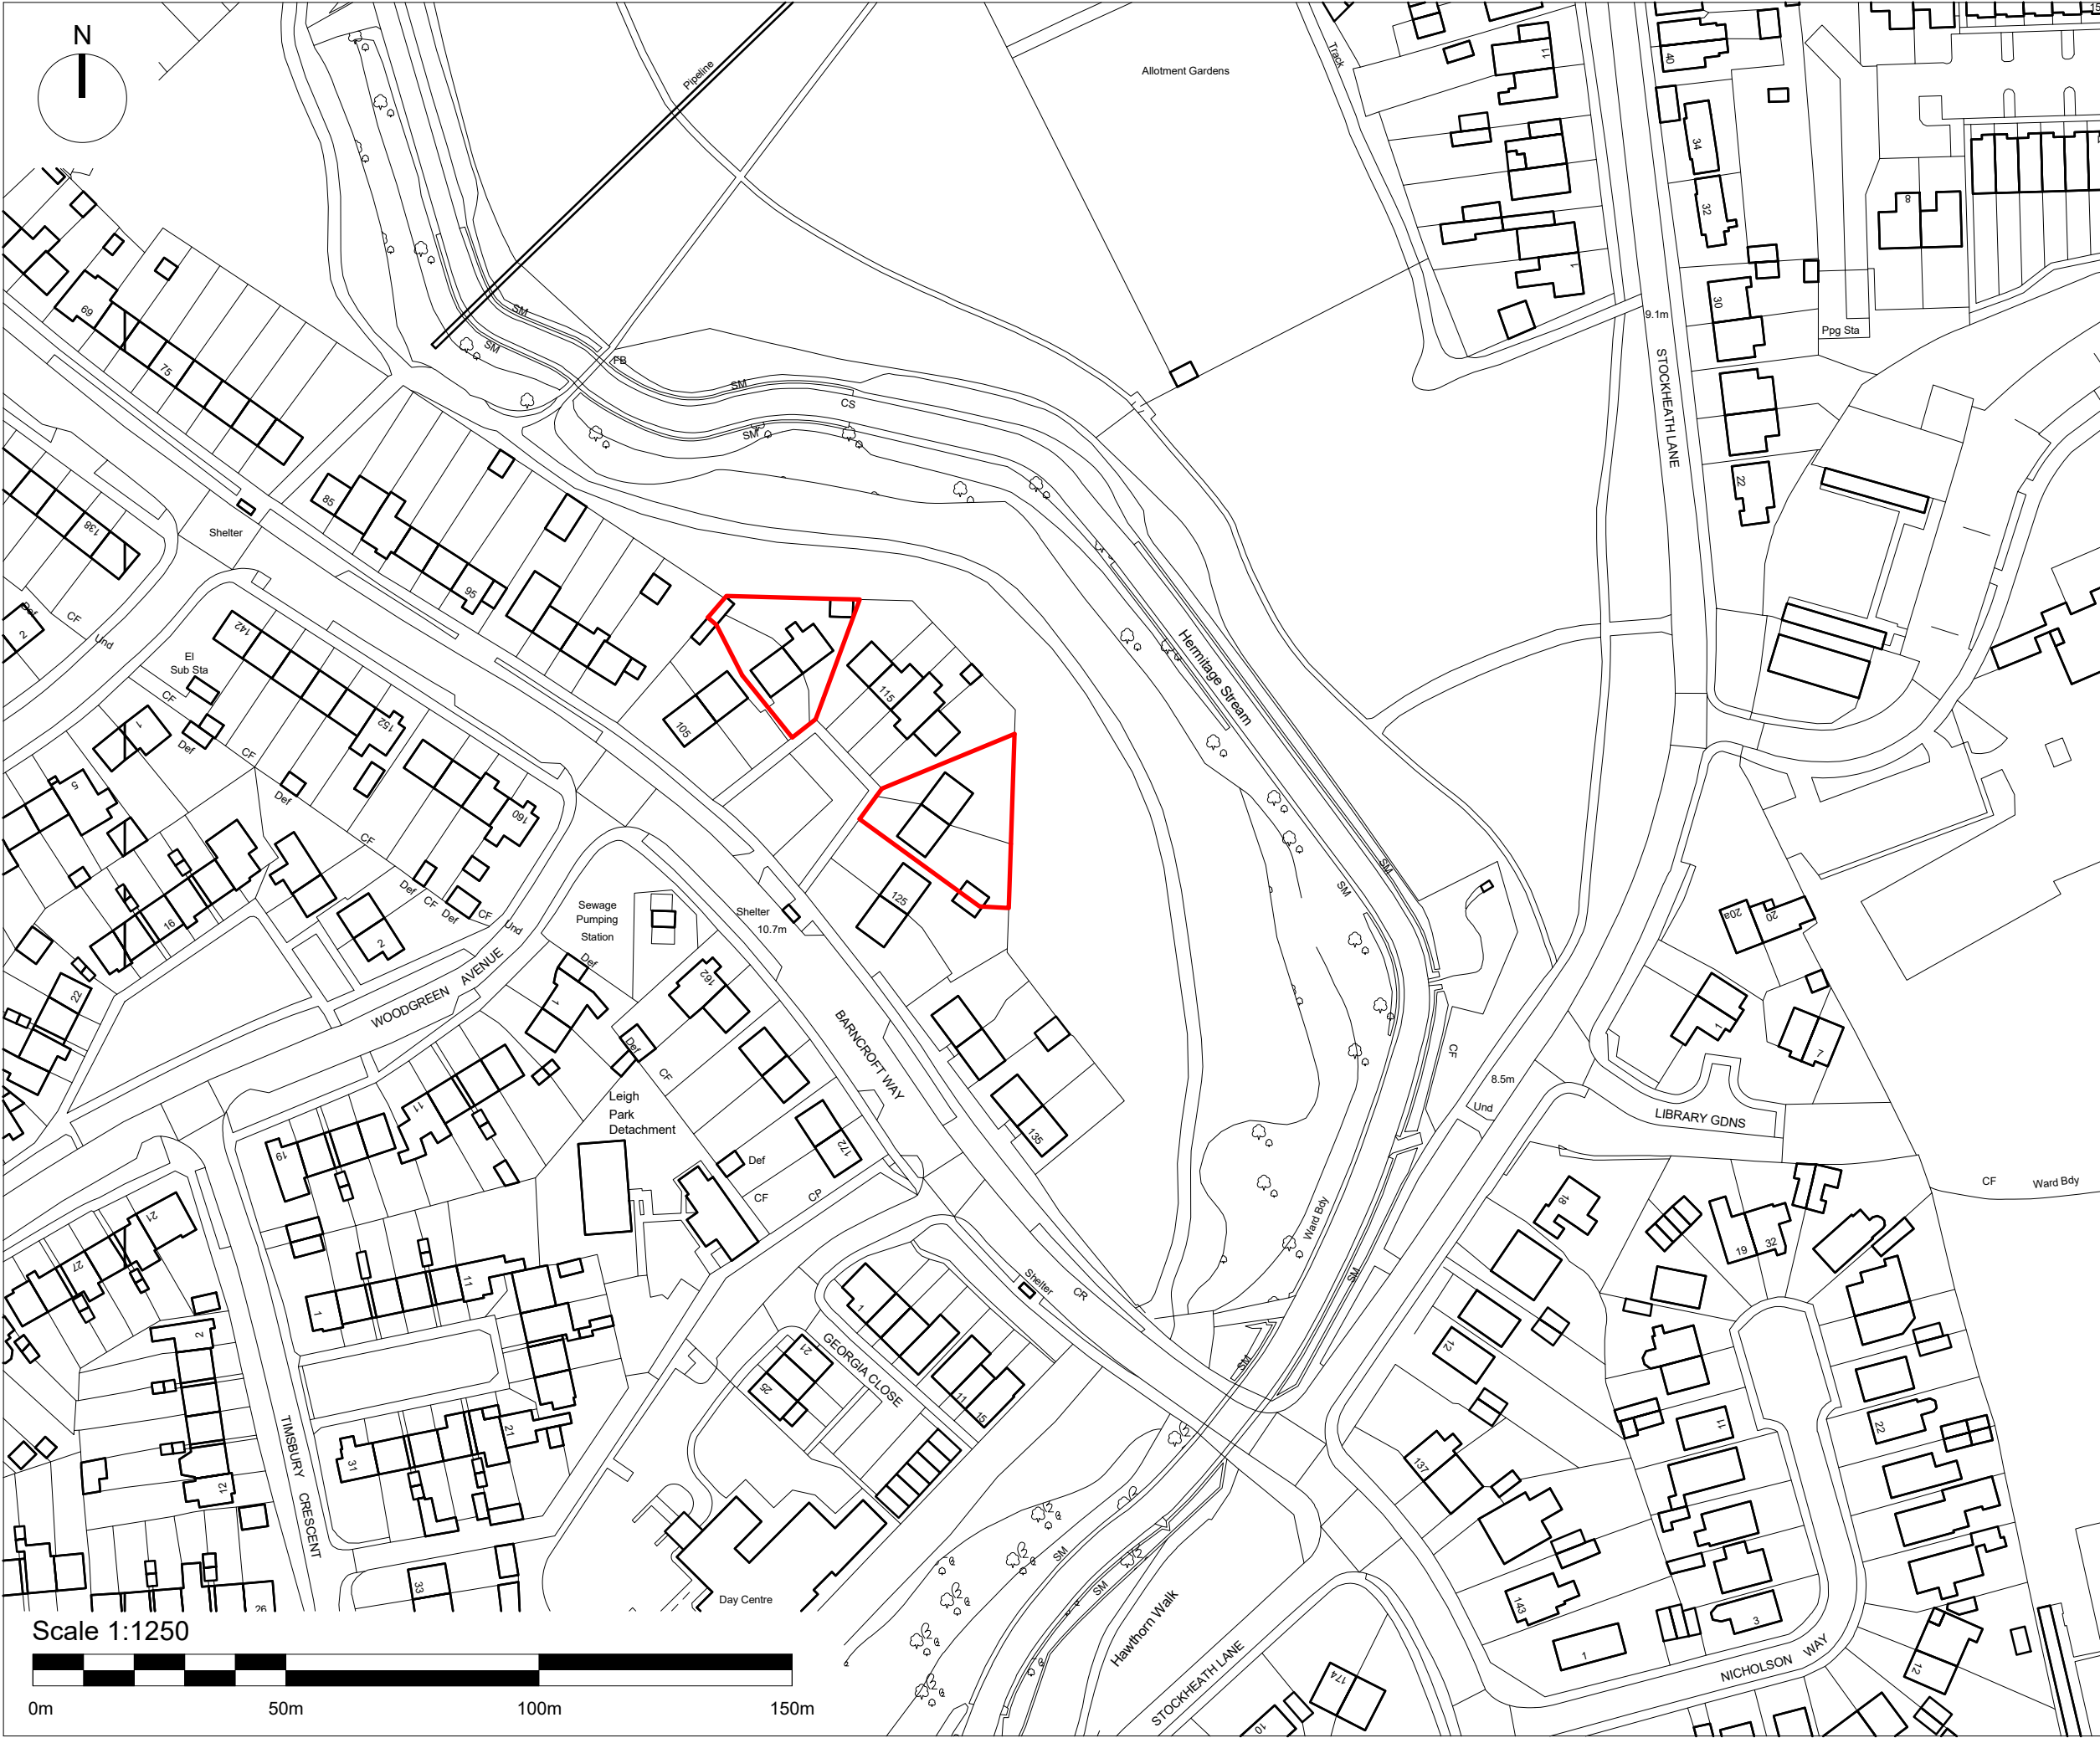

NOTE: All dimensions to be checked on site prior to commencement of any work

*** DO NOT SCALE FROM THIS DRAWING
EXCEPT FOR THE PURPOSES OF DETERMINING A PLANNING APPLICATION***
Notify C.A of any discrepancies before ordering materials.

© Crown copyright and database rights 2021 Ordnance Survey 100019671

Address List

Flat 109 Barncroft Way,Havant, PO9 3AE
Flat 109a Barncroft Way,Havant, PO9 3AE
Flat 111 Barncroft Way,Havant, PO9 3AE
Flat 111a Barncroft Way,Havant, PO9 3AE

Flat 121 Barncroft Way, Havant, PO9 3AE
Flat 121a Barncroft Way, Havant, PO9 3AE
Flat 123 Barncroft Way, Havant, PO9 3AE
Flat 123a Barncroft Way, Havant, PO9 3AE

P2	06/06/24	Amended to include additional flats	CG		
Rev	Date	Revision Details (Amended By)	Approved		
Project					
Social Housing Decarbonisation Fund					
Drawing Title					
Location Plan Barncroft Way					
Date		Scale @ A3			
28/05/24		1 : 1250			
Housing, Neighbourhood & Building Services					
		JAMES HILL Head of Service			
DEPARTMENTAL SECTION:					
ARCHITECTS GROUP - Andrew Malbon Principal Architect. Tel 023 92 834711					
Design/ Survey By		Drawn By	Checked By		
DL / TN		CG			
Drawing No					
3810 / 1013 / P2					
SURVEY		DESIGN	☒	WORKING DRAWING	
FEASIBILITY		TENDER		AS BUILT	
INFORMATION		CONTRACT		A.I.	