



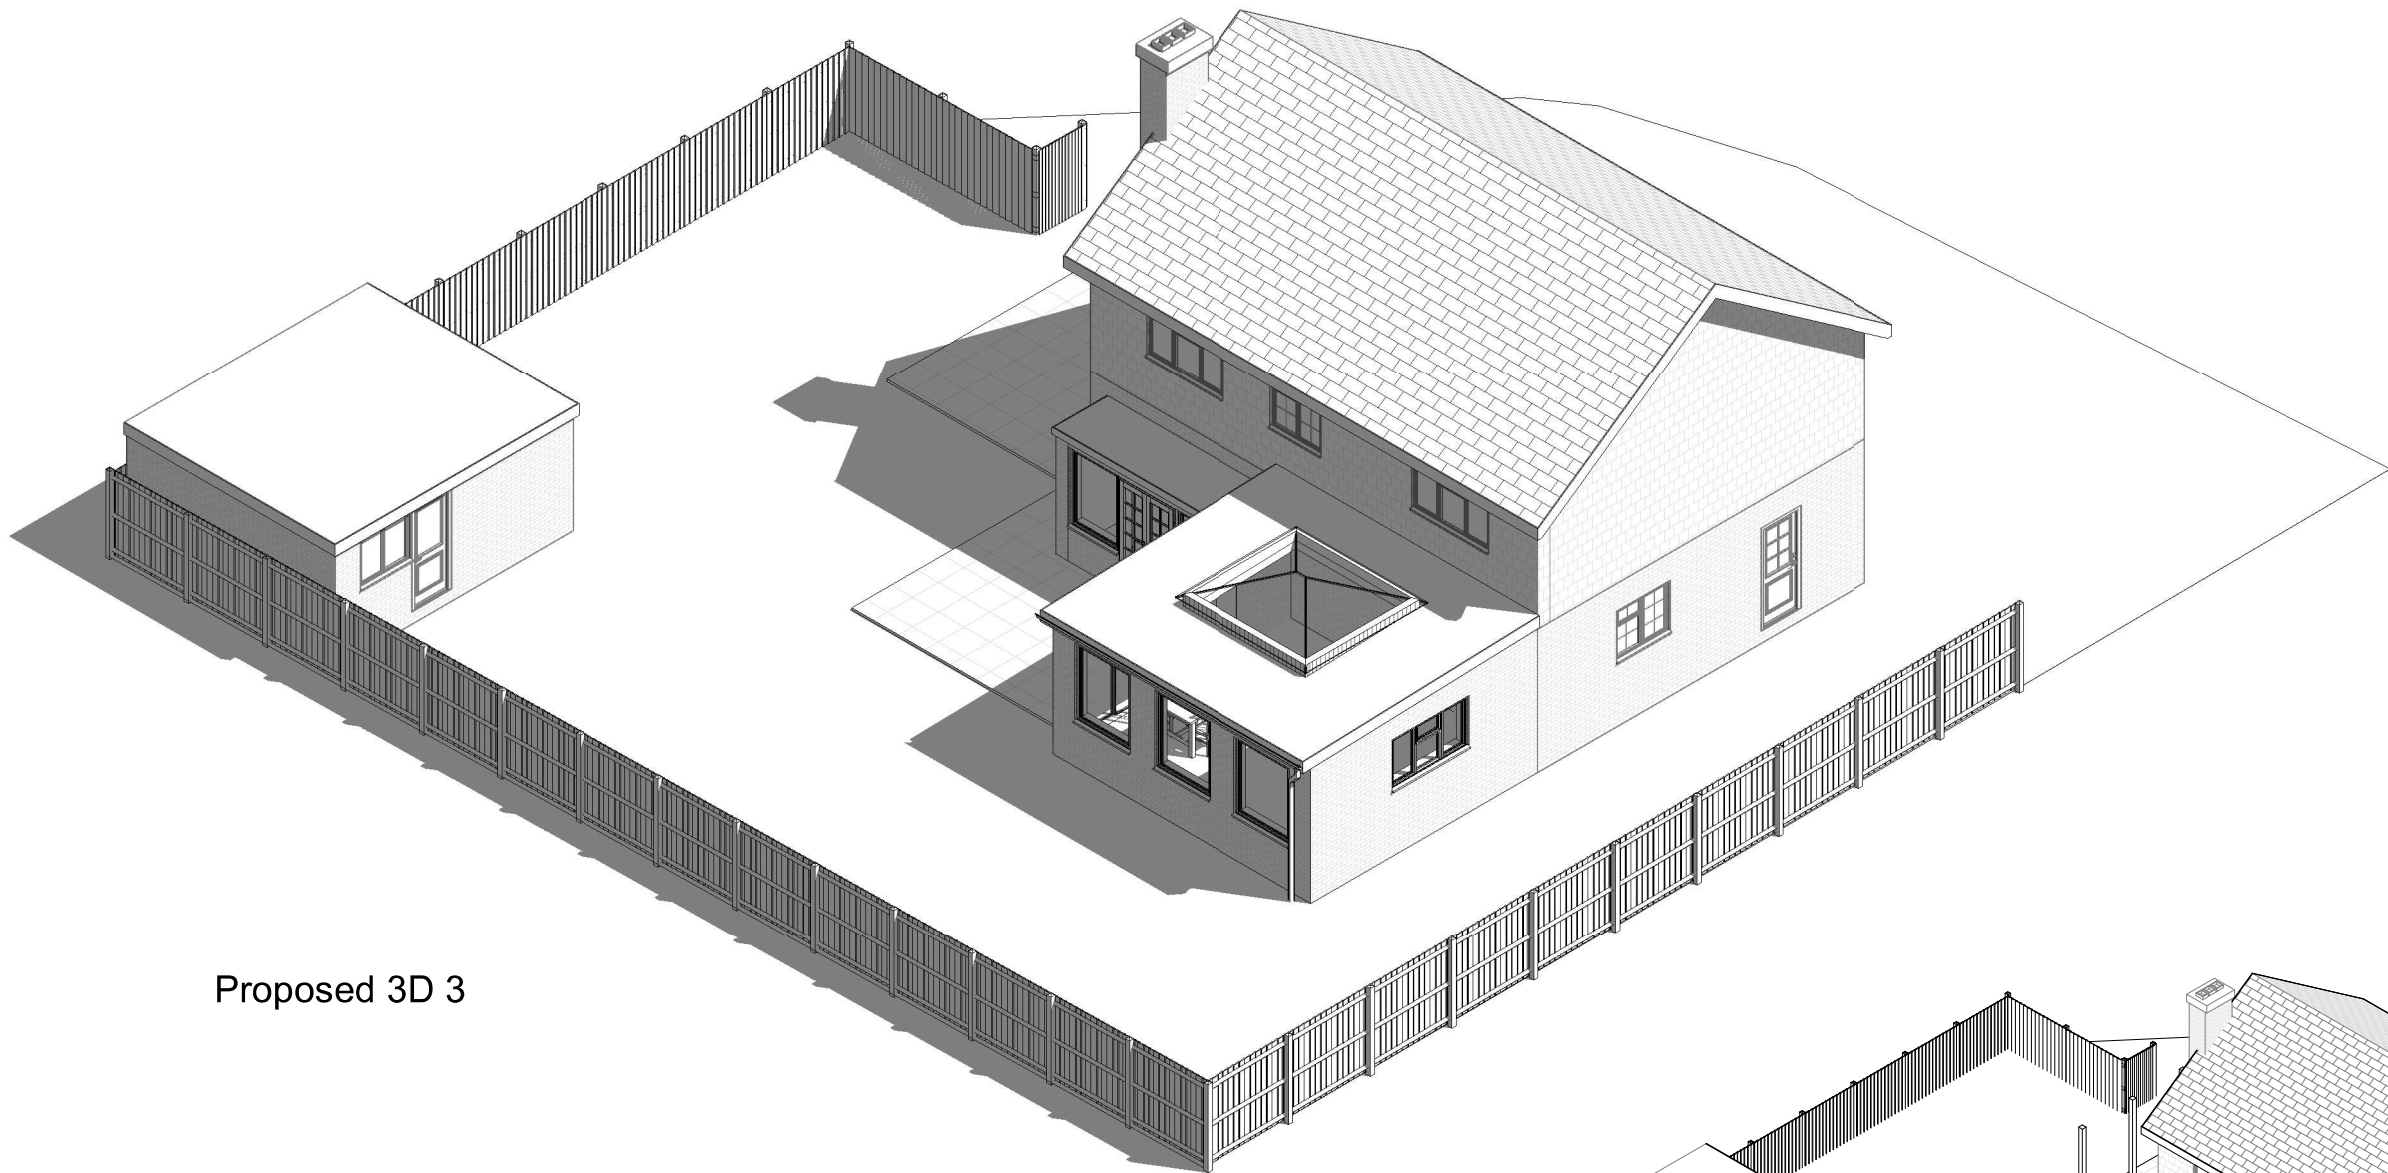

Proposed 3D 3

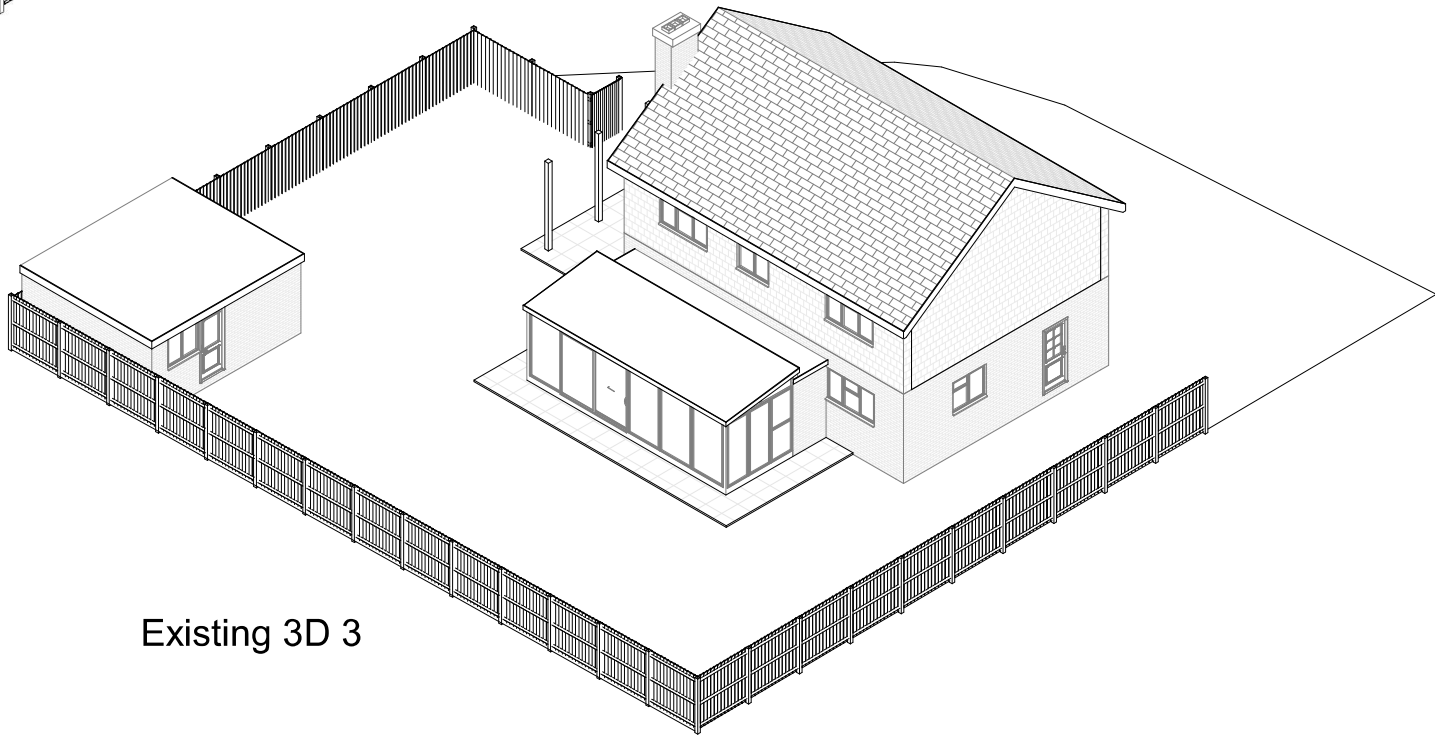

Existing 3D 3

pd

parkers

executive

design

1:500

50

1:200

20

1:100

10

1:50

5

All measurement to be checked on site prior to any commenment

Parkers Design Limited - The Studio @ 90, PO9 2PR

www.pexd.co.uk - info@parkersdesign.com - 07776 008822

PROJECT	10 High Trees PO7 7XP	CLIENT				Funnell	
		Date	Issue Date		Scale (@ A3)		
SHEET	3D 3	Drawn by	SW	DRAWING NUMBER			REV
		Checked by	SR	P 9			