




1 East Existing
1 : 100

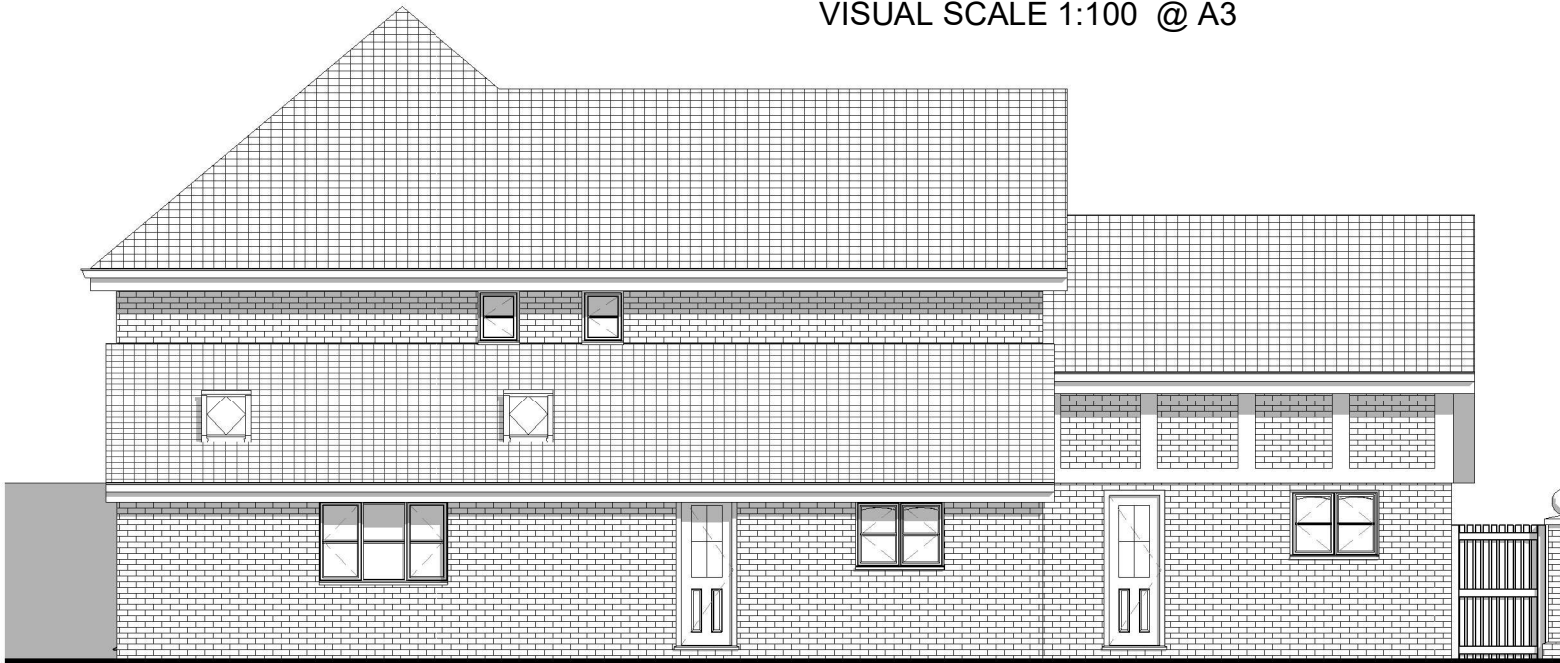

2 North Existing
1 : 100

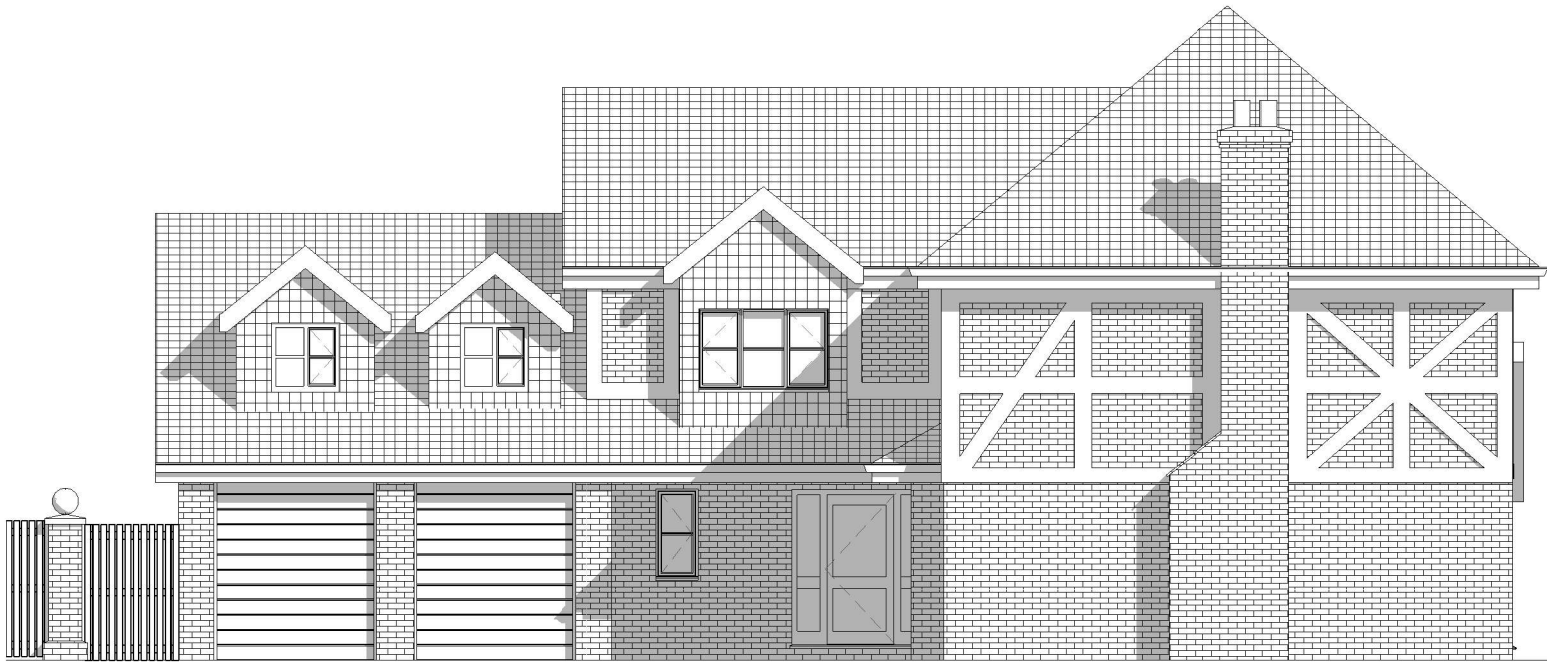

3 South Existing
1 : 100

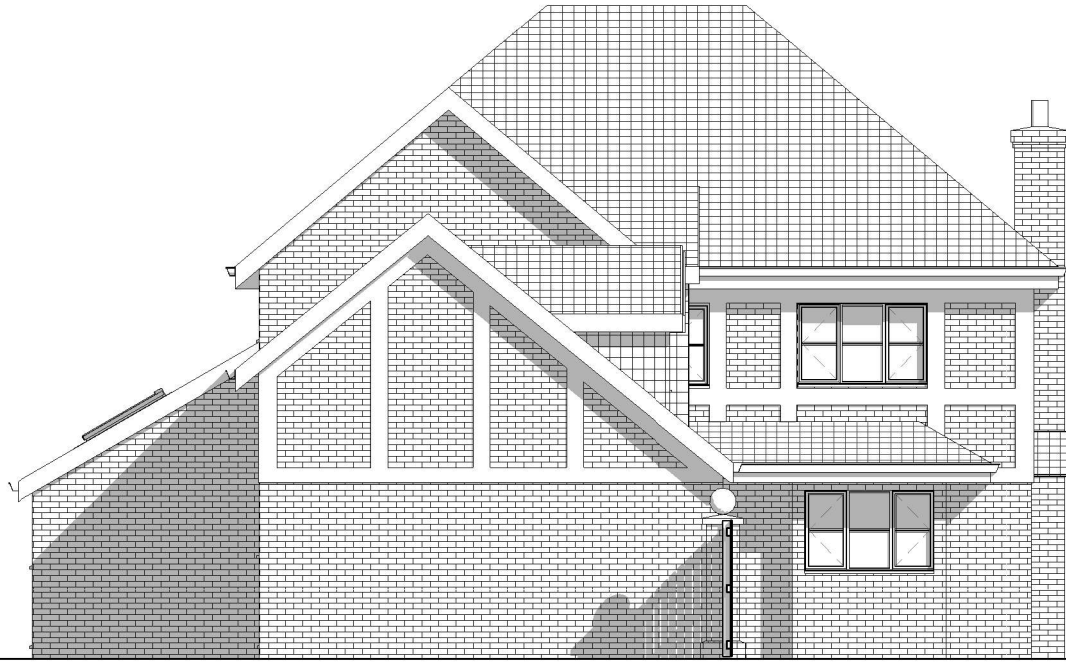

4 West Existing
1 : 100