



PHYSICAL SCALE IN METERS @ 1:100


NOTES:
This drawing has been produced solely for PLANNING/DESIGN.
Do not Scale from this Drawing except for planning purposes.
Any drainage shown is presumed and to be checked on site before commencement of works.
This drawing is the copyright of MF Designs Ltd.

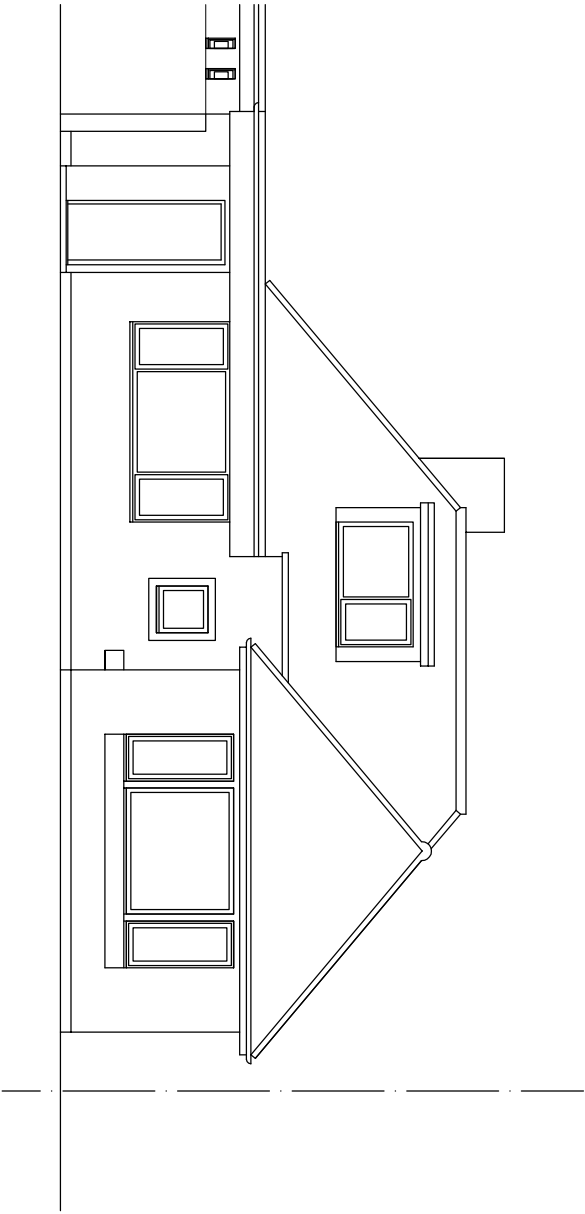


Existing South (front)

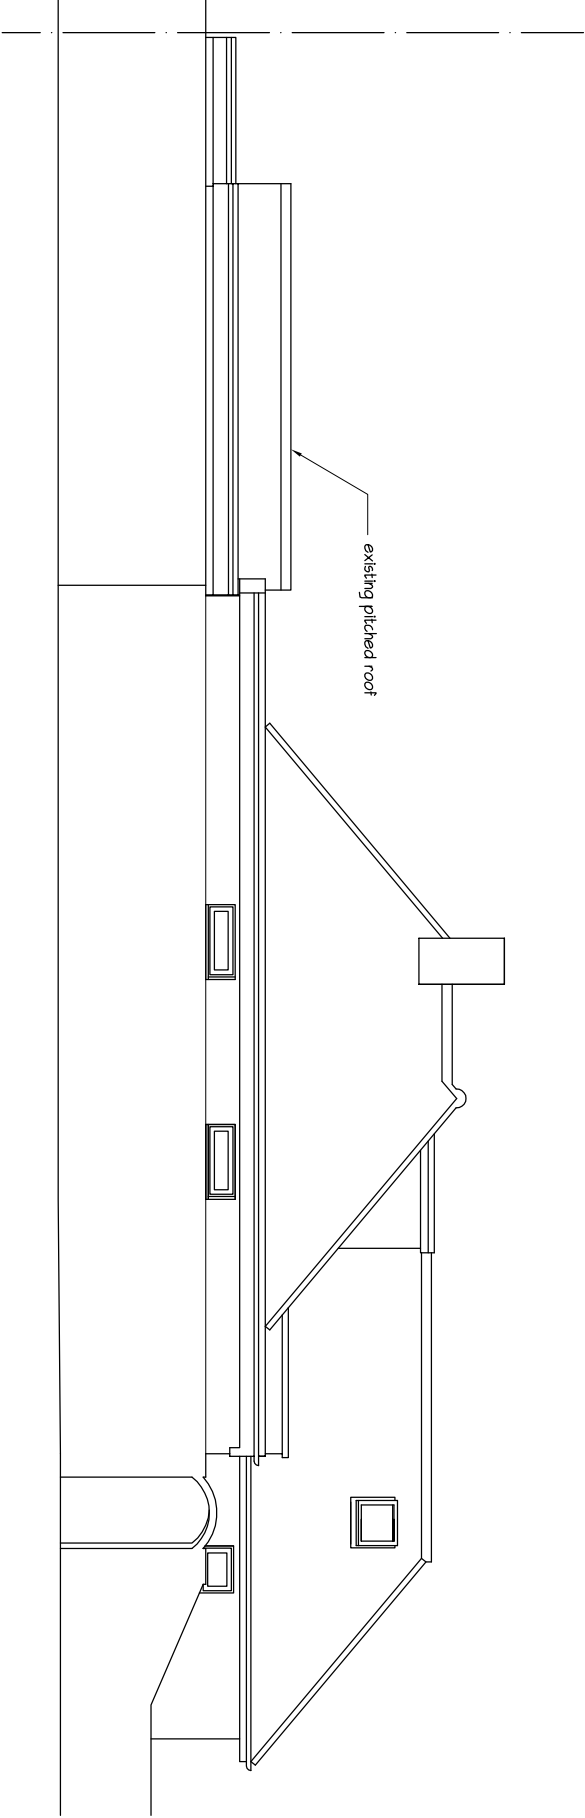

Existing West

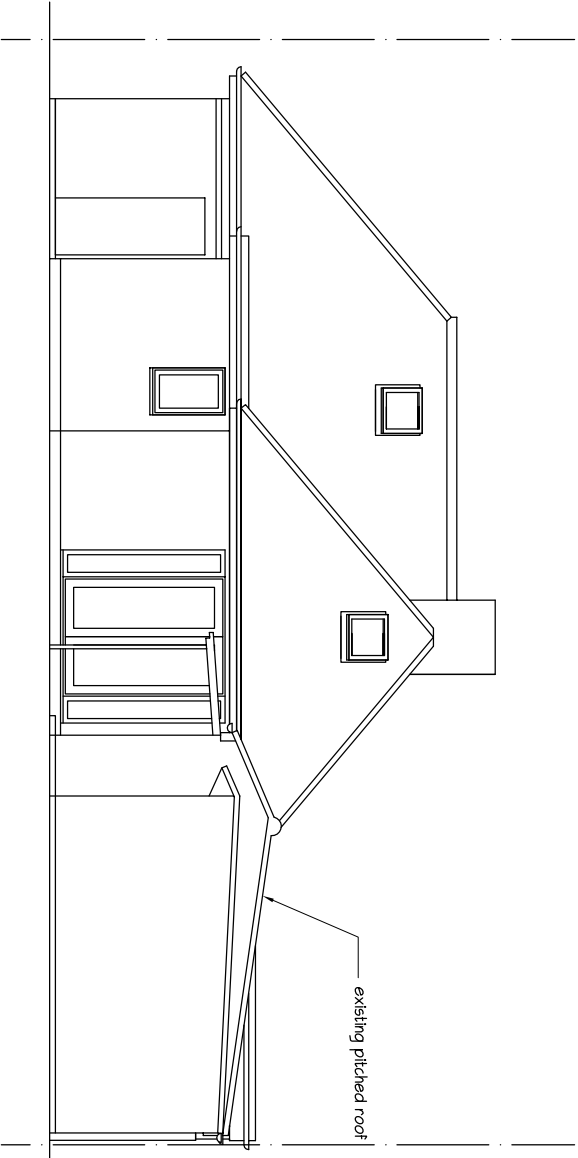

Existing North (rear)

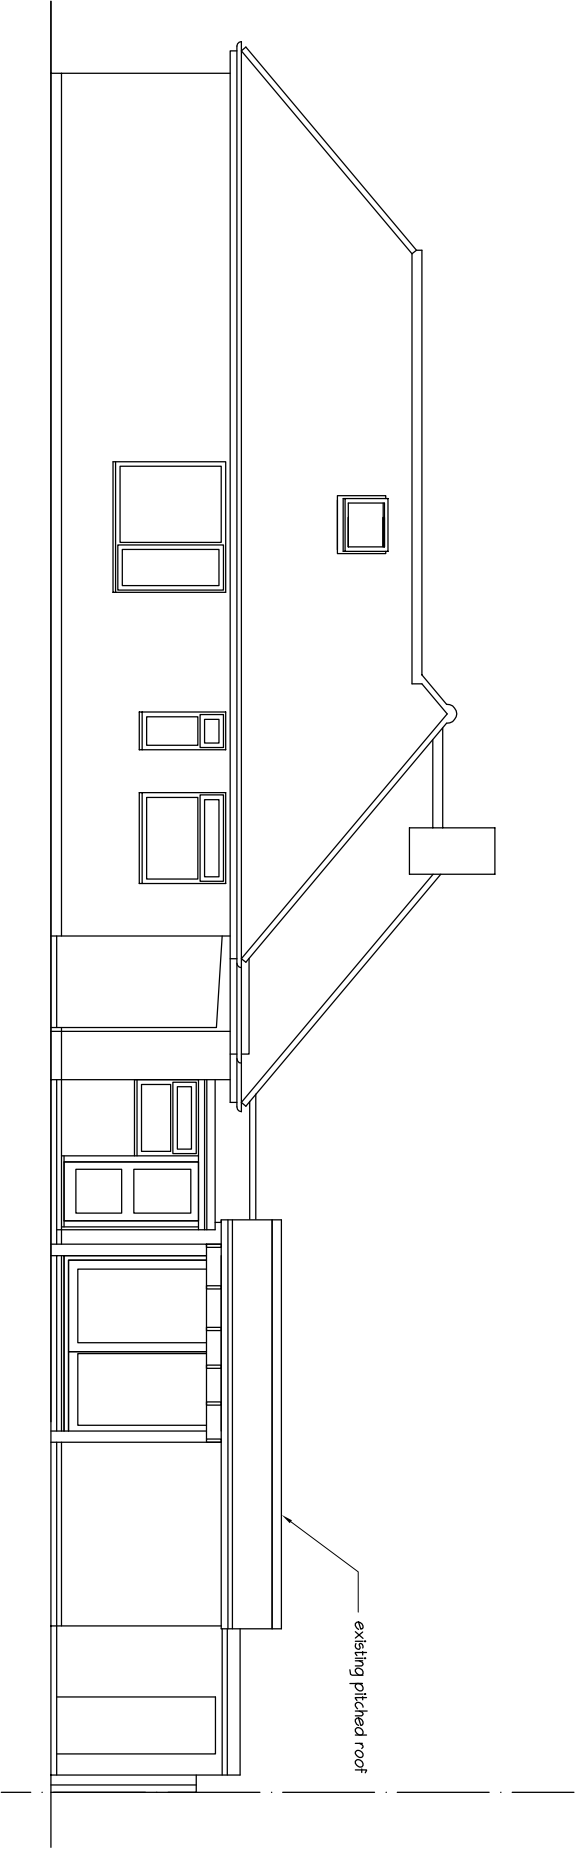

Existing East

EXISTING SURVEY - 67A Southwood Road, Hayling Island. PO9 2AX

mf designs ltd

Chartered Architects



36 Grove Road • Havant • Hampshire • PO9 1AR
Director: Martin Farrer RIBA • Co Registration No.4507379

t/f 02382 470967
e admh@mfdesigns.org.uk

Date: Sep 2024
Scale: 1:100

Job No: 3349
Dwg No: EX_02