


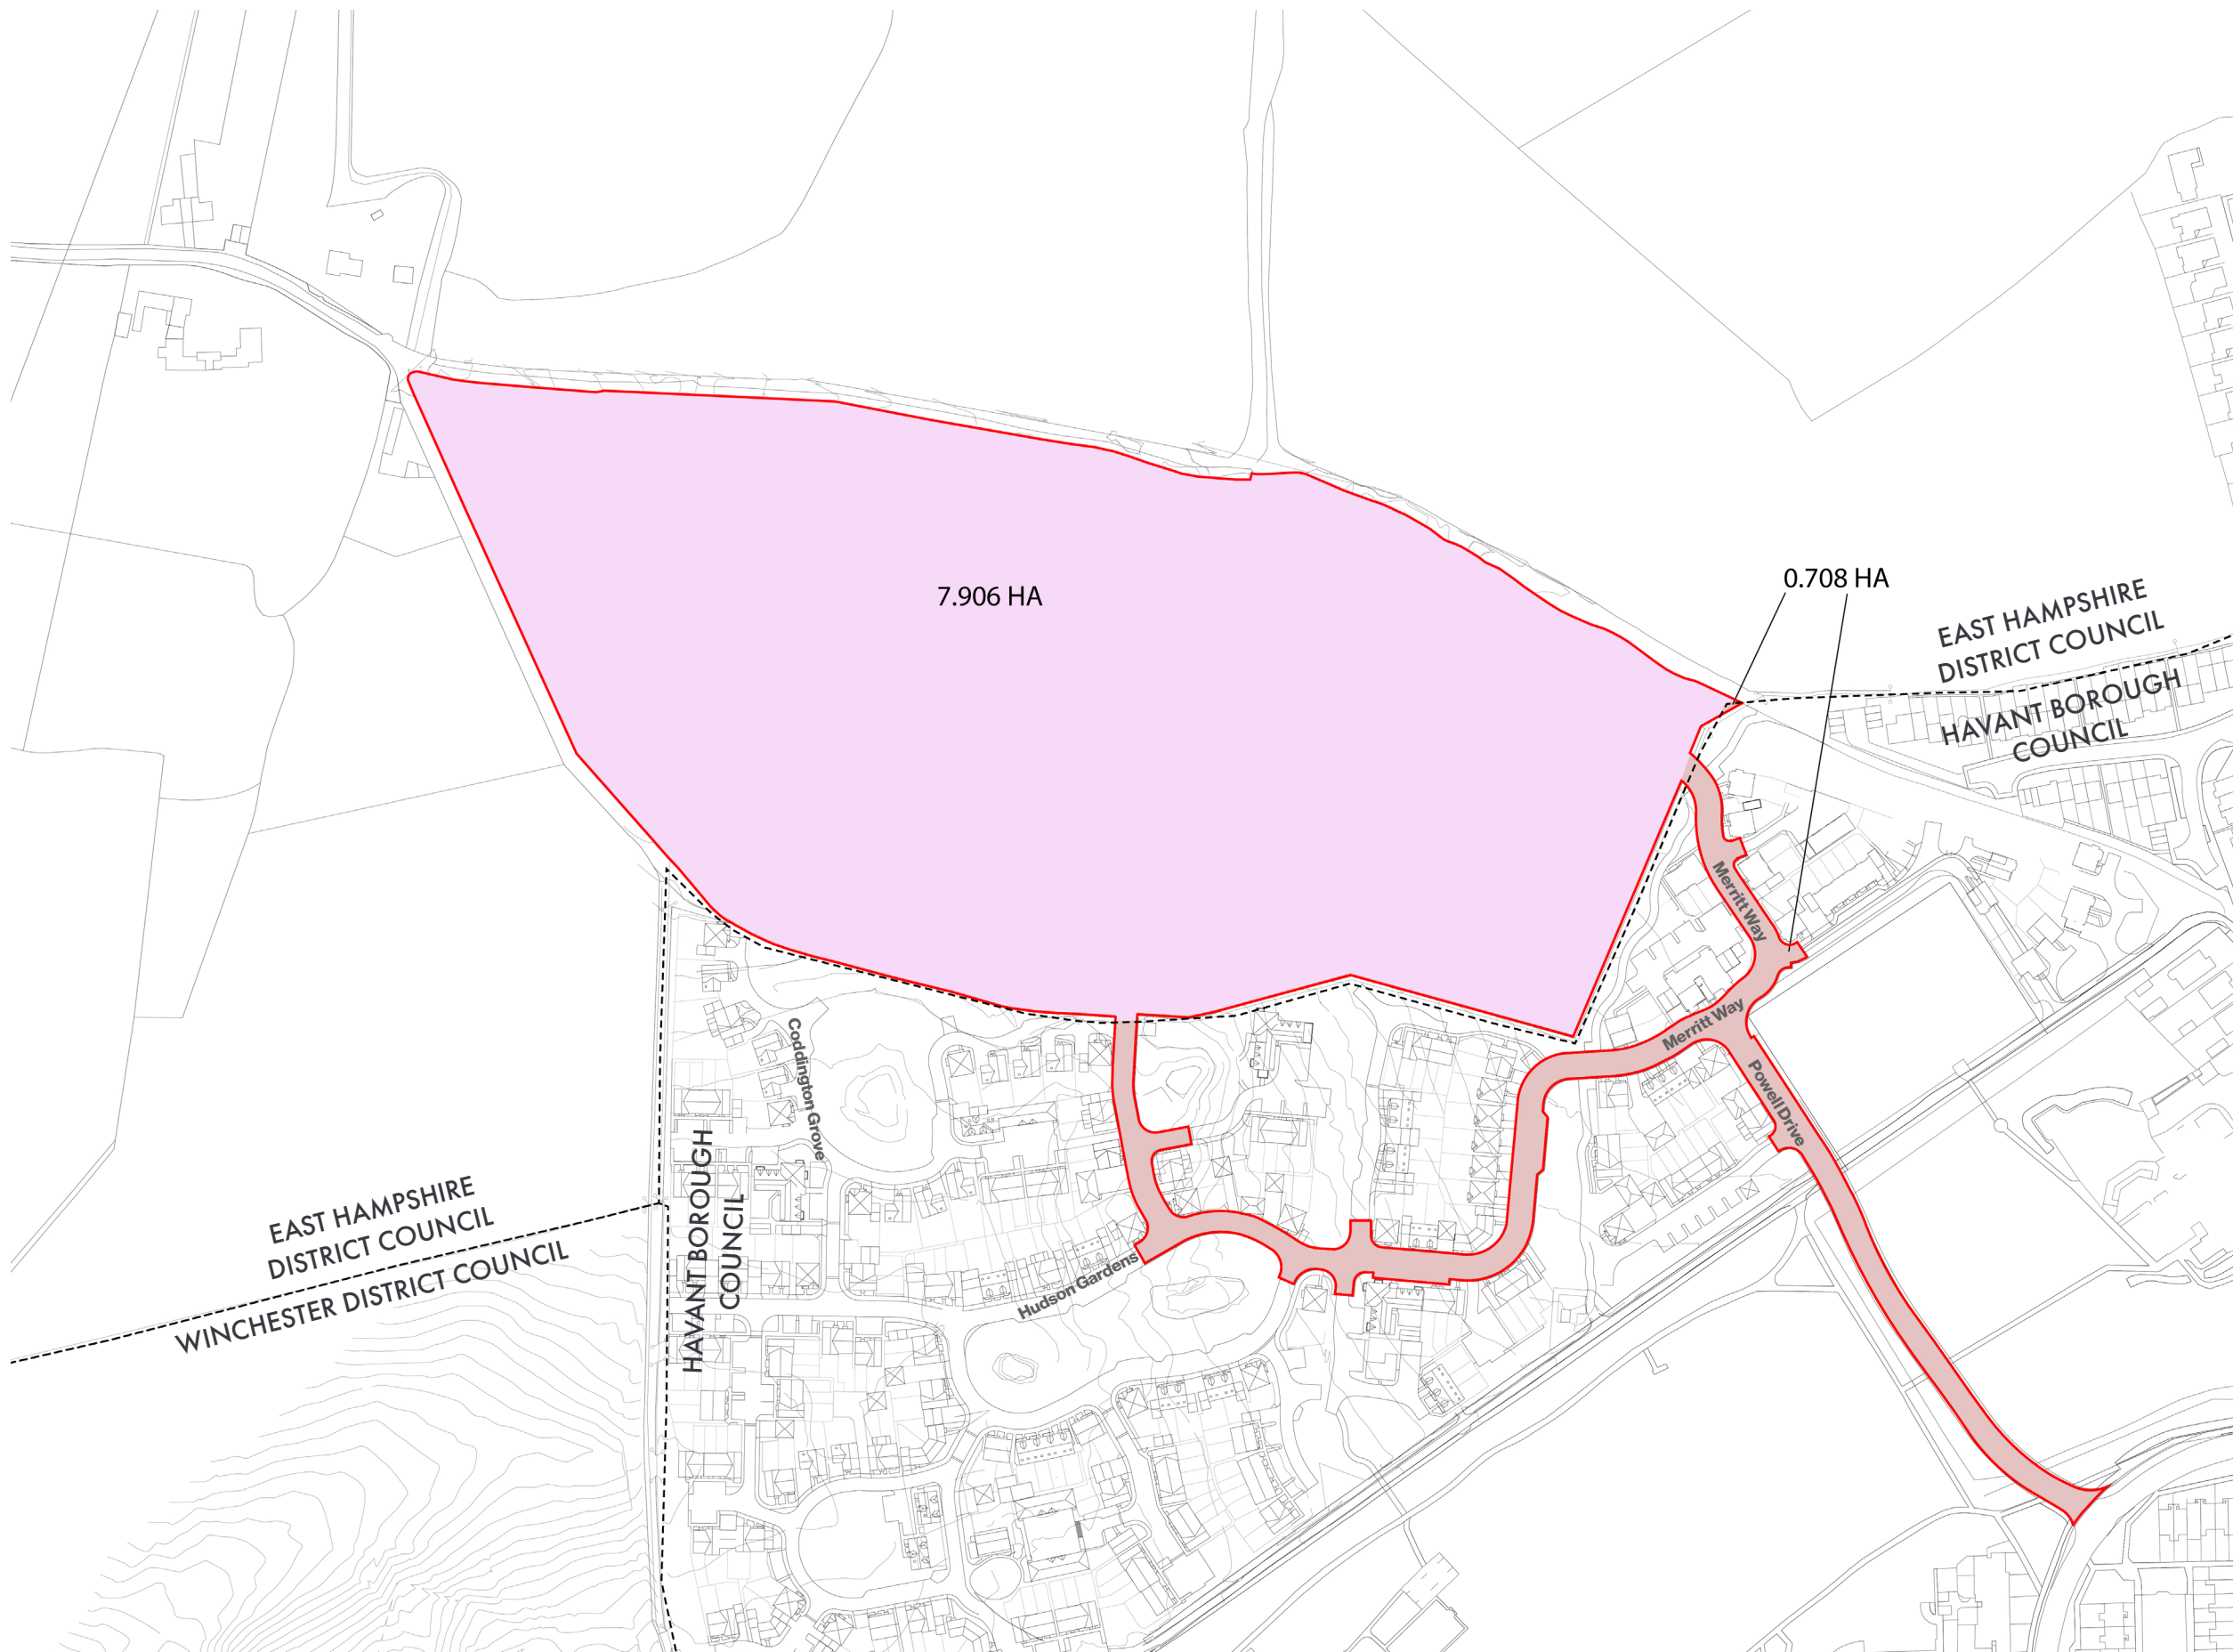

- Gross site area
(8.614Ha / 21.29acres)
- Planning area within East
Hampshire District Council
(7.906Ha / 19.54acres)
- Planning area within
Havant Borough Council
(0.708Ha / 1.750acres)

Land at Woodcroft Farm

on behalf of Grainger plc

Published for the purposes of identification only and although believed to be correct accuracy is not guaranteed.
C:\Users\janette.mpagl\Box\UK\UrbanDesignProjects\Grainger\SNUD445315-GRAINGER-WoodcroftFarmPhase3,Hampshire\B\Drawings\NDD\445315_IND05_WoodcroftP4drawingpackv416/04/24

drawing no.	AP14	drawing	Planning Authority - Area Breakdown
revision		scale	1:2,500@A3
drawn by	AIL/JM	checked by	PF/RB
date	16.04.2024	job no.	445315