



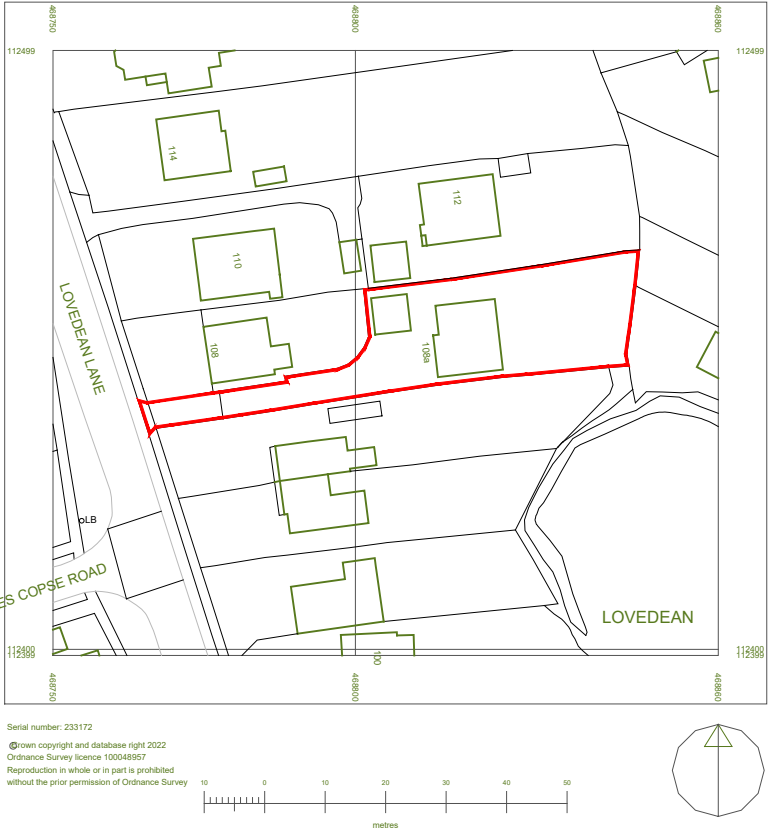

Location Plan

1:1250 | EXISTING

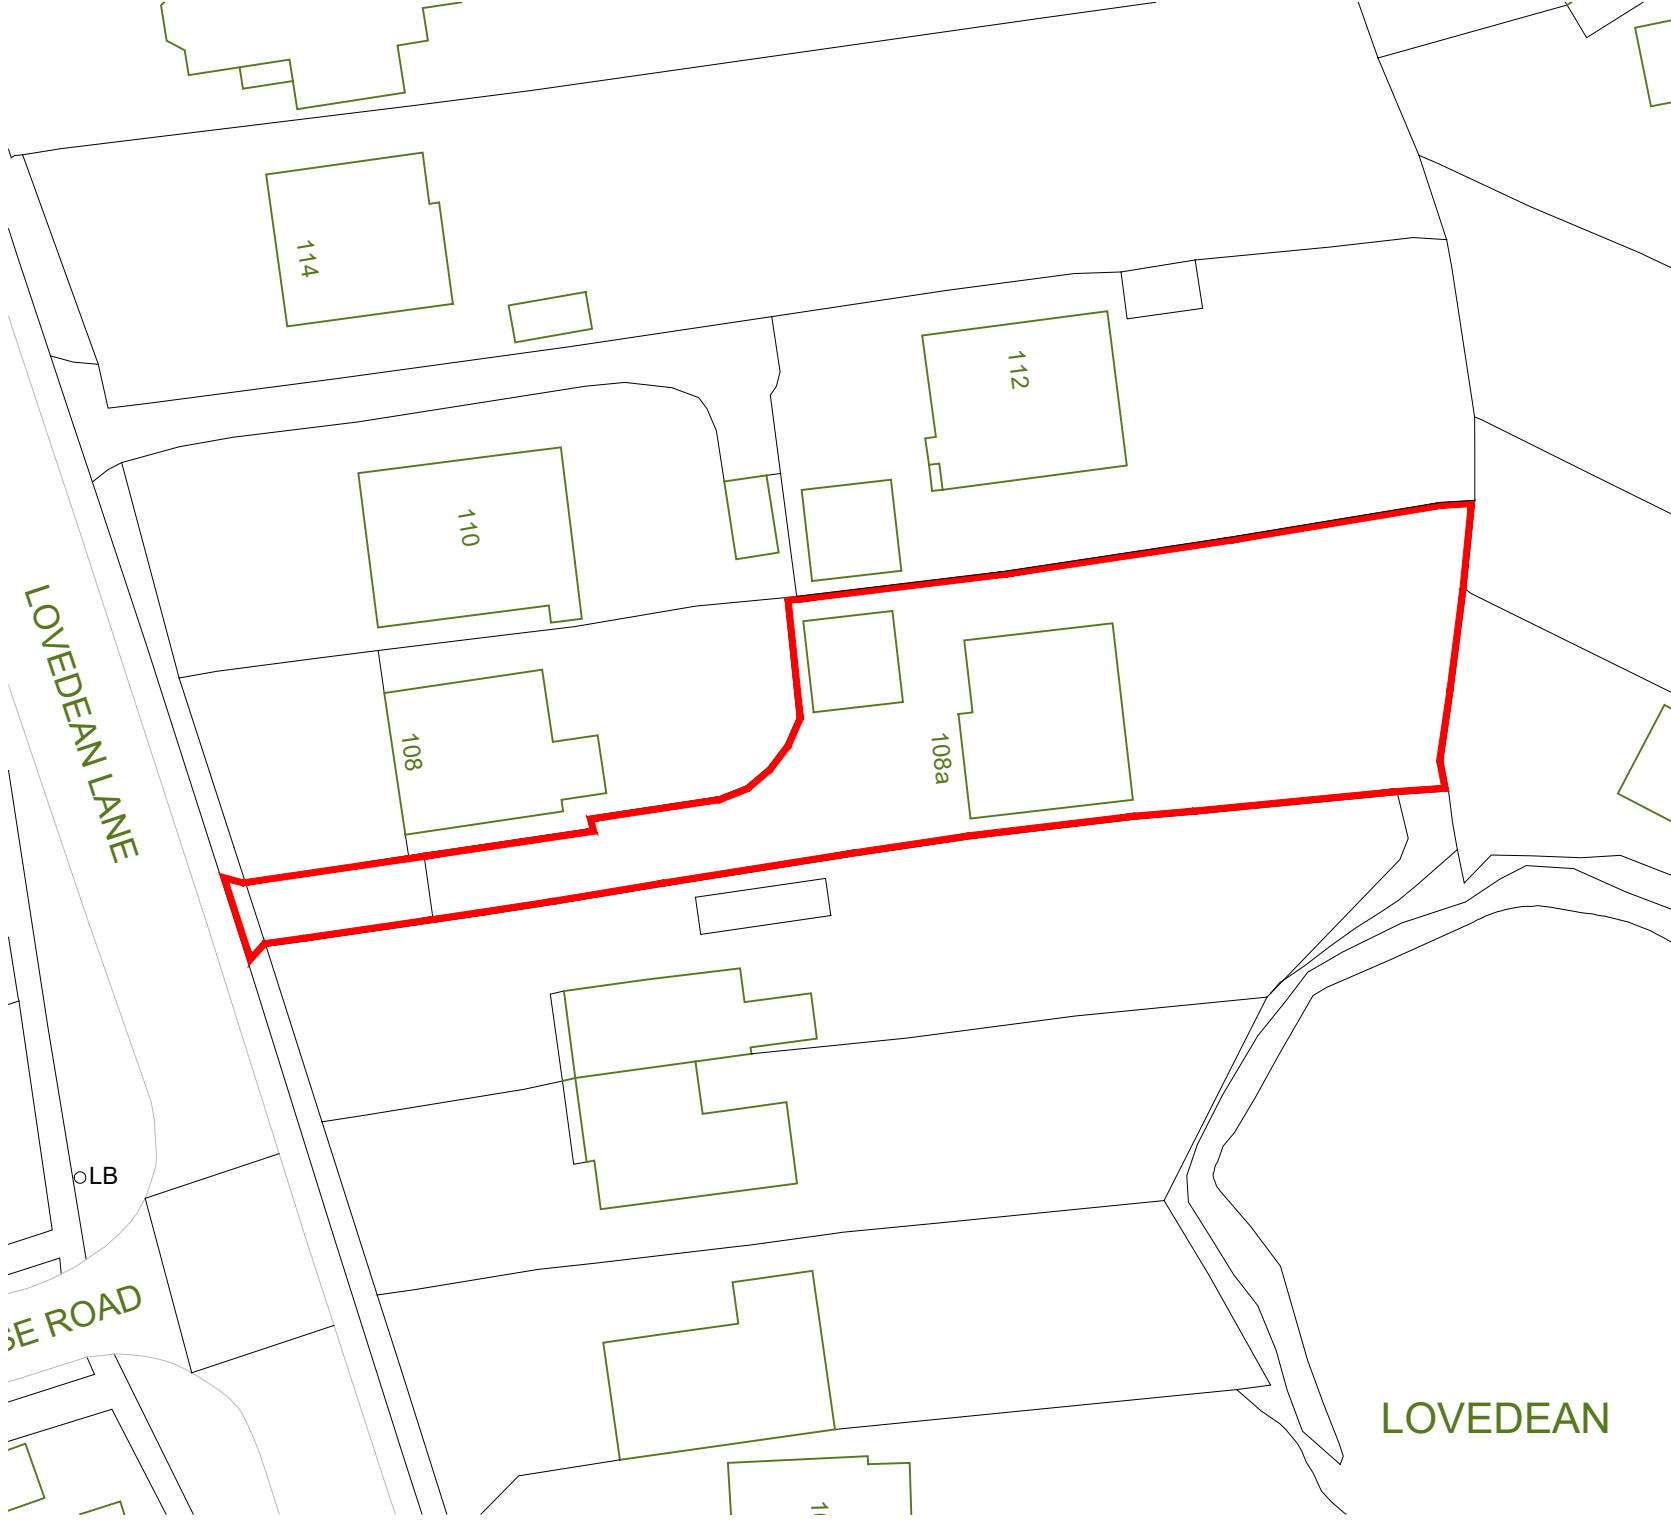

Block Plan

1:500 | EXISTING



The Old Surgery
Rumbolds Hill
Midhurst
West Sussex
GU29 9BY

tel: 01243 201 102
email: enquiries@manorwood.co.uk
web: www.manorwood.co.uk

This drawing is the copyright of
Manorwood Construction Ltd.

Do not scale from this drawing.

Exemptions to copyright and scaling
apply for Local Authority planning
purposes only.

All dimensions must be checked on
site prior to commencement of works.

Address

108A Lovedean Lane,
Waterlooville, Hampshire,
PO8 9SN

Drawing

Site:

Existing

Location Plan & Block Plan

Scale @ A3

As Indicated

Drawn:	Issued:
11.07.2024	11.07.2024
Drawn By	Checked By
MD	BK

Job No.
220209_R4

Drawing No.
220209_R4_000

Status
FOR COMMENT

Revisions:
R.0

