


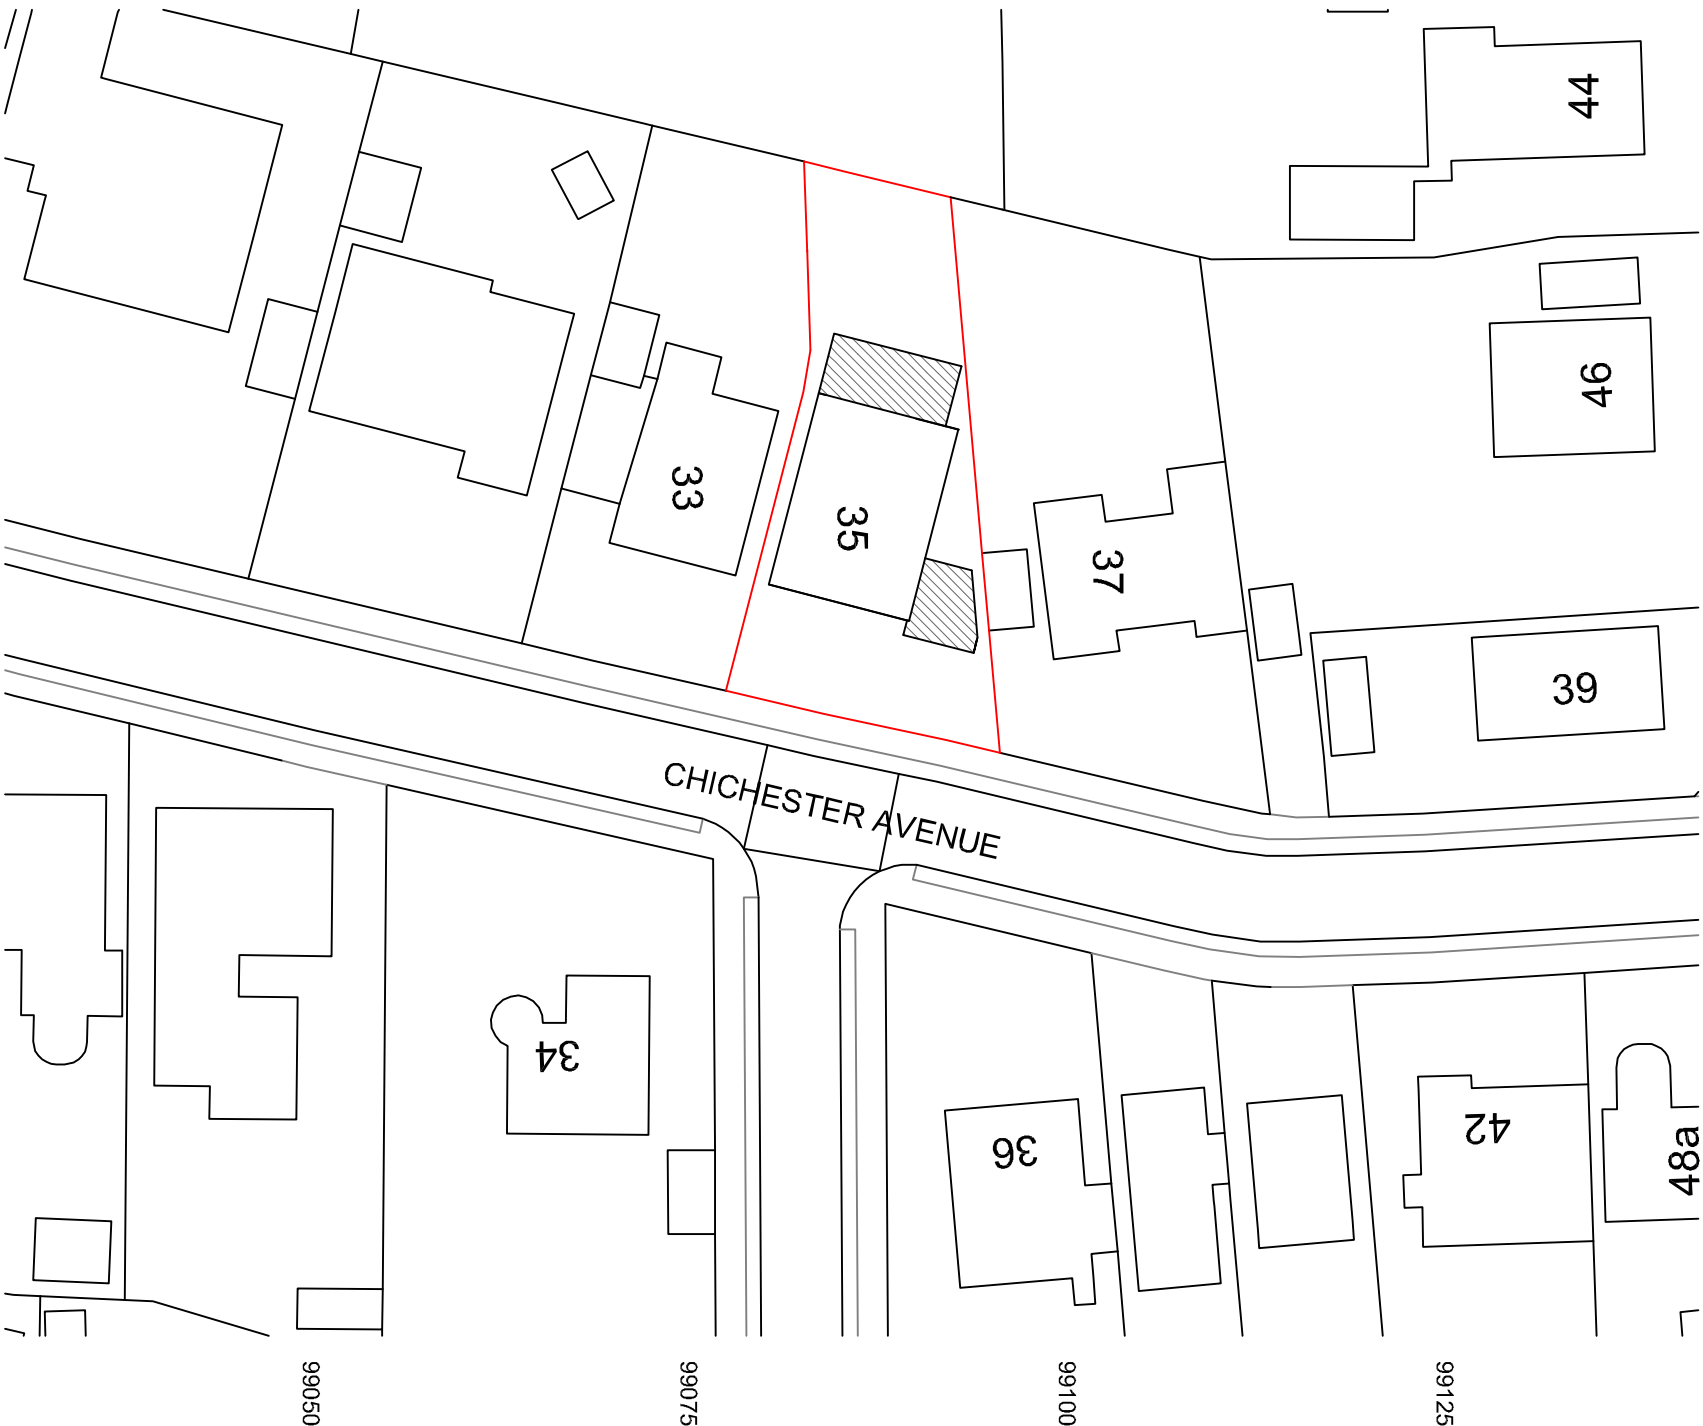

Your Home Plans Ltd
Chichester Enterprise Centre, Terminus
Road, Chichester, PO19 8FY
01243 908064
info@yourhomeplans.co.uk

35 Chichester Avenue
Haying Island
West Sussex
PO11 9EZ

Block Plan

Project Number:	35CH-24
Date:	23rd January 2025
Drawn By:	Your Home Plans Ltd
Checked By:	JEG

Drawing No:
B01

Scale: 1:500 A3