
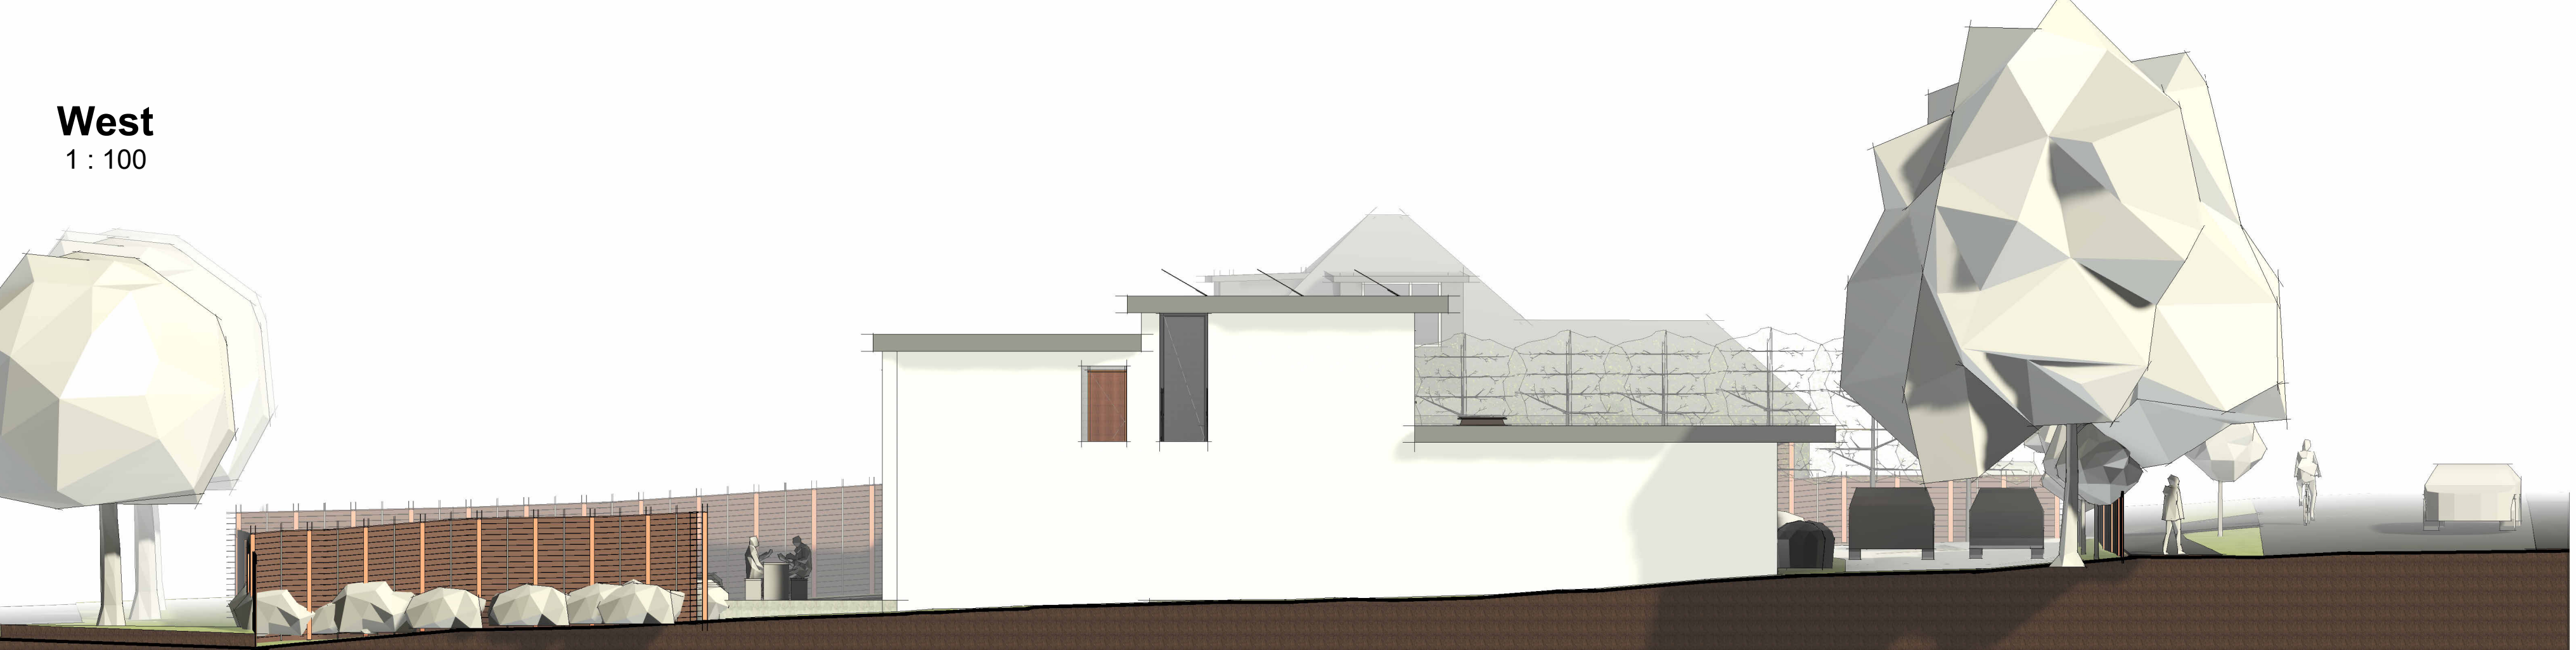


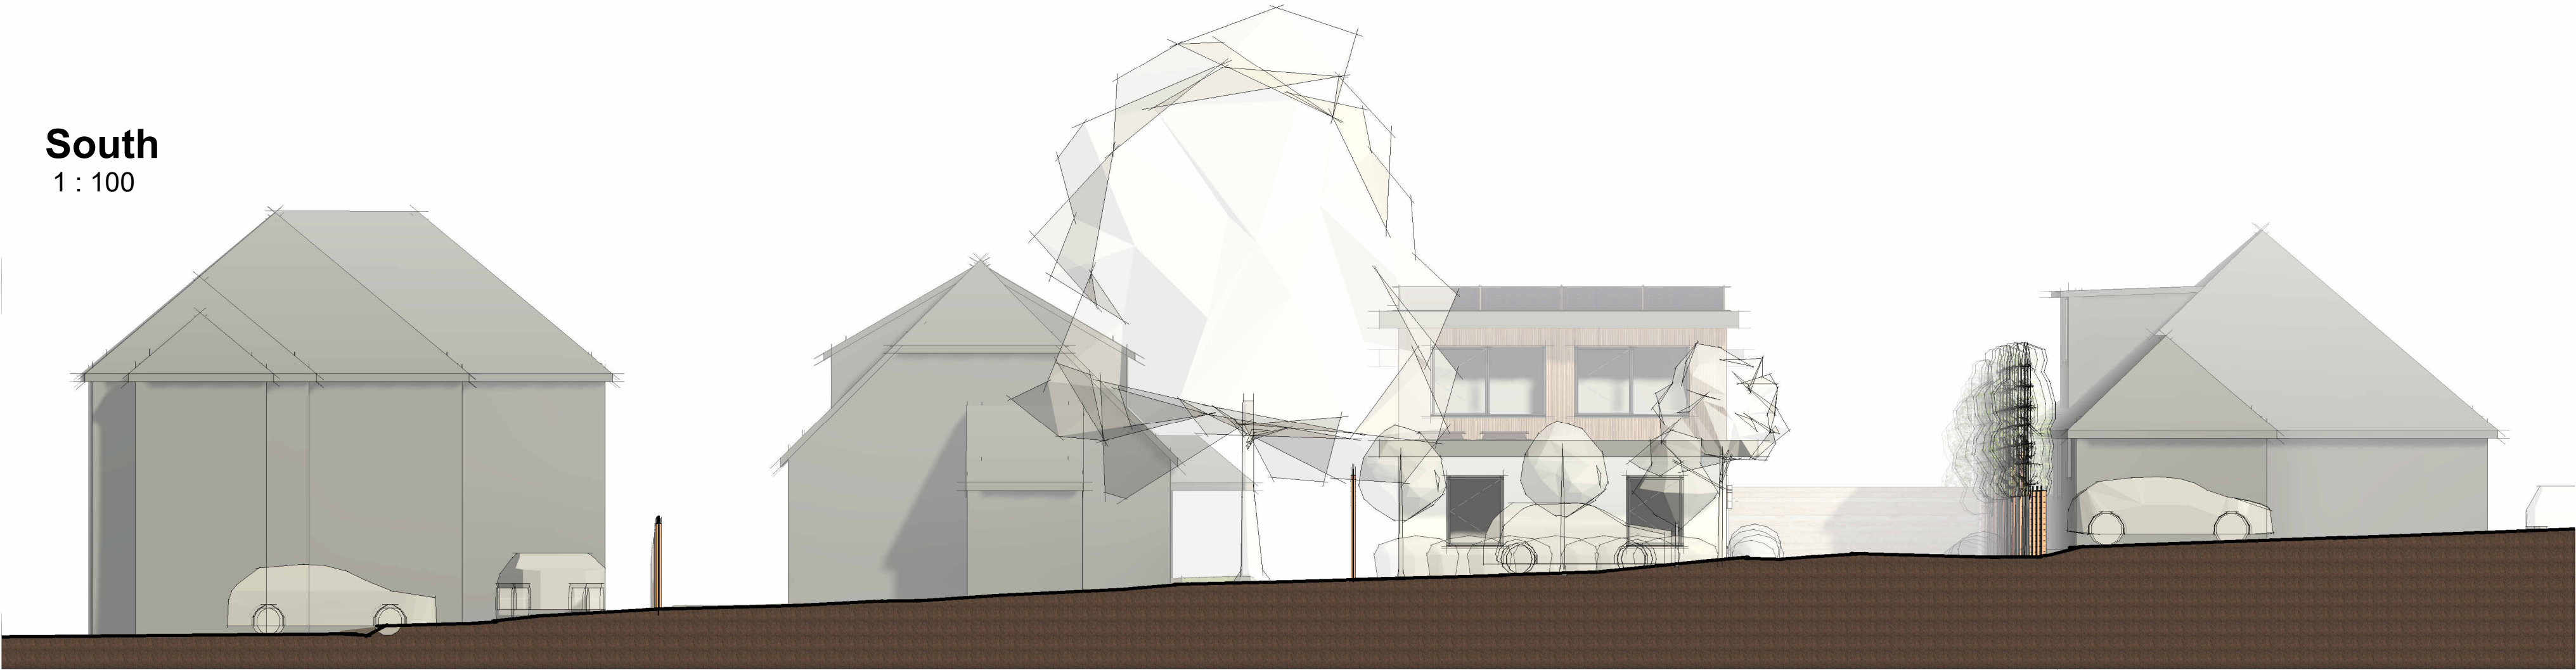

NOTES:

Dimensions to be checked on site before commencing work. Any discrepancies shall be reported to the architect immediately.

Do not scale from these drawings except for planning purposes.

Use figured dimensions only.


Where applicable this drawing is to be read in conjunction with other consultants' drawings.

THIS IS AN A1 SHEET

Rev	Description	Date



South - Landscape Removed
1 : 100

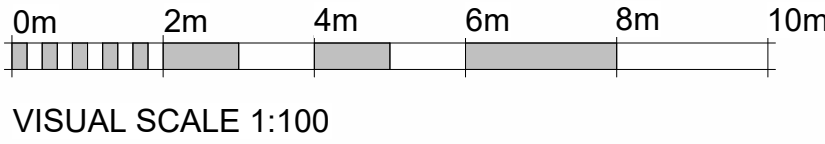

STATUS		PURPOSE OF ISSUE	
hd architects		mail@hdarchitects.co.uk www.hdarchitects.co.uk 1 The Old Flour Mill, Emsworth, PO10 7BT 01243 370 715	
PROJECT		Summerhill	
TITLE		Elevations	
CLIENT		Halcyon Homes	
DRAWN BY MH	CHECKED BY NC	DATE 7.8.24.	
SCALE (@ A1) 1 : 100		PROJECT NUMBER 24075	
DRAWING NUMBER A101			REV