


PHYSICAL SCALE IN METERS @ 1:1250

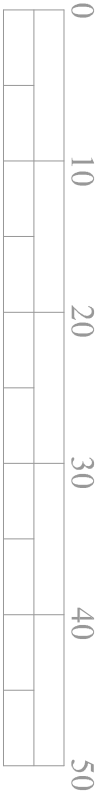

PHYSICAL SCALE IN METERS @ 1:500

NOTES:  
This drawing has been produced solely for PLANNING/DESIGN.  
Do not scale from this Drawing except for planning purposes.  
Any drainage runs shown are presumed and to be checked on site before commencement of works.  
This drawing is the copyright of MF Designs Ltd.



Produced on 23 September 2024 from the Ordnance Survey National Geographic Database and incorporating surveyed revision available at this date.  
This map shows the area bounded by 475014 105706, 475114 105706, 475114 105806, 475014 105806, 475014 105706.  
Crown copyright and database rights 2024. OS 100054135. Supplied by copla, ltd trading as UKPlanningMaps.com a licensed Ordnance Survey partner (OS 100054135).  
Data licence expires 23 September 2025. Unique plan reference vlf//115639/154905

## Location



**mf designs ltd**

Chartered Architects



36 Grove Road • Havant • Hampshire • PO9 1AR  
Director: Martin Farrer RIBA • Co Registration No.4507379

t/f 02382 470967  
e [admh@mfdesigns.org.uk](mailto:admh@mfdesigns.org.uk)

Date: Oct 2024  
Scale: 1:1250/500

Job No: 3351  
Dwg No: P\_02

NEW PARKING SPACE - 14 Pelham Terrace, Emsworth. PO10 7JB