
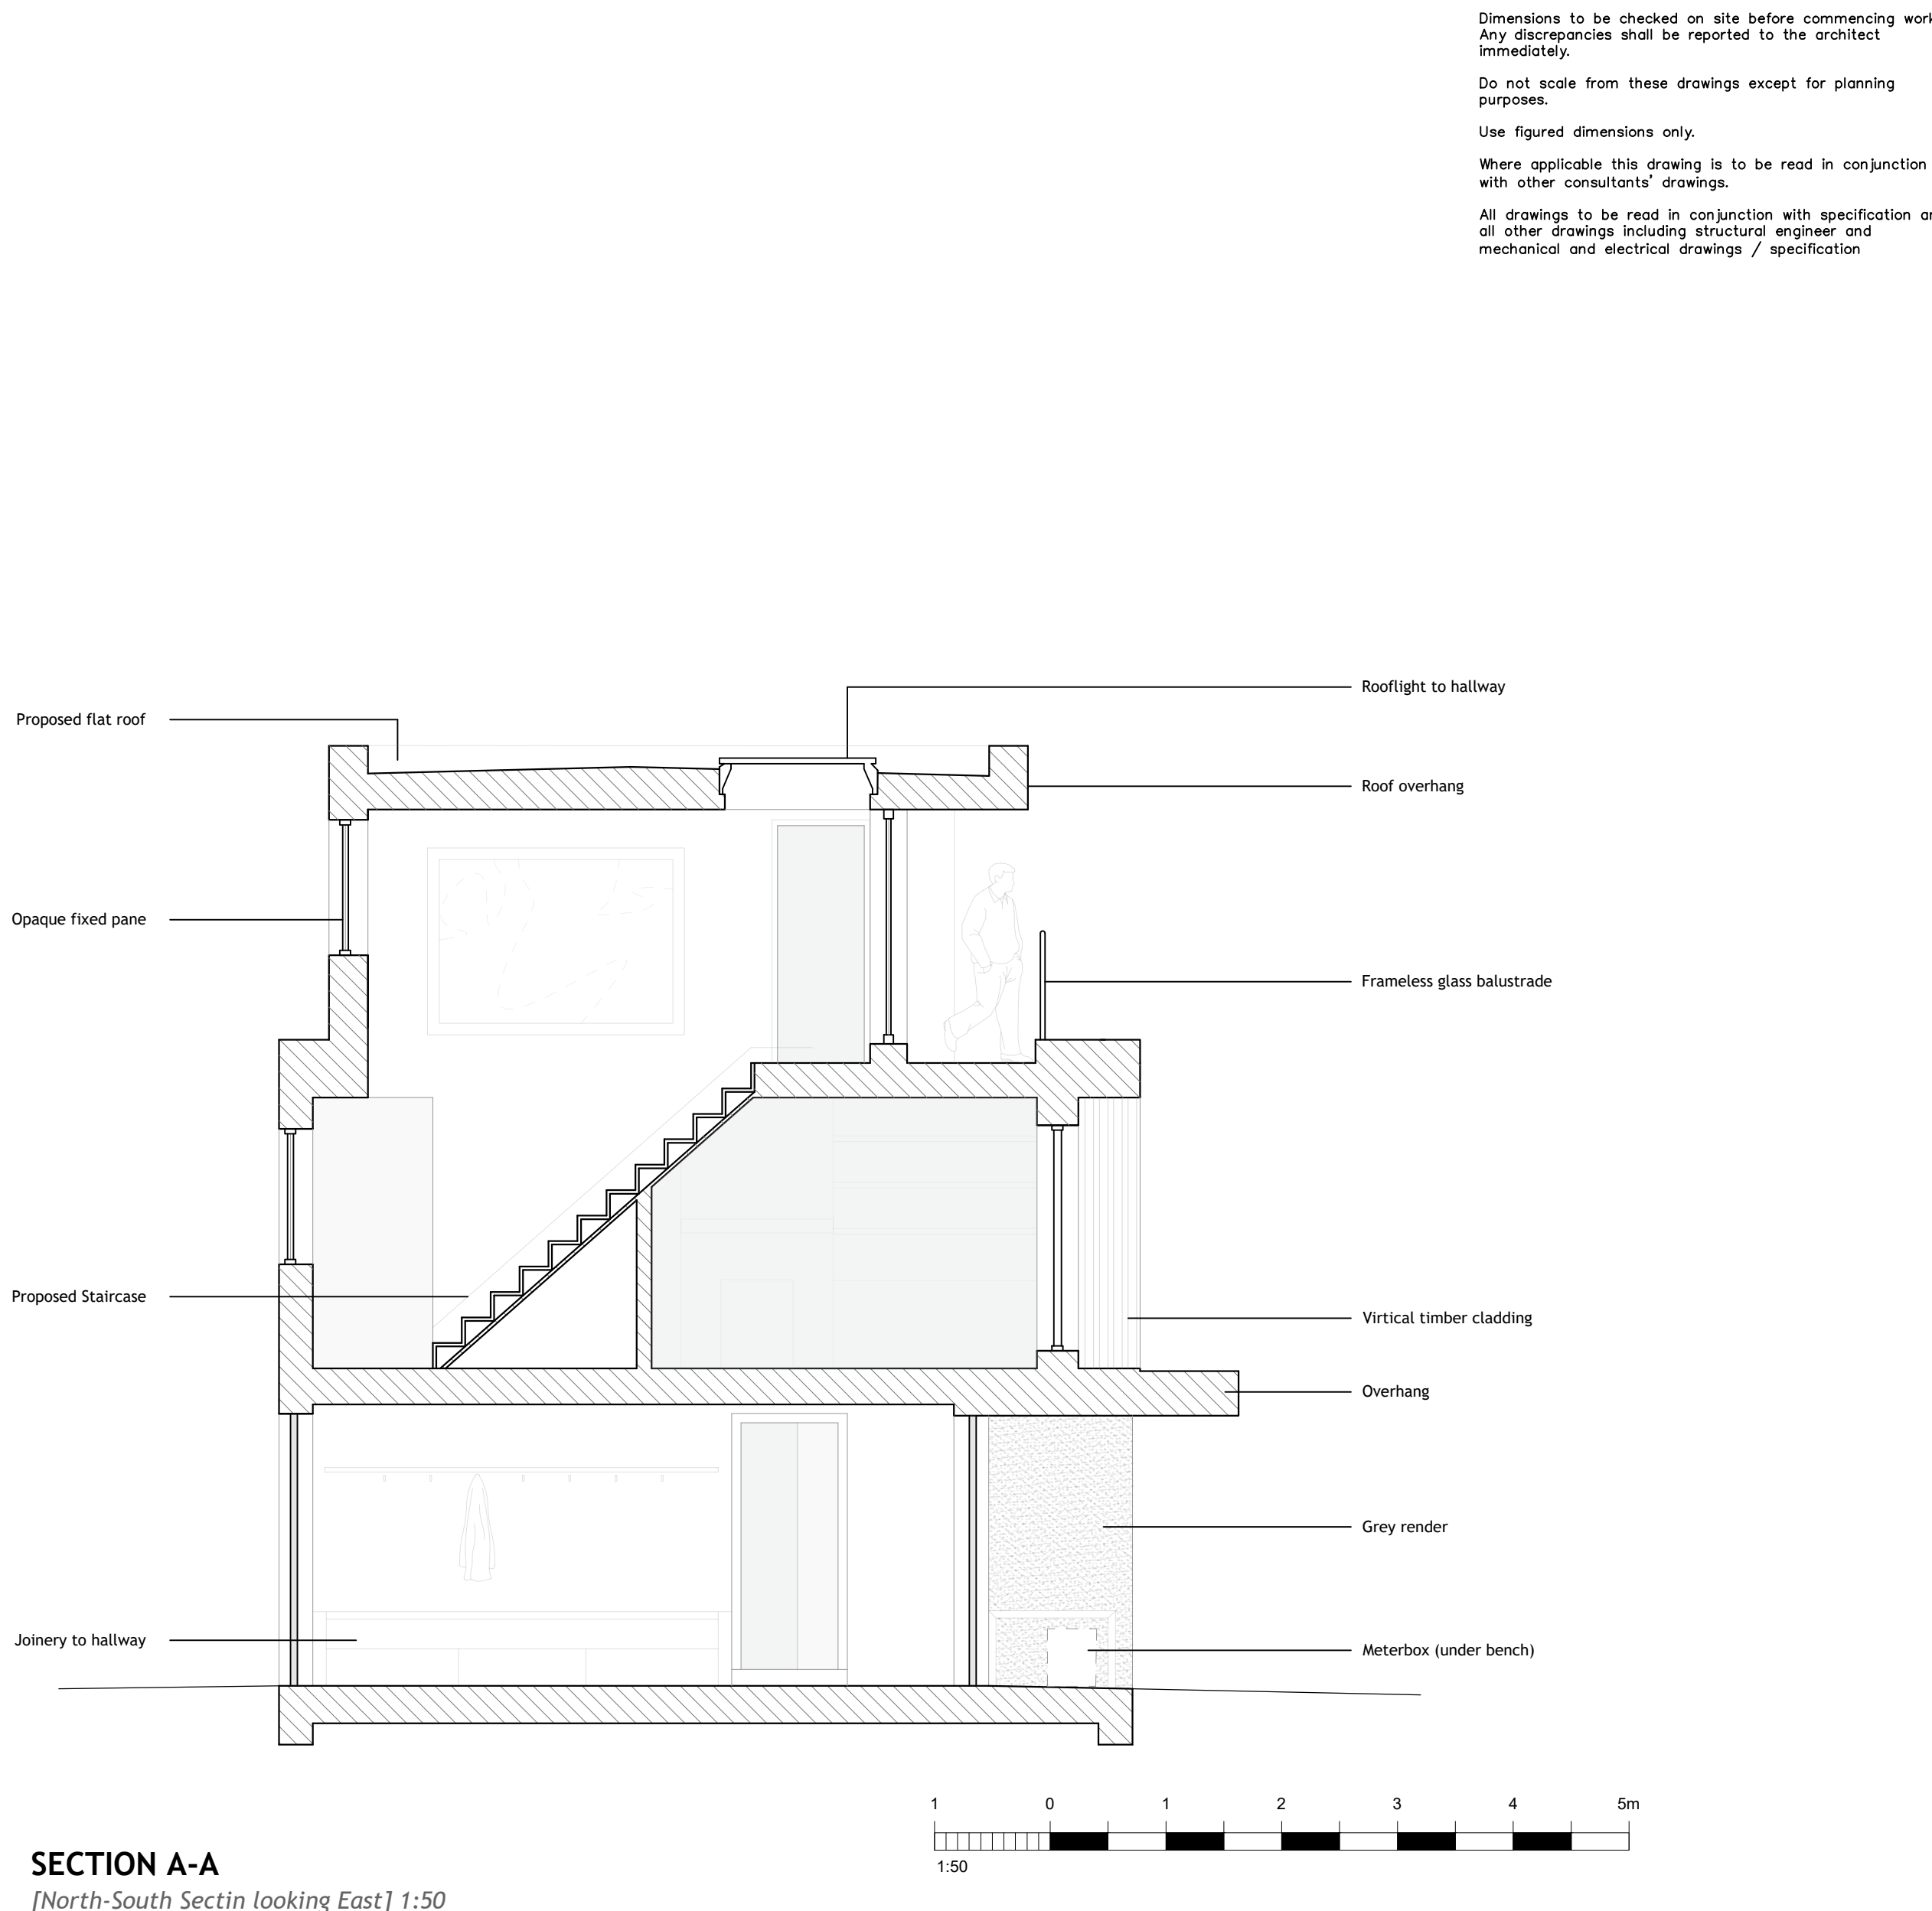
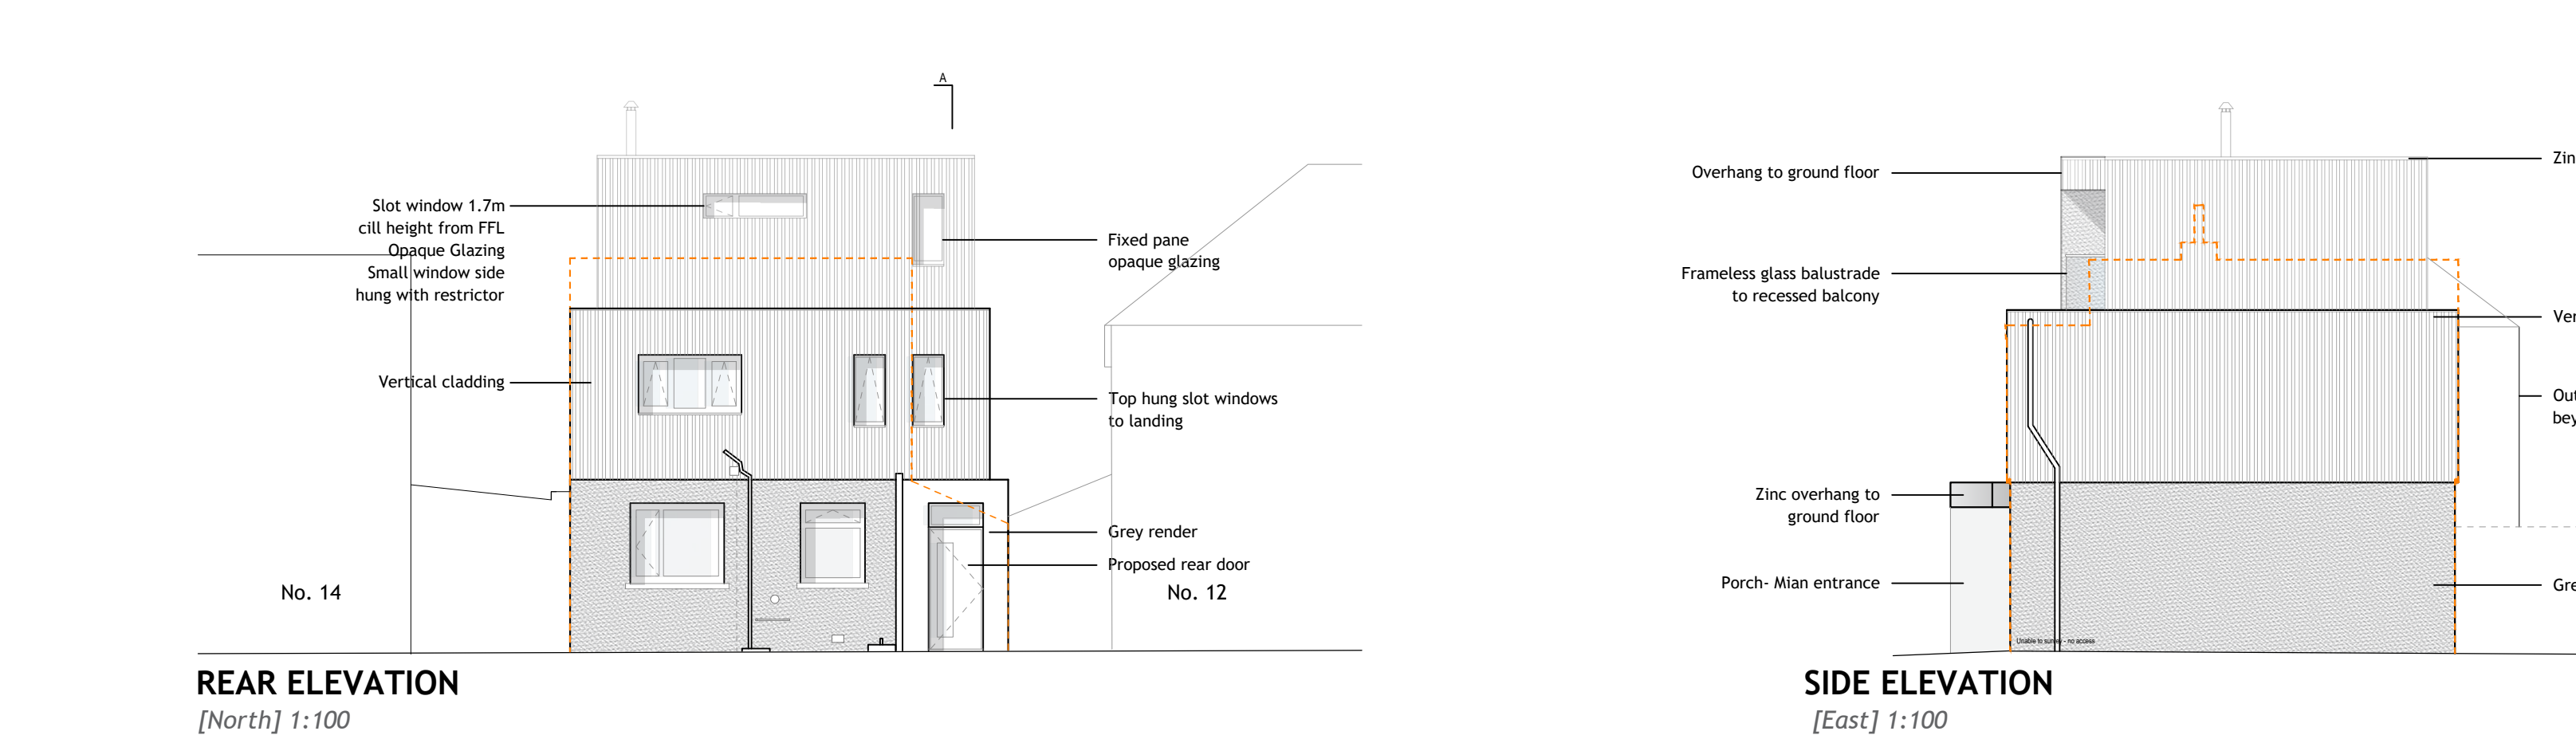
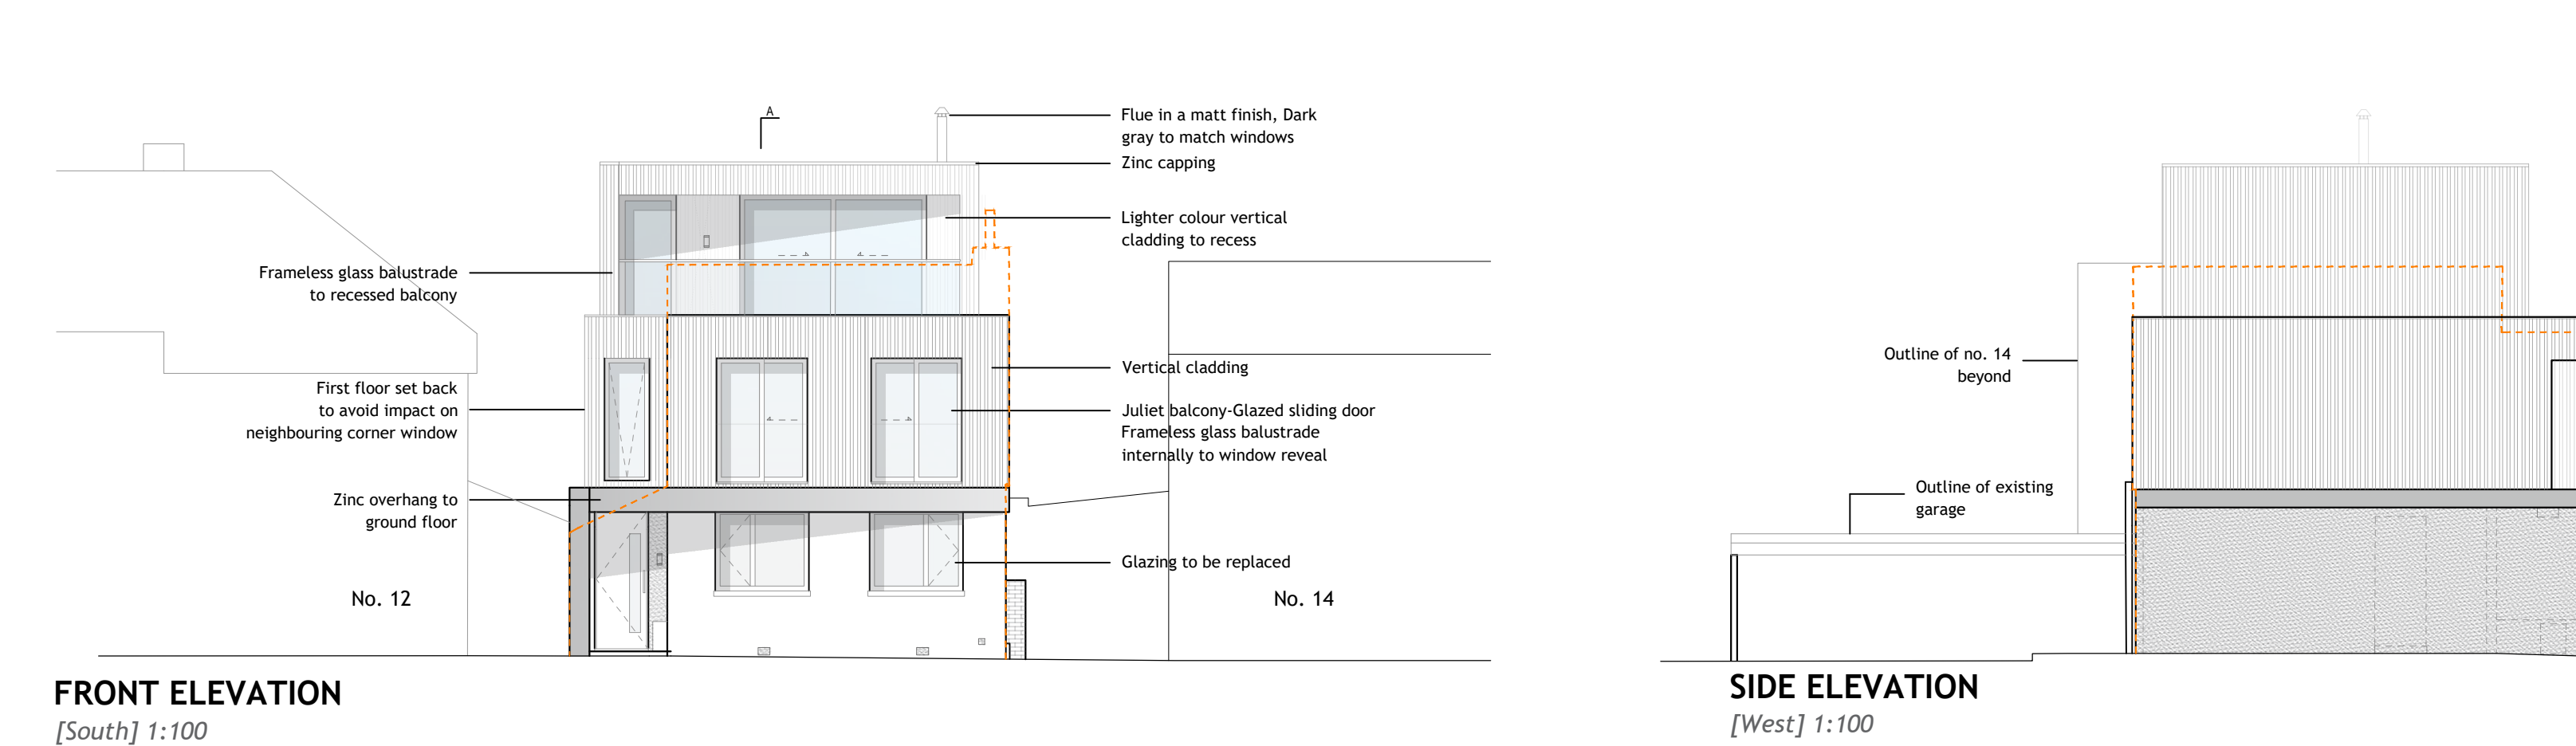
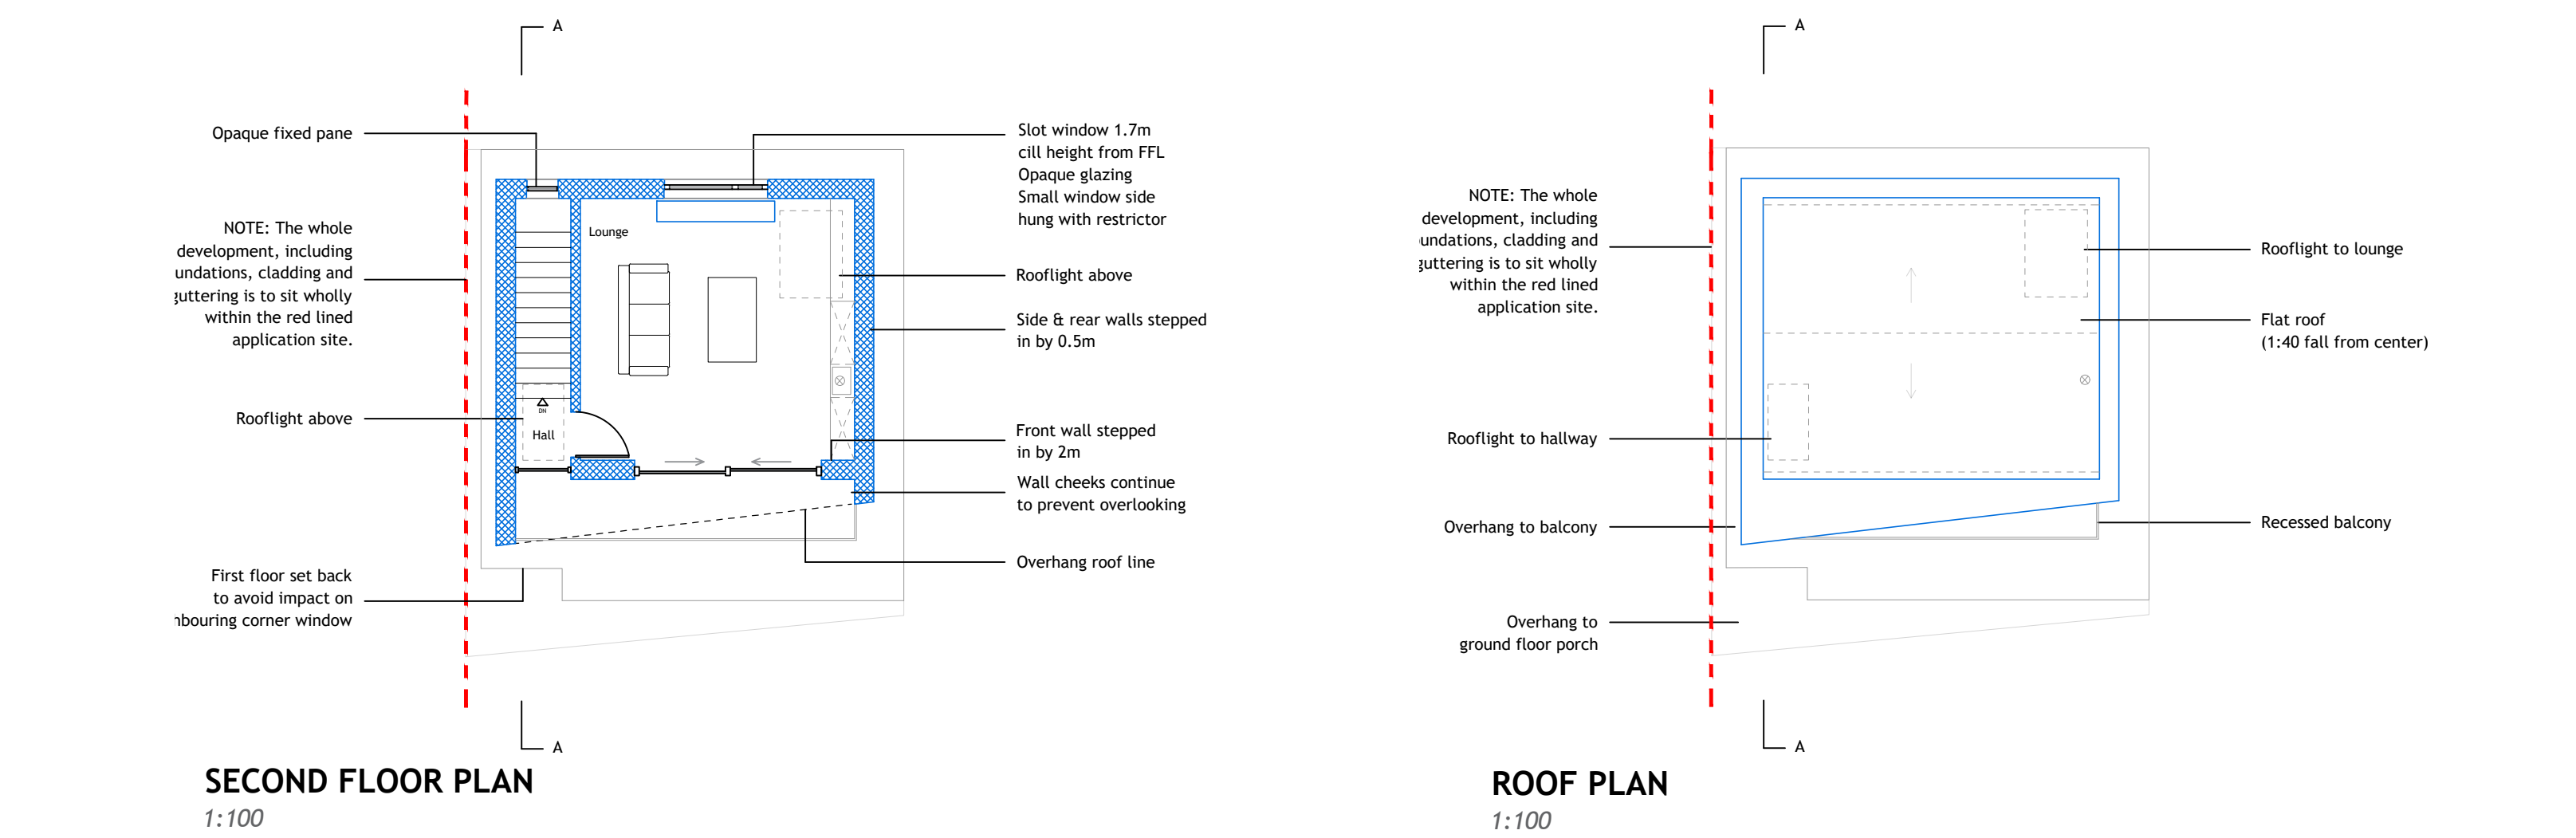


13 SANDY BEACH
PROPOSED

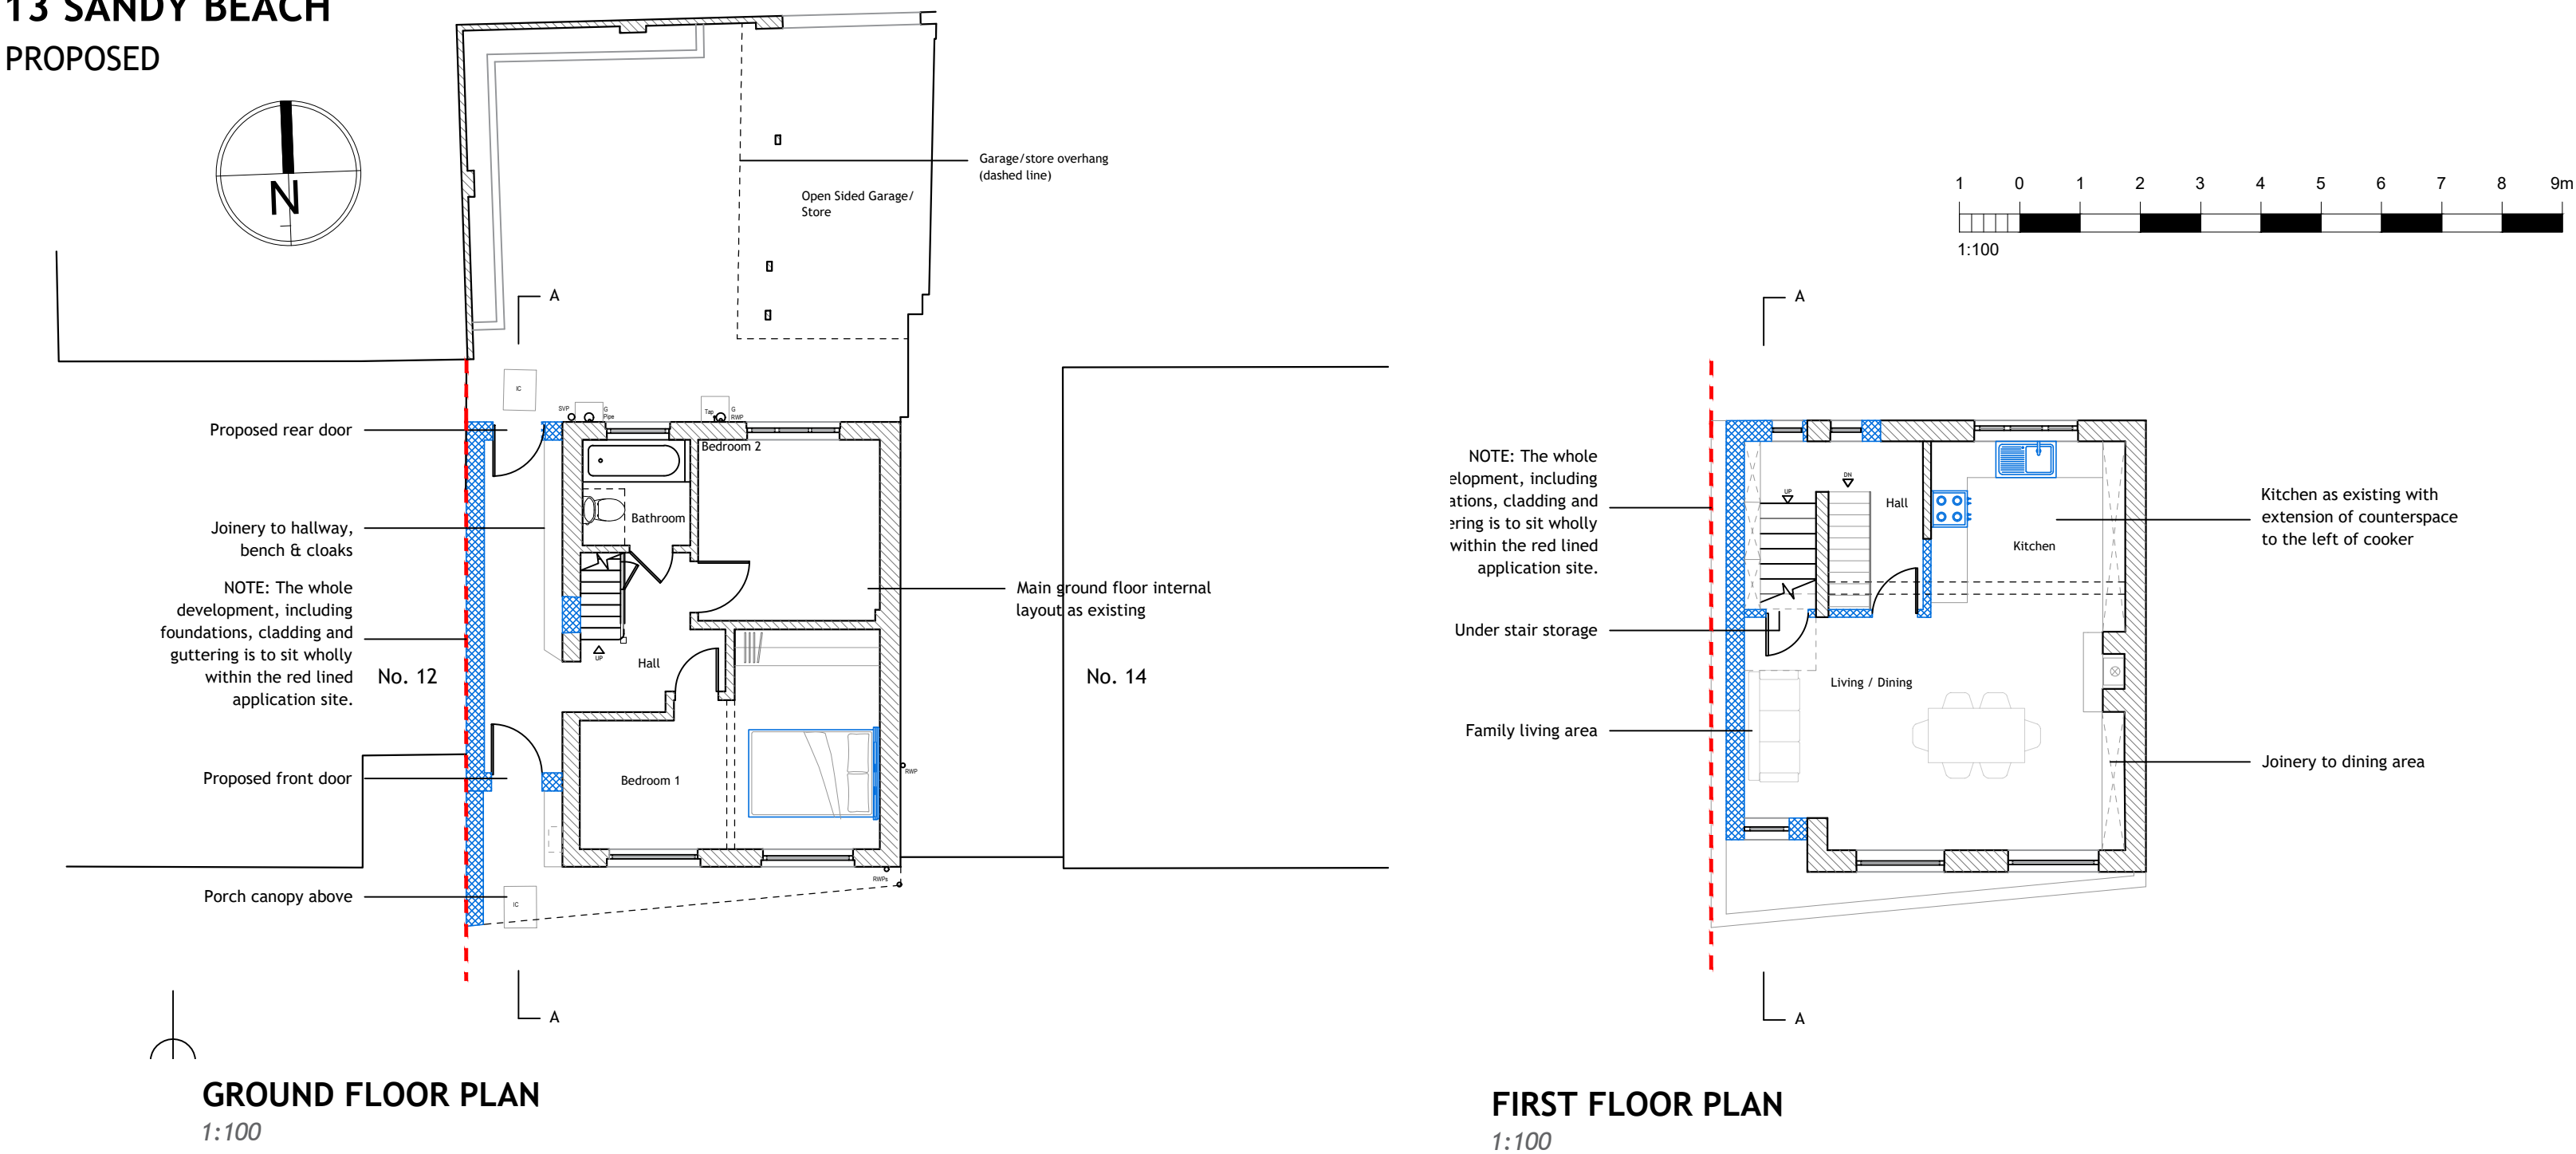

NOTES:

Dimensions to be checked on site before commencing work. Any discrepancies shall be reported to the architect immediately.

Do not scale from these drawings except for planning purposes.

Use figured dimensions only.

Where applicable this drawing is to be read in conjunction with other consultants' drawings.

All drawings to be read in conjunction with specification and all other drawings including structural engineer and mechanical and electrical drawings / specification

LEGEND:

Existing

Proposed

Outline of Existing

E	28.06.24	Stepped Design	DM
D	22.05.24	Planning Validation	DM
C	19.10.23	Revised Pre-application Issue	MA
B	21.09.23	Pre-Application Issue	MA
A	15.09.23	Draft concept	MA
REV	DATE	AMENDMENT	DRAWN

hd architects

Helyer Davies Architects Ltd
1 The Old Flour Mill,
Emsworth, PO10 7BT
01243 370 715

www.hdarchitects.co.uk mail@hdarchitects.co.uk

PROJECT
13 Sandy Beach Estate
Hayling Island
PO11 9SA

DRAWING
Proposed Plans, Elevations & Section

SCALE
as noted @ A1

DATE	SEPTEMBER 2023	DRAWN	MA
DRAWING NUMBER	23063-03	REVISION	E