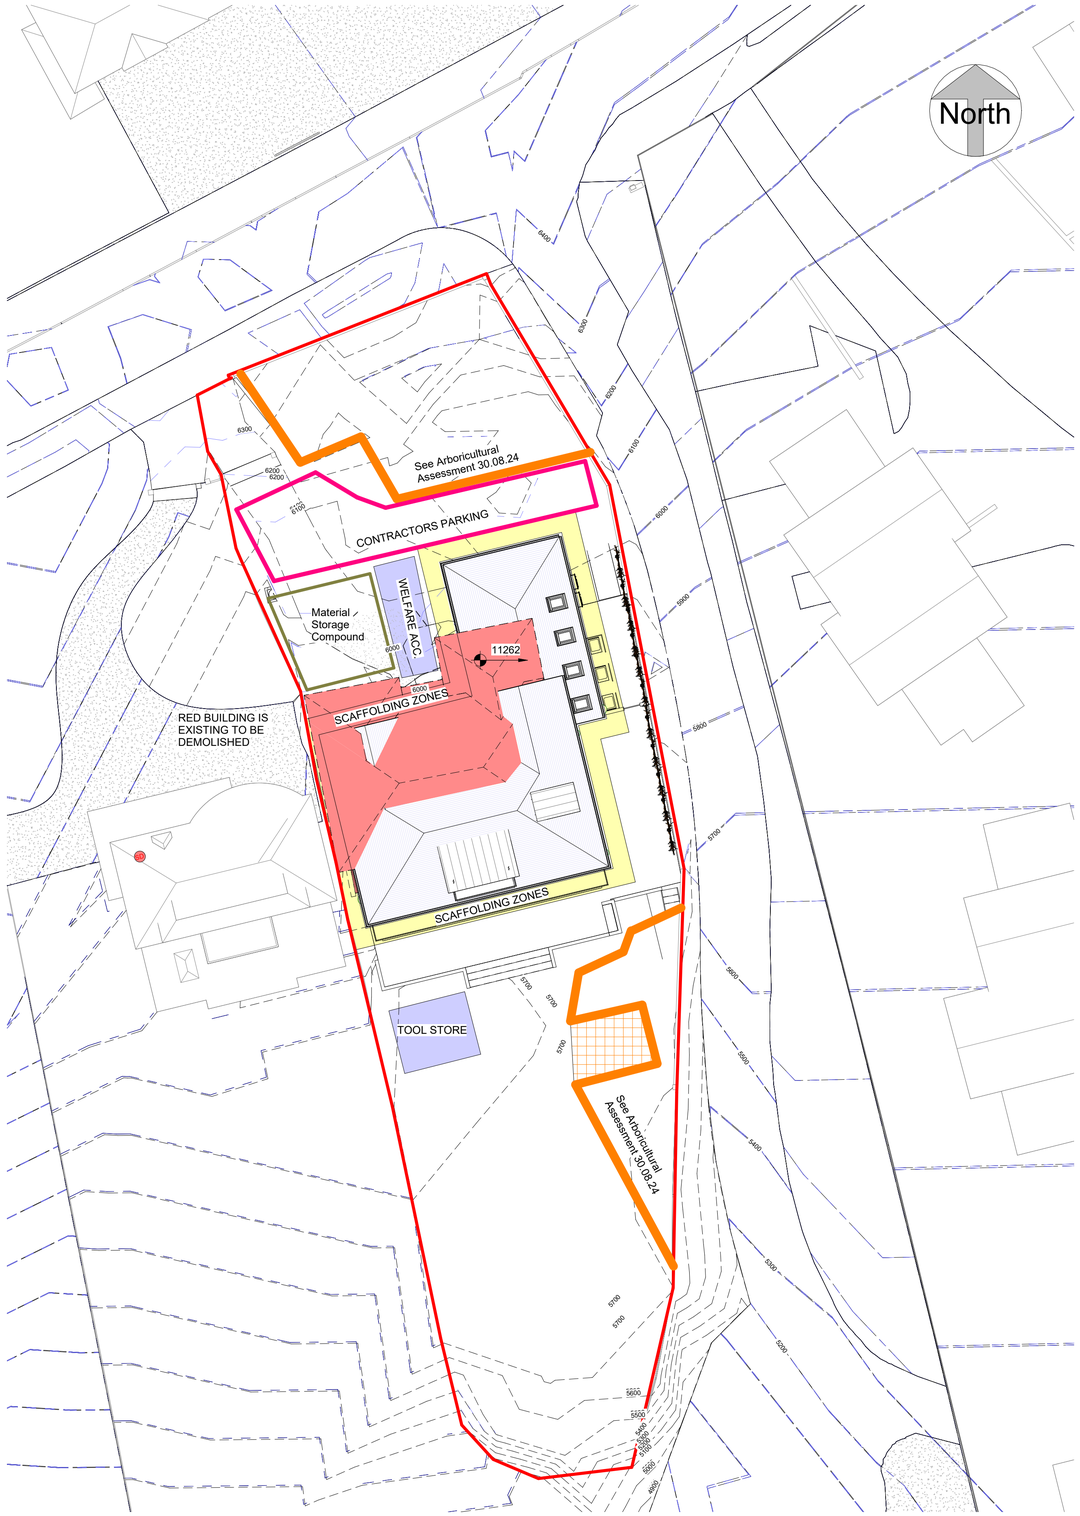

Site - Proposed Construction Layout
1 : 200

0m 4m 8m 12m 16m 20m

VISUAL SCALE 1:200

NOTES:

Dimensions to be checked on site before commencing work. Any discrepancies shall be reported to the architect immediately.

Do not scale from these drawings except for planning purposes.

Use figured dimensions only.

Where applicable this drawing is to be read in conjunction with other consultants' drawings.

THIS IS AN A1 SHEET

Rev	Description	Date

STATUS	PURPOSE OF ISSUE

1 The Old Flour Mill, Emsworth,
PO10 7BT
01243 370 715
Helyer Davies Architects

PROJECT
54 Warblington Road

TITLE
Site - Construction Phase

CLIENT
Grant & Jayne Copper

DRAWN BY	CHECKED BY	DATE
MH	NC	06/26/24

SCALE (@ A1)	PROJECT NUMBER
1 : 200	24006

DRAWING NUMBER	REV
A102	