


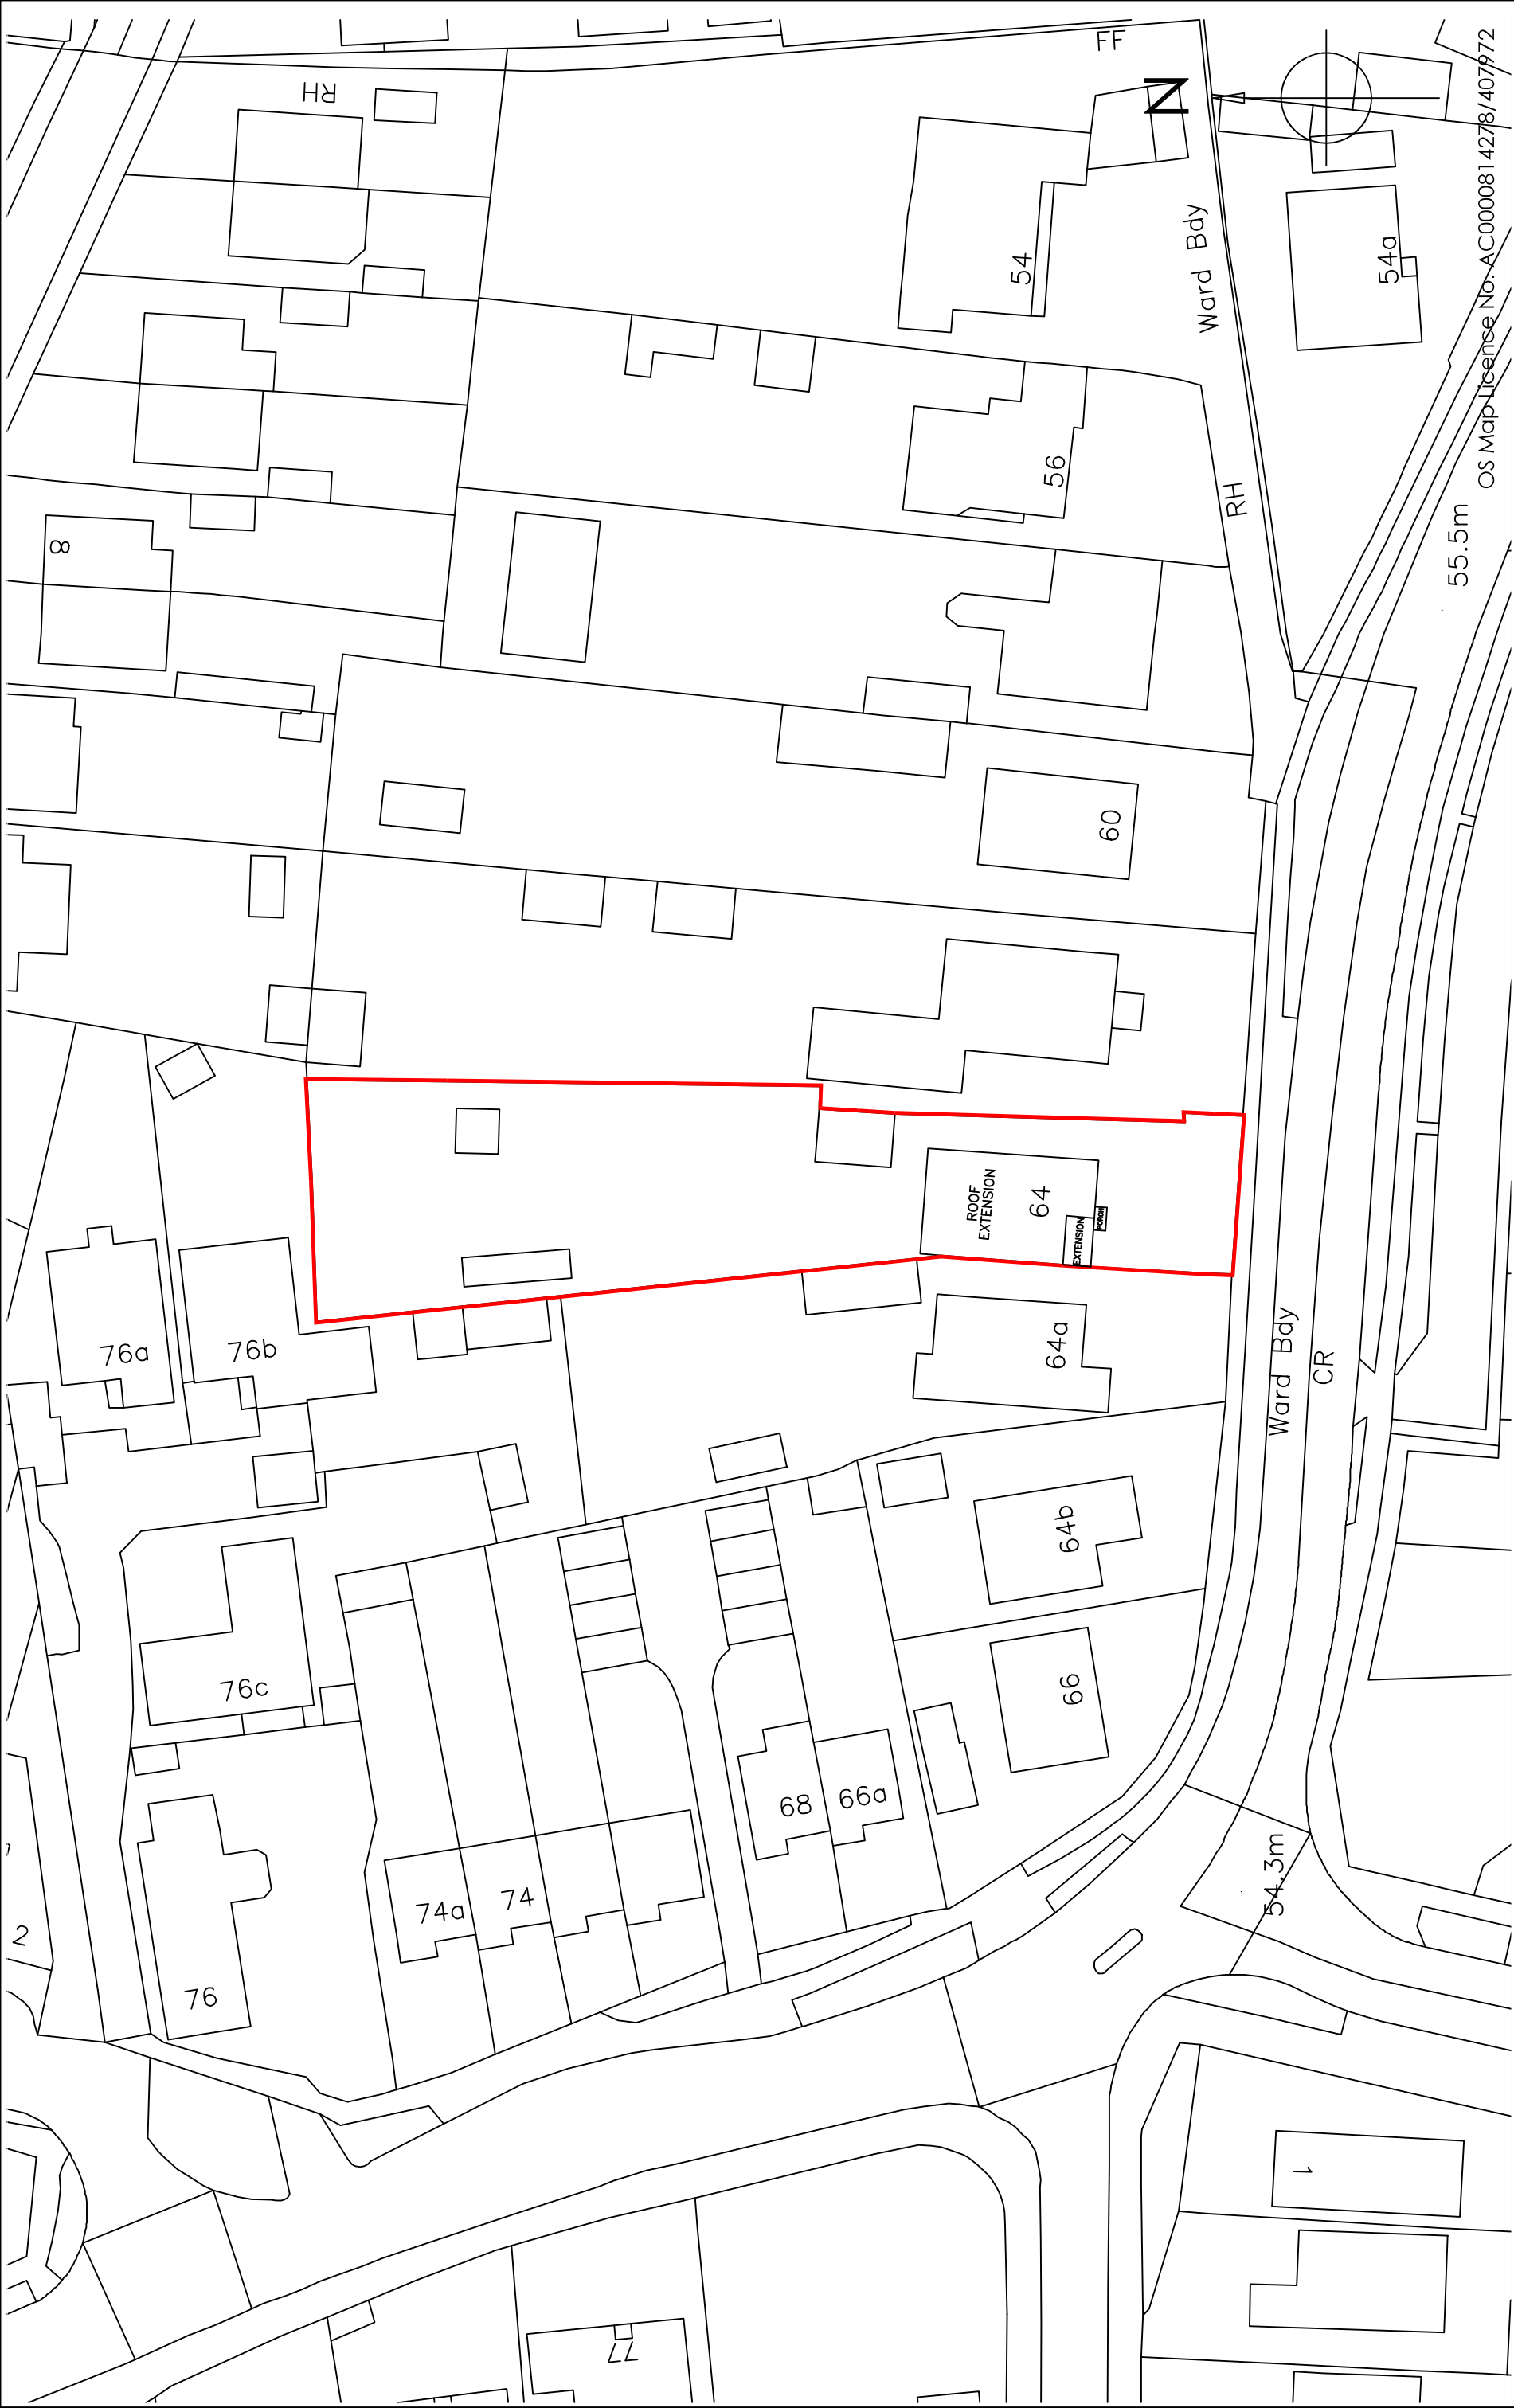

Copyright is reserved by NOW Survey and is issued on the condition that it is not copied or disclosed by or to any unauthorised persons without prior consent in writing from NOW Survey.

All dimensions to be checked on site

All structural elements to be specified by a suitably qualified structural engineer.

REV	DESCRIPTION	DRAWN	DATE
-	Initial design	GBS	07.11.24
A	Changes to proposed scheme and elevations added to scheme	GBS	21.11.24
B	External finish changes to proposed scheme	GBS	28.11.24
C	Porch added to side elevations	GBS	11.12.24

Drawing Ref

64 LOVEDEAN 13

Scale at A1

N/A

Date

04 NOV 2024

Drawn by

GBS

Drawing Title

64 Lovedean Lane, Cowplain, Hampshire, PO8 8HR.

now

Chartered Surveyors

4 Meeting House Lane
Ringwood
Hampshire BH24 1AY
Tel 0345 050 0022
www.now-survey.com

OS Map Licence No. AC0000814278/407972

55.5m