



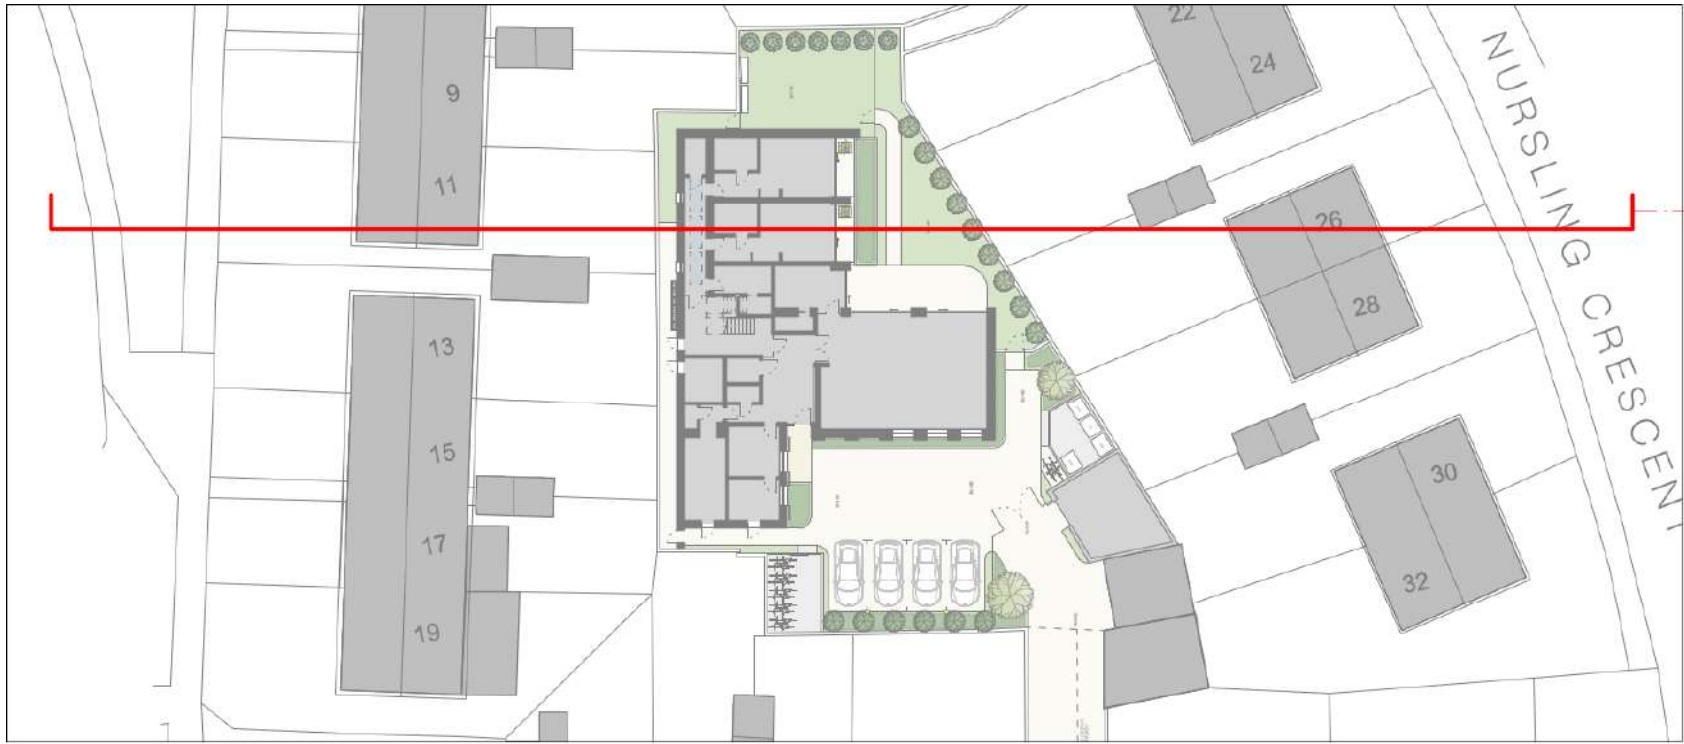

INDICATIVE SECTION A - A CUTLINE

Plan for reference only

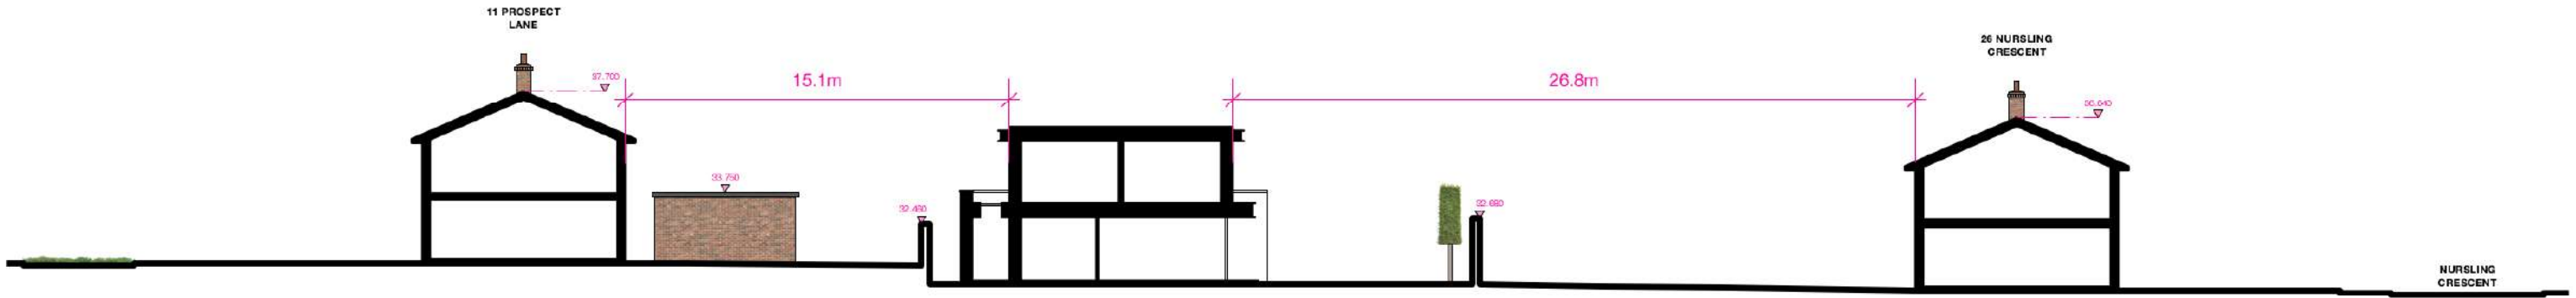

PROPOSED SITE SECTION A - A
SCALE 1:1250 @ A3

NOTE* ALL RIDGE HEIGHTS, WALL HEIGHTS & LEVELS SHOWN TAKEN FROM TOPOGRAPHICAL SURVEY

0 1 2 3 4 5 10m