



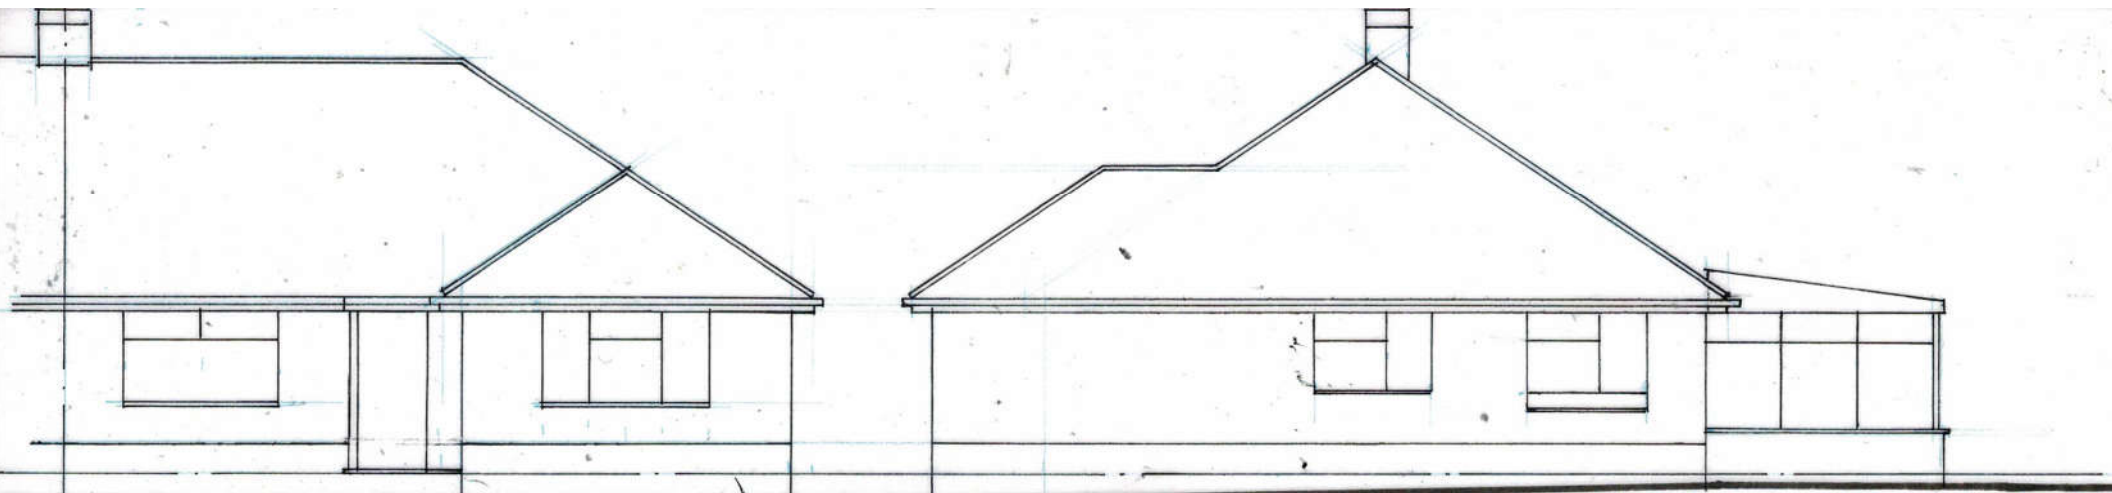

FRONT



SIDE

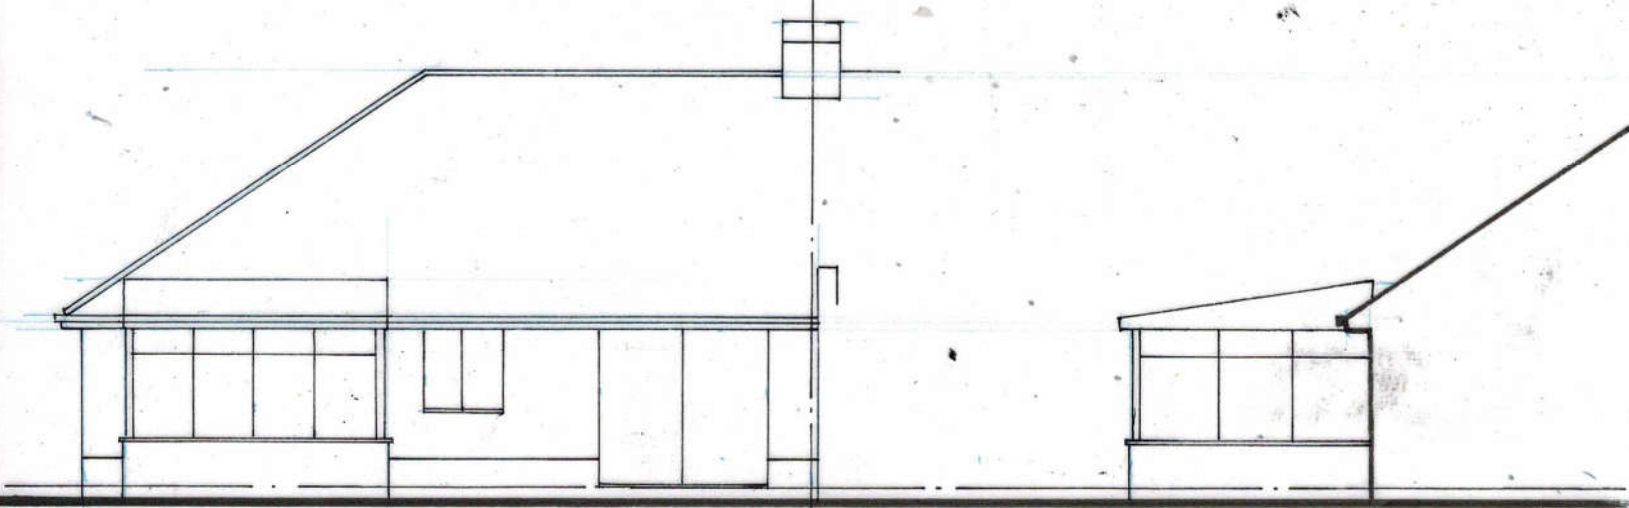

REAR

SIDE

studio

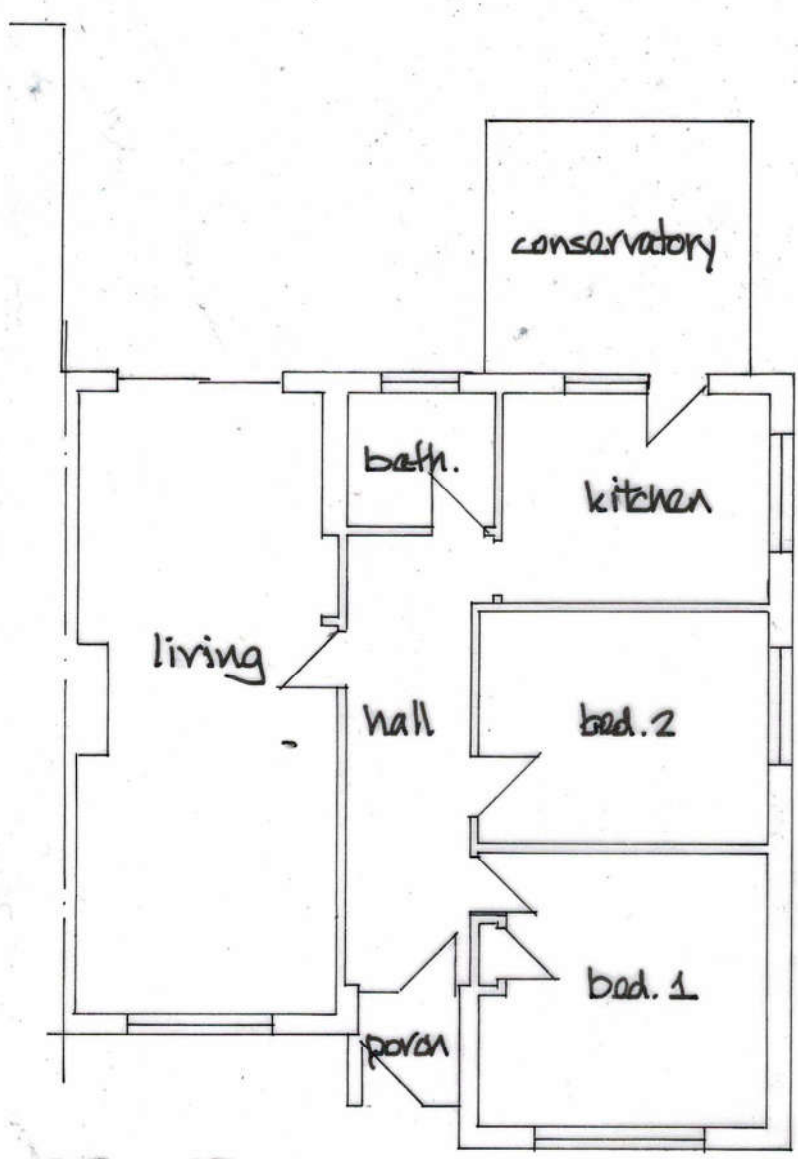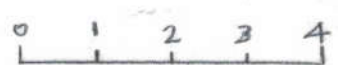

GROUND FLOOR

|   |                                                                          |          |           |
|---|--------------------------------------------------------------------------|----------|-----------|
|   |                                                                          |          |           |
|   |                                                                          |          |           |
| <b>Derek Treagus Associates</b><br>Architectural Services<br>Tel: 07956 624094<br>Email: <a href="mailto:derek.treagus@gmail.com">derek.treagus@gmail.com</a>                                                                |                                                                          |          |           |
| Project   | REAR/FRONT EXTENSION AT<br>40 CHESTNUT AVENUE,<br>BEDHAMPTON, HAMPSHIRE. |          |           |
| Client   | Ms Lacey Plumbley                                                        |          |           |
| Subject   | Planning Drawing<br>Existing Details                                     |          |           |
| Date:   | Jan 2024                                                                 | Scale:   | 1:100     |
| Rev:   |                                                                          | Drg. No. | 24/368/01 |
| <ul style="list-style-type: none"><li>• Copyright reserved.</li><li>• All dimensions are to be site confirmed and should not be scaled unless for Planning purposes.</li><li>• Verify all queries with the office.</li></ul> |                                                                          |          |           |