



Rear Extension Heights


F :: 3D Visual
004 scale: 1:100

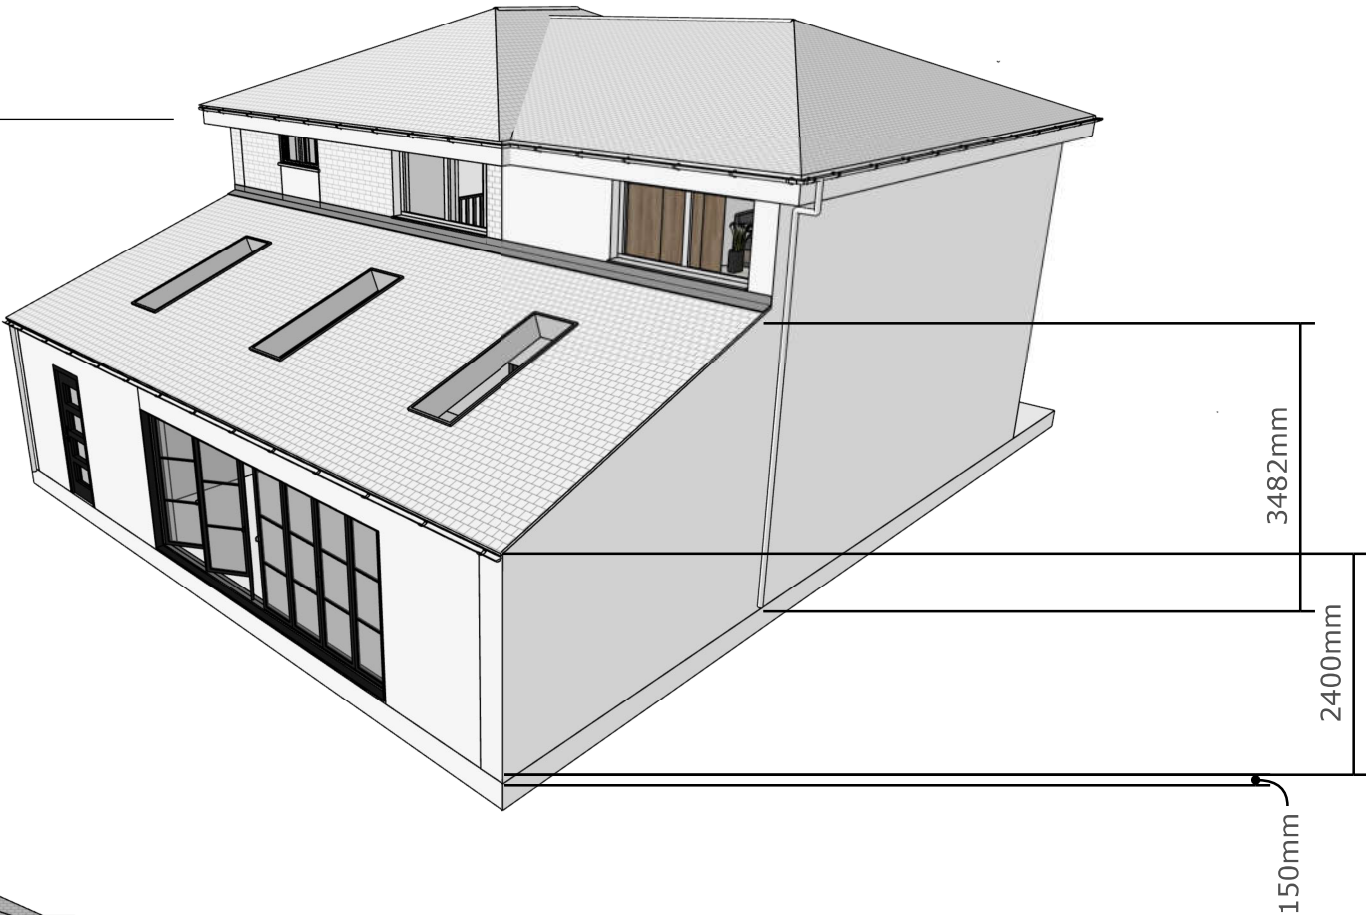

F :: Side Elevation West - External
003 scale: 1:100

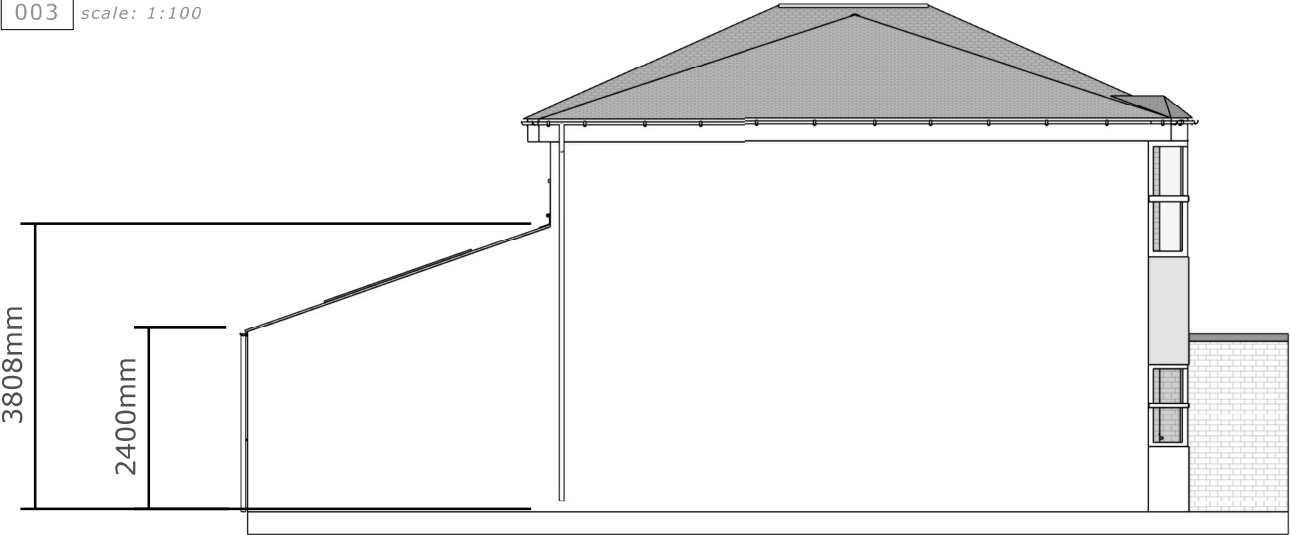

F :: Side Elevation West - Internal
002 scale: 1:100

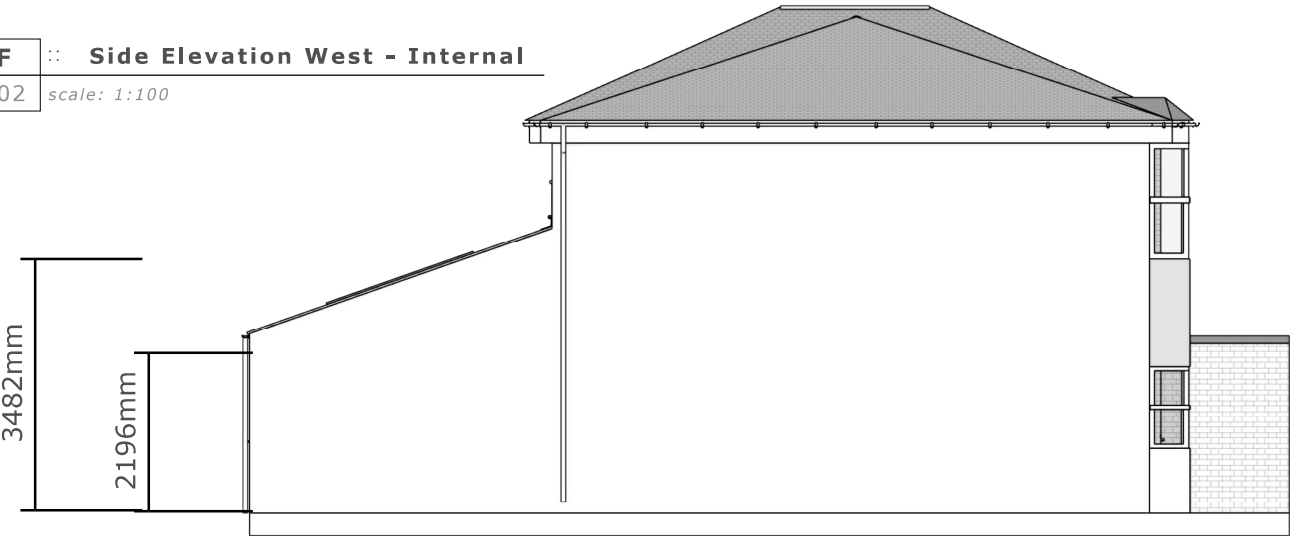

These measurements concerning the ceiling and roof height were taken level with the current threshold and not the ground.
(The Damp proof membrane is 150mm above ground level).



Graduate Part 1
Joshua Bell
81A Havant Road
Part 1 Graduate
Tel:07923370774

ASSOCIATE 2
Associate Name
12345 Main Street
Boulder, CO 00000
Tel: 000.000.0000

1. ALL LEVELS AND DIMENSIONS TO BE CHECKED ON SITE.
2. THIS DRAWING TO BE READ IN CONJUNCTION WITH SPECIFICATIONS & ALL OTHER CONSULTANTS DRAWINGS.
3. ALL DIMENSIONS AND LEVELS ARE TO BE VERIFIED ON SITE BY THE CONTRACTOR BEFORE COMMENCING ANY WORK

CLIENT
Sam Patrick
No.4 Beech Close
Waterlooville
Hampshire
PO8 8RT

PROJECT
Mr.Patrick's Dwelling

DRAWN BY
JB | —

DESCRIPTION
Rear Extension Heights

ISSUE
24/11/2024
RE-ISSUE
MM.DD.YY

Ao.8

VISUAL SCALE @ A3

