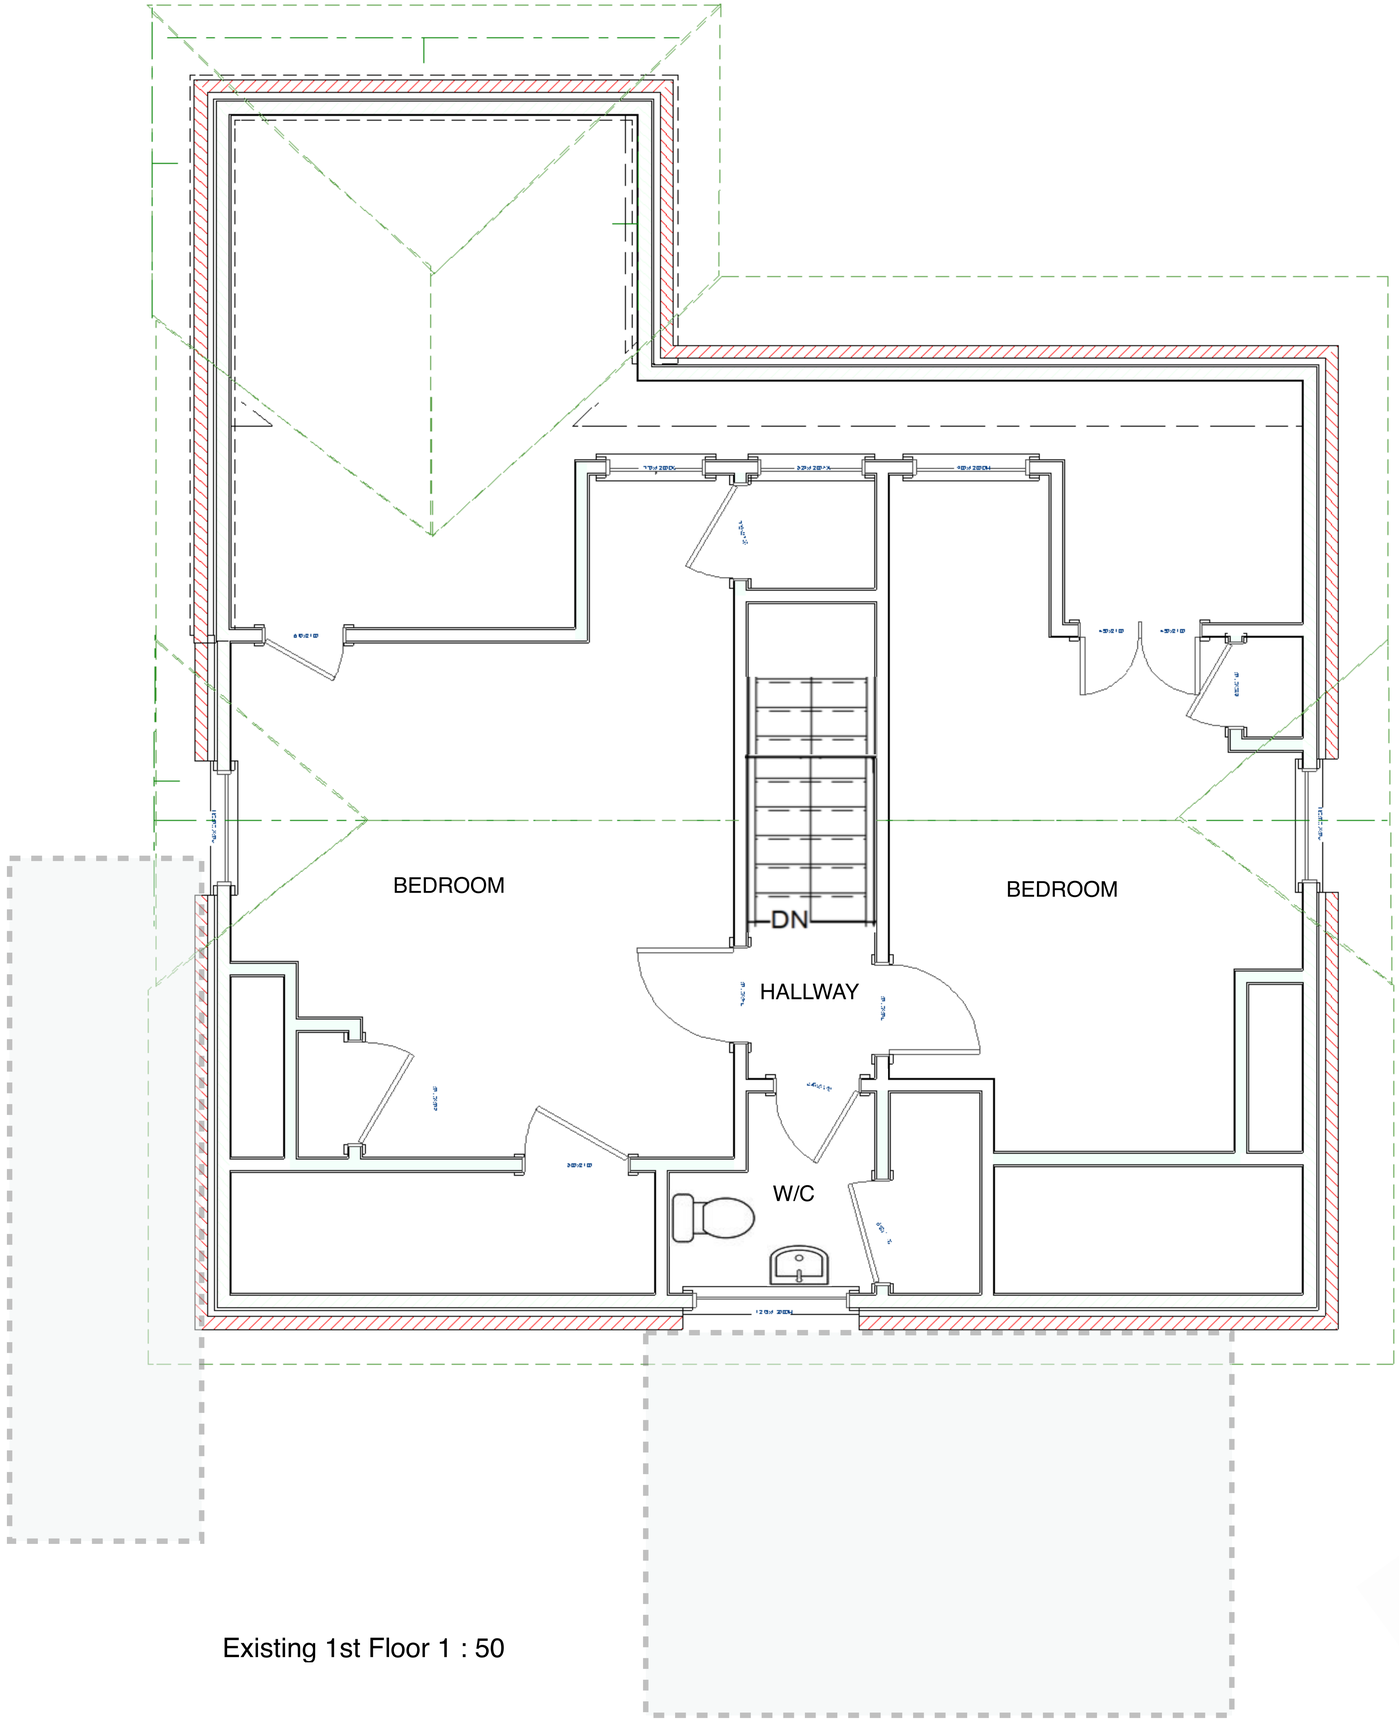

Existing 1st Floor 1 : 50

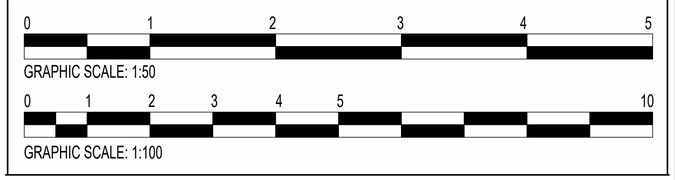

THE Loft Conversion Company Ltd
Loft Conversion Specialists
www.loftsUK.com

202 Havant Road
Drayton
Portsmouth
Hampshire
PO6 1HJ

Tele: 023 9270 6150
Mob: 0772 002 0772

This architectural drawing and the information within it is the property of The Loft Conversion Company (Portsmouth) Ltd, and is protected by copyright law. All rights reserved. No part of this drawing may be reproduced, distributed, or transmitted in any form or by any means, including photocopying, recording, or other electronic or mechanical methods, without the prior written permission of The Loft Conversion Company (Portsmouth) Ltd.

Client

Mr & Mrs Molloy

Address

48 Ferndale
Waterlooville
PO7 7PA

Date JULY 2024

DESCRIPTION OF WORKS

MODERNISE EXISTING LOFT CONVERSION.
EXTEND EXISITNG DORMERS.
CREATE 1 ADDITIONAL ROOM.
INSTALLATION OF NEW ROOF TILES.

SHEET 1b. A3

SCALE 1 : 50

NOTES

APP/24/00531