


FIRST FLOOR

AS APPROVED APP/22/00752

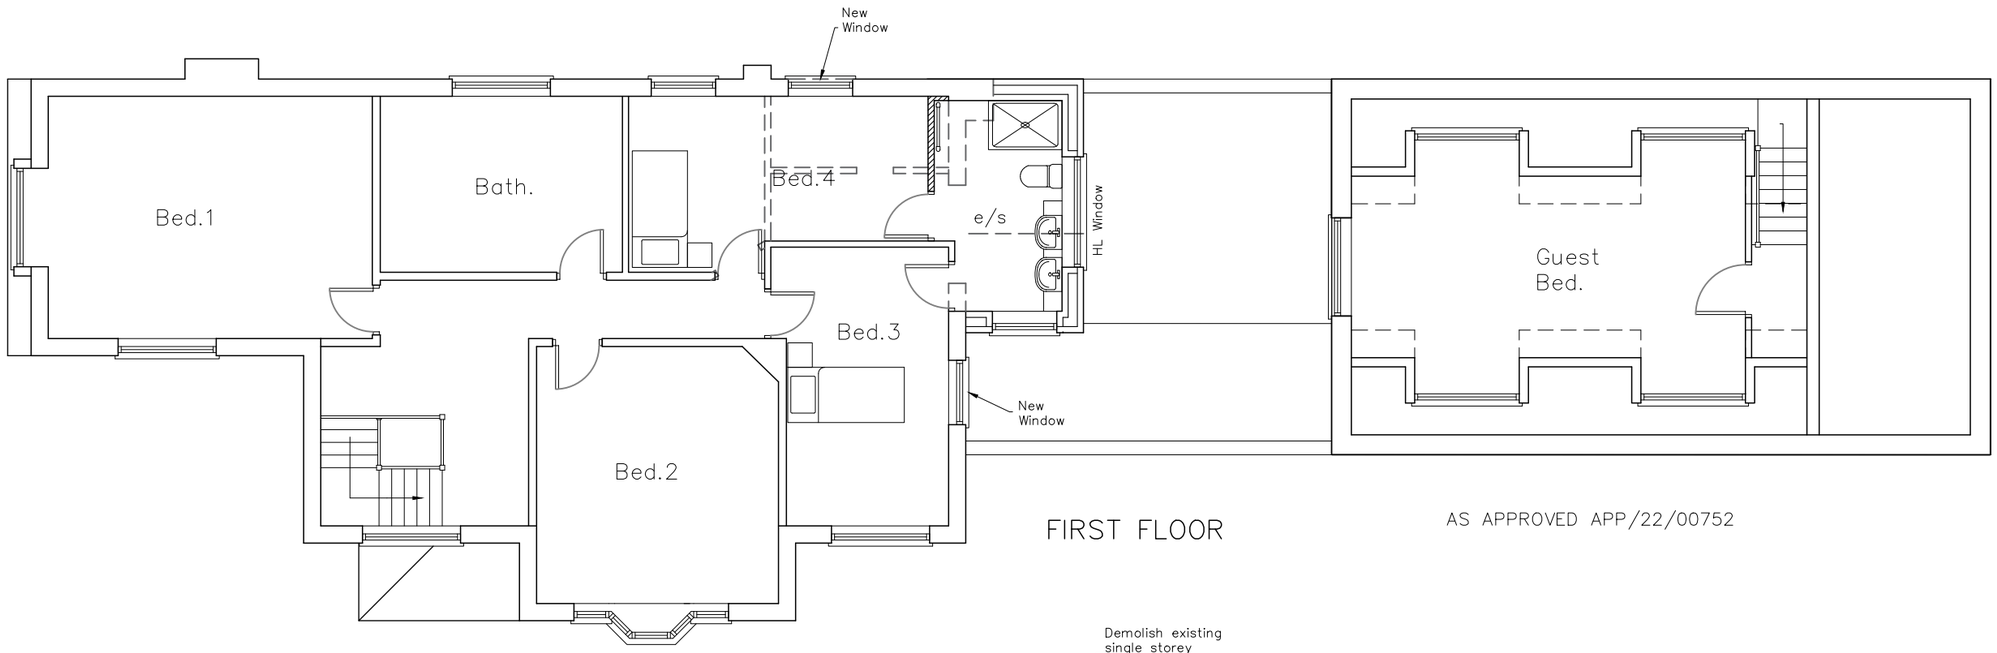


AS APPROVED APP/22/00752

GROUND FLOOR

CAAD
Critchley Architecture And Design Ltd.
Contact: 02392 474 919 | info@caad.online
The Old Brewery,15E South Street, Havant, PO9 1BU

# PROPOSED PLANS

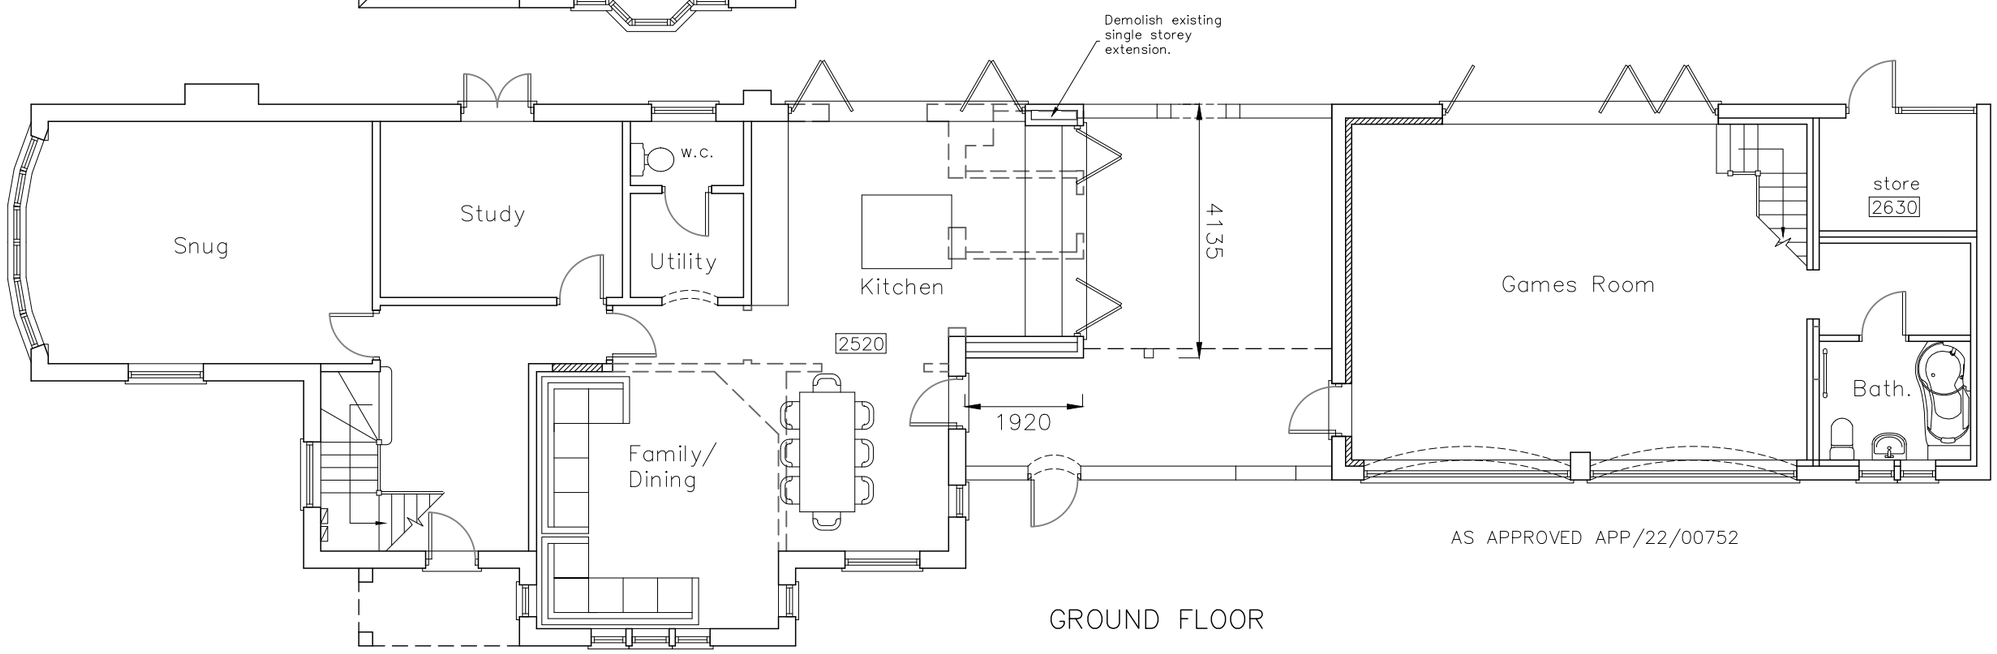Revisions
a) Client revisions/30.05.24/JHL
b) Annotation added/03.06.24/JHL
c)
d)

2 Queen Anne's Drive,
Bedhampton,
Havant,
PO9 3PG

Scale A1=1:50, A3=1:100
Drawn JHL
Date 28/05/2024

22060–421B

10m 20m 30m 40m