
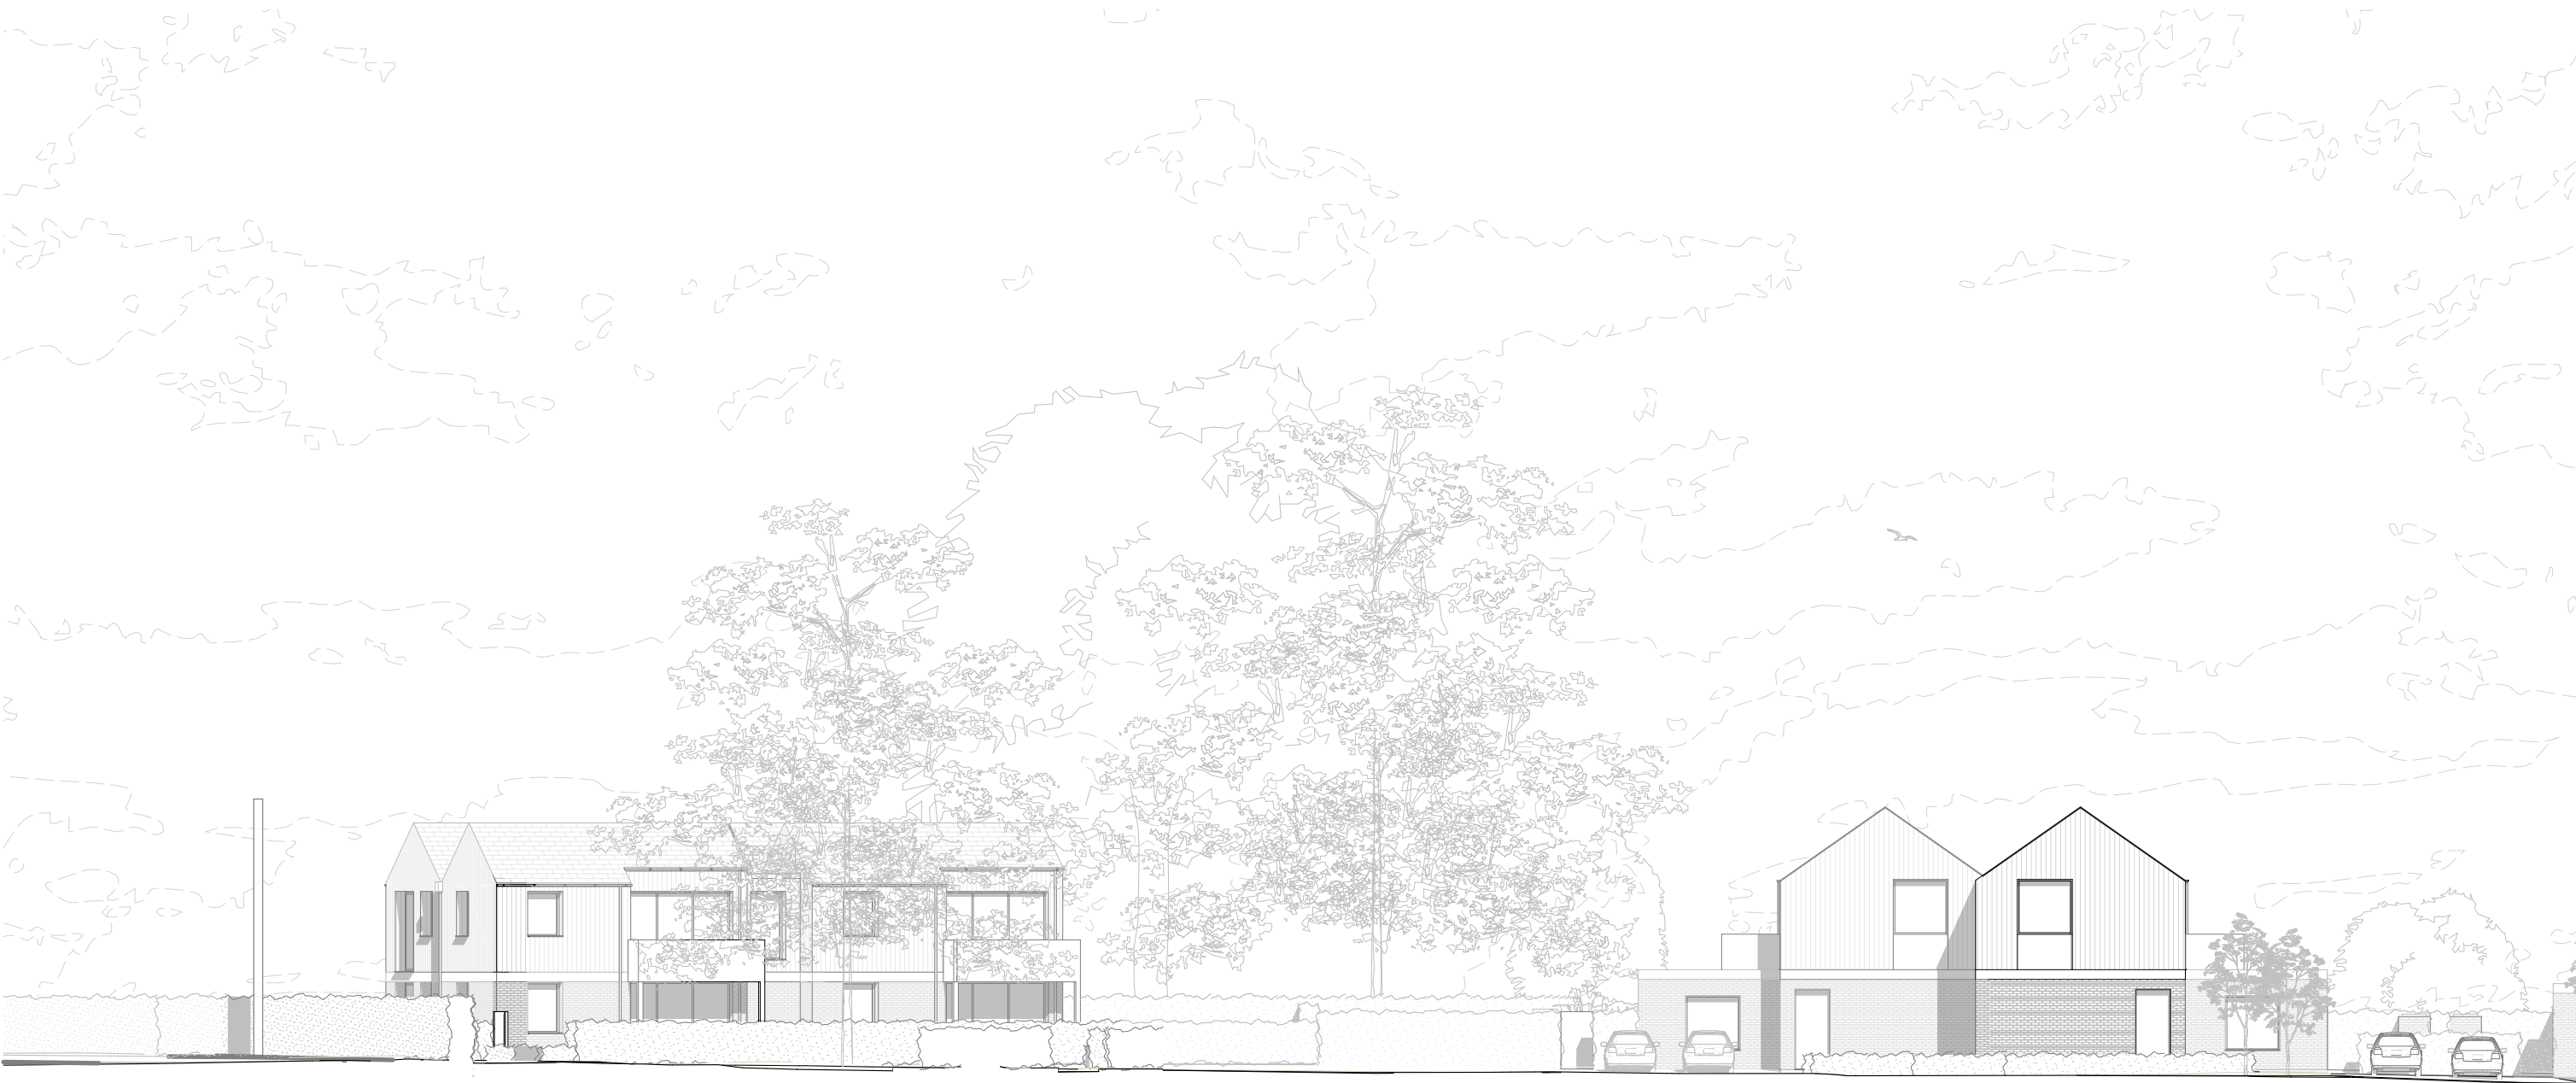


rev.	date	changes description	status	issued by
P02	11/07/2024	Planning Updates	S1	P02
P01	22/12/2023	FFL of Plot 1 amended, 17 unit scheme, 19 unit scheme, PLANNING ISSUE	S1	P01

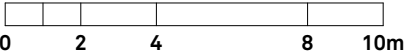

RE-FORMAT

this drawing is the copyright of Re-Format LLP and may not be copied, altered or reproduced in any way or passed to a third party without written authority. All dimensions subject to site survey and site verification. Do not scale for construction ©

www.re-format.co.uk
mail@re-format.co.uk
+44 (0)1730 778778

drawn by
RP
checked by
MS

date created
11/07/2024
scale at A3
1:200

project title
46 Warblington Road
document title
Proposed Site Section 01a

project	originator	volume	level	type	role	number
23034 - RFT - 00 - ZZ - DR - A - 0300						
status	suitability description					revision
S1	Suitable for Co-ordination					P02