


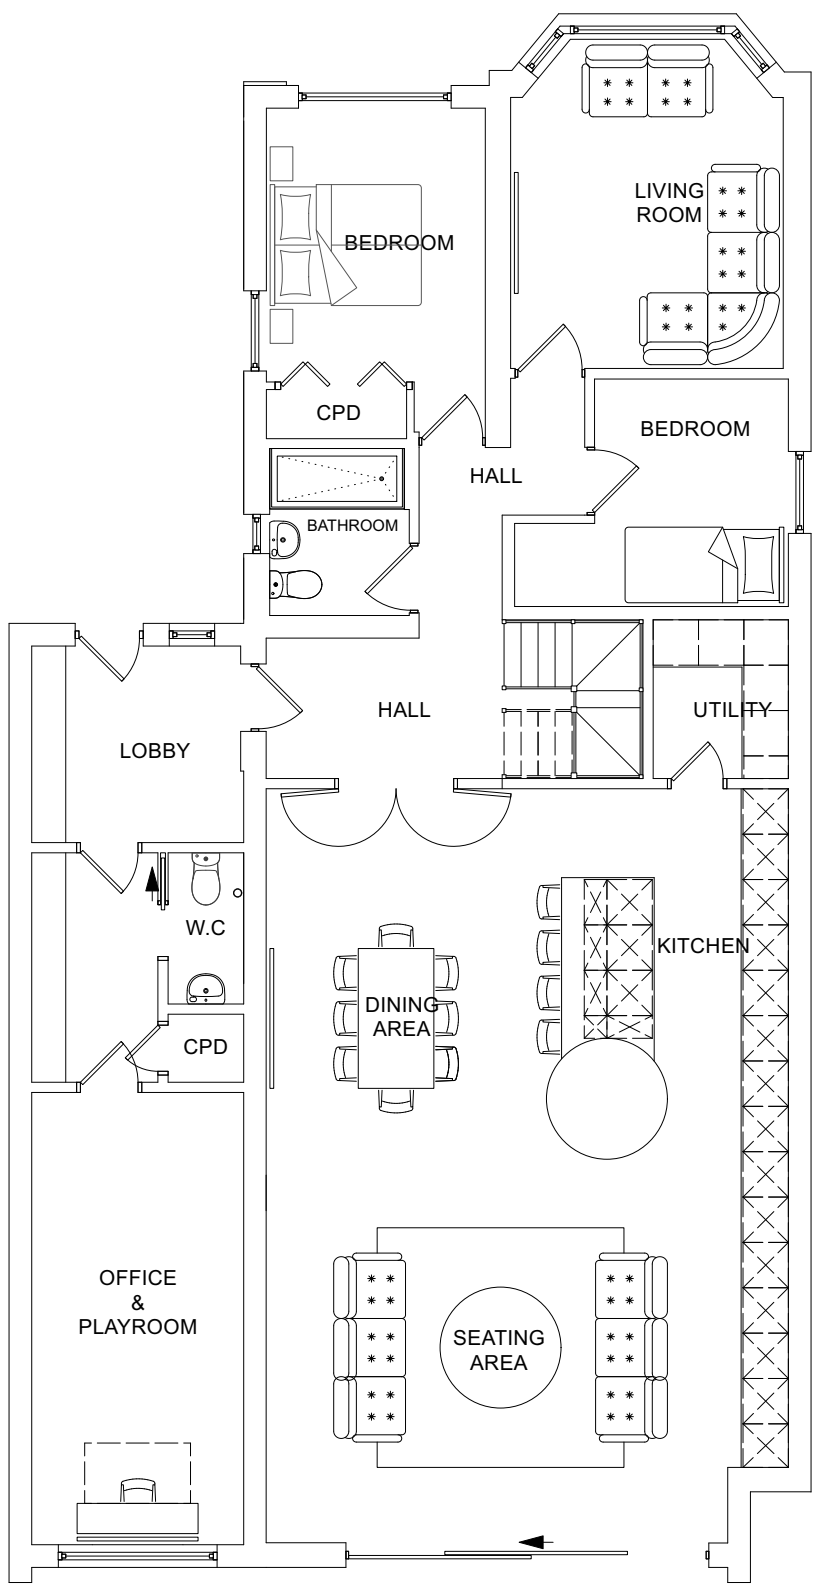


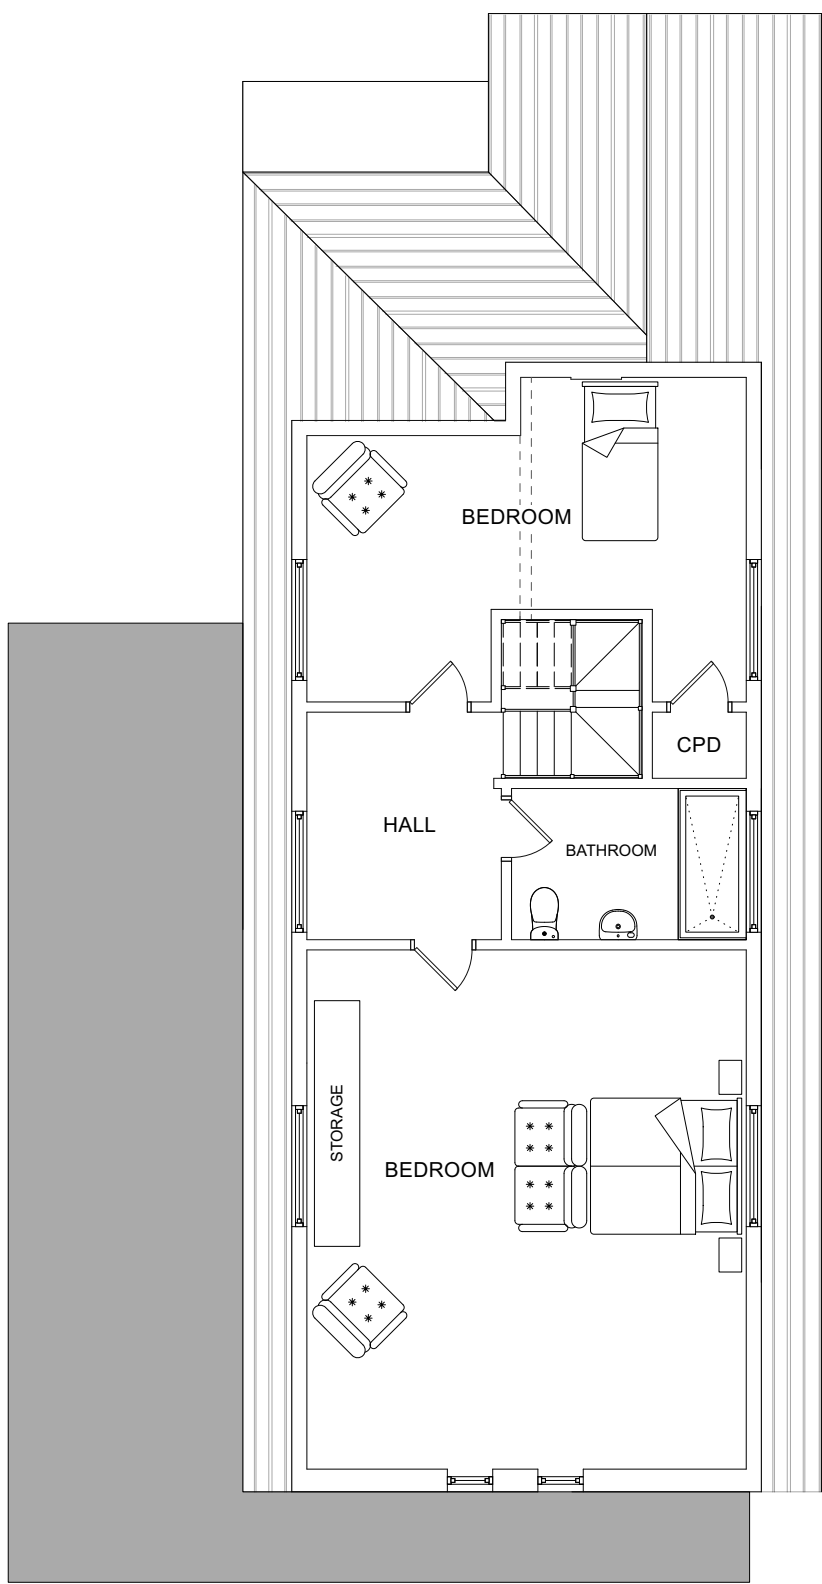


PROPOSED GROUND FLOOR PLAN 1:100

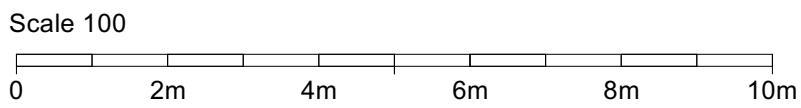



PROPOSED FIRST FLOOR PLAN 1:100

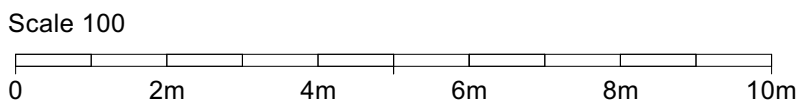



PROPOSED REAR ELEVATION 1:50

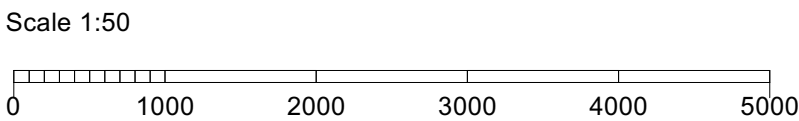


PROPOSED FRONT ELEVATION 1:50

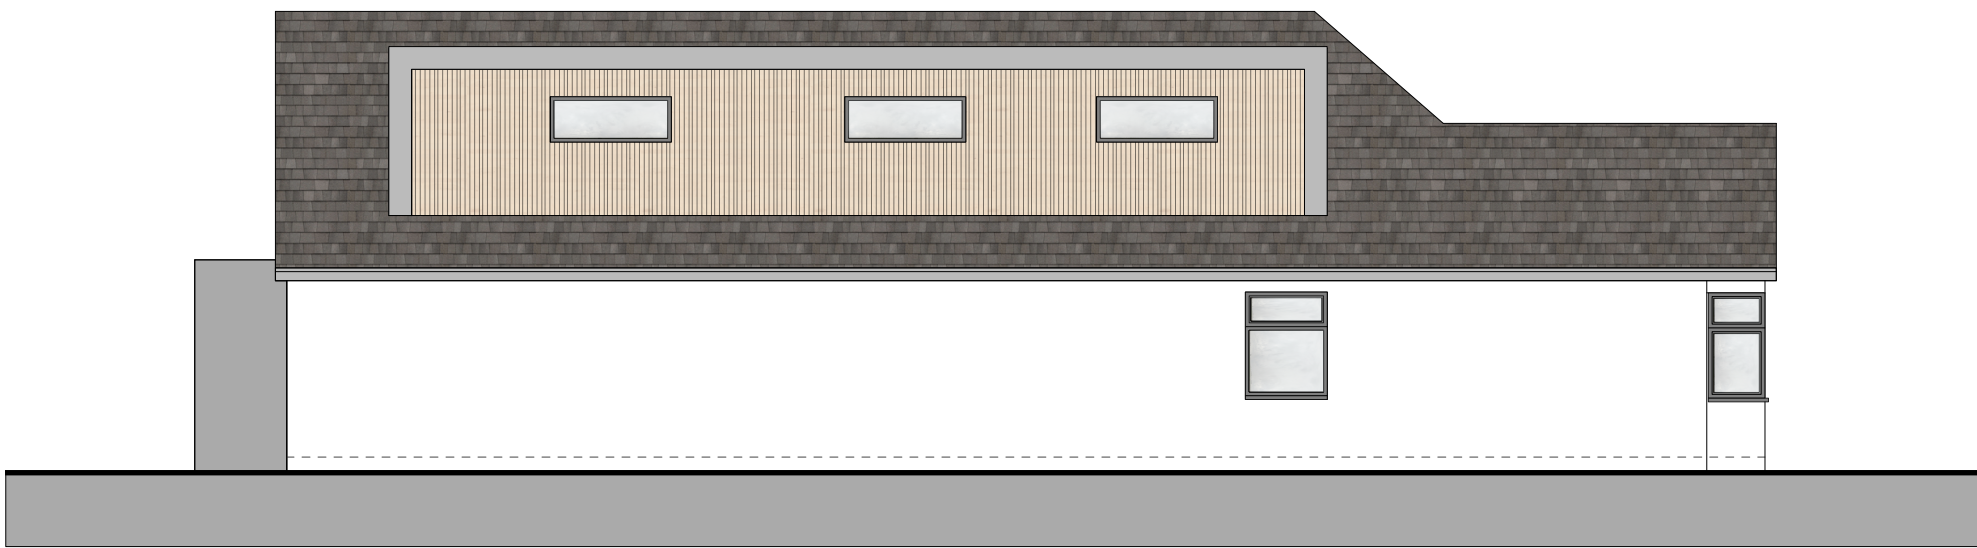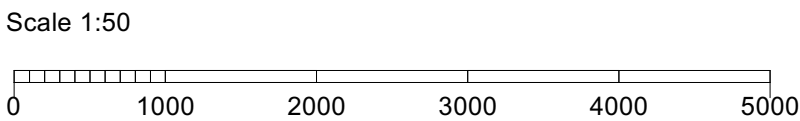


PROPOSED SIDE ELEVATION 1:100

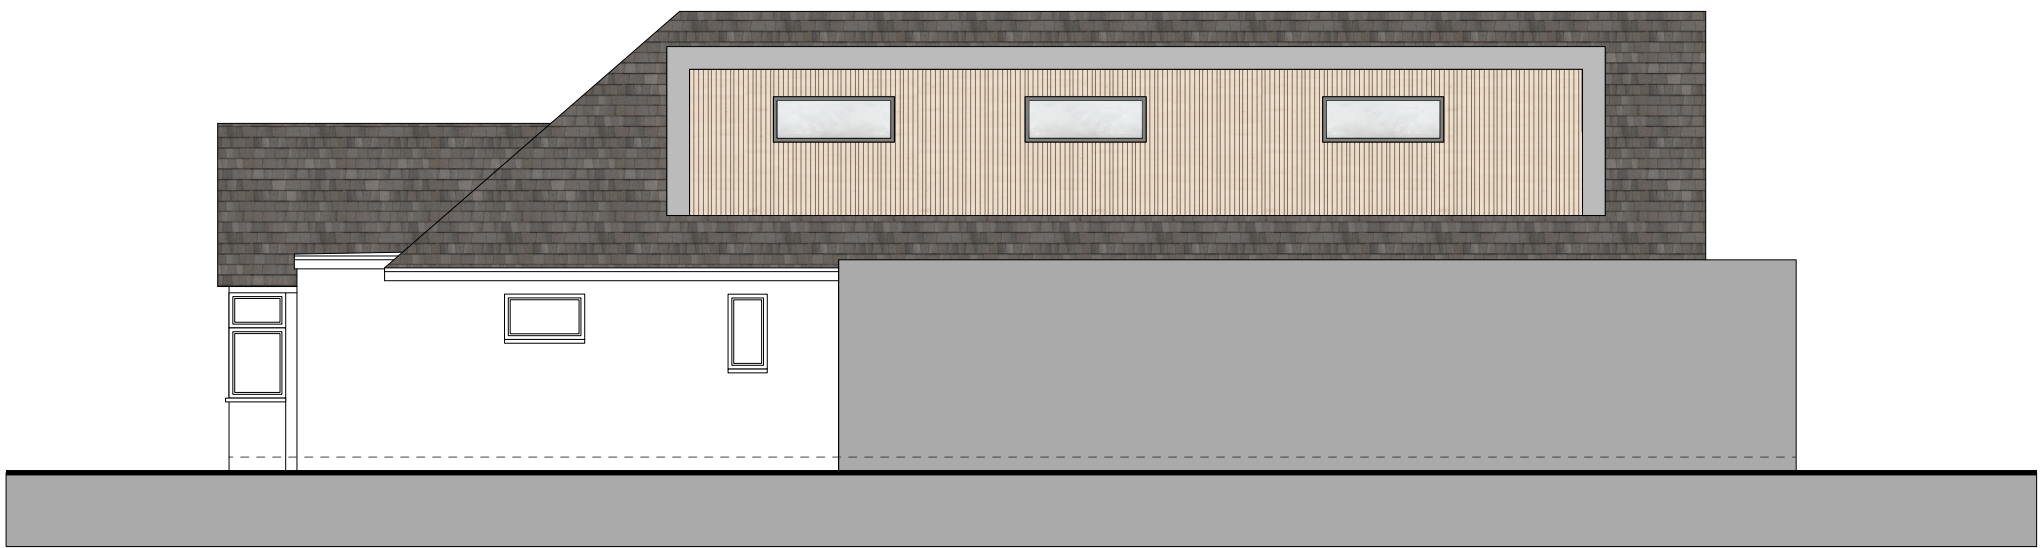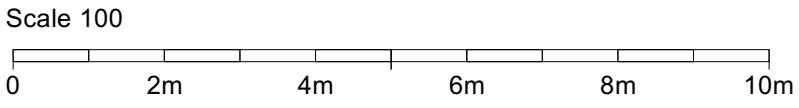

PROPOSED SIDE ELEVATION 1:100

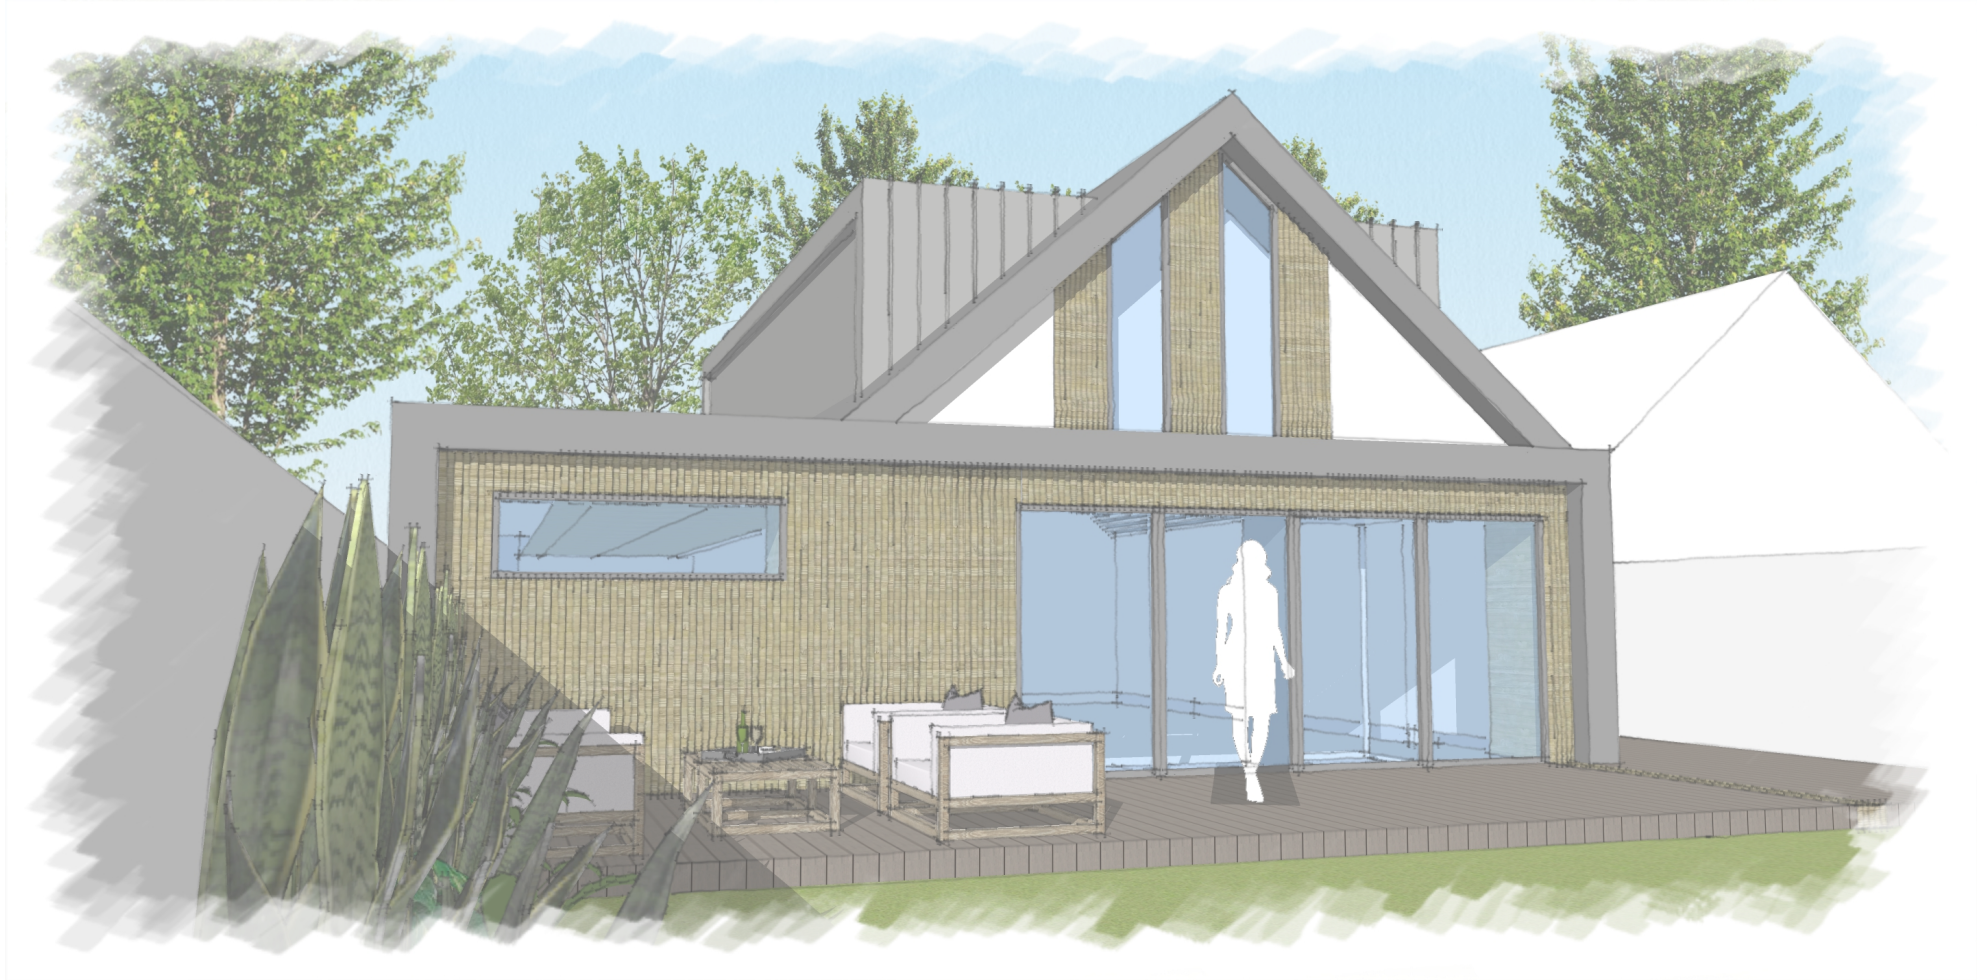

PROPOSED SKETCH PERSPECTIVE (NTS)

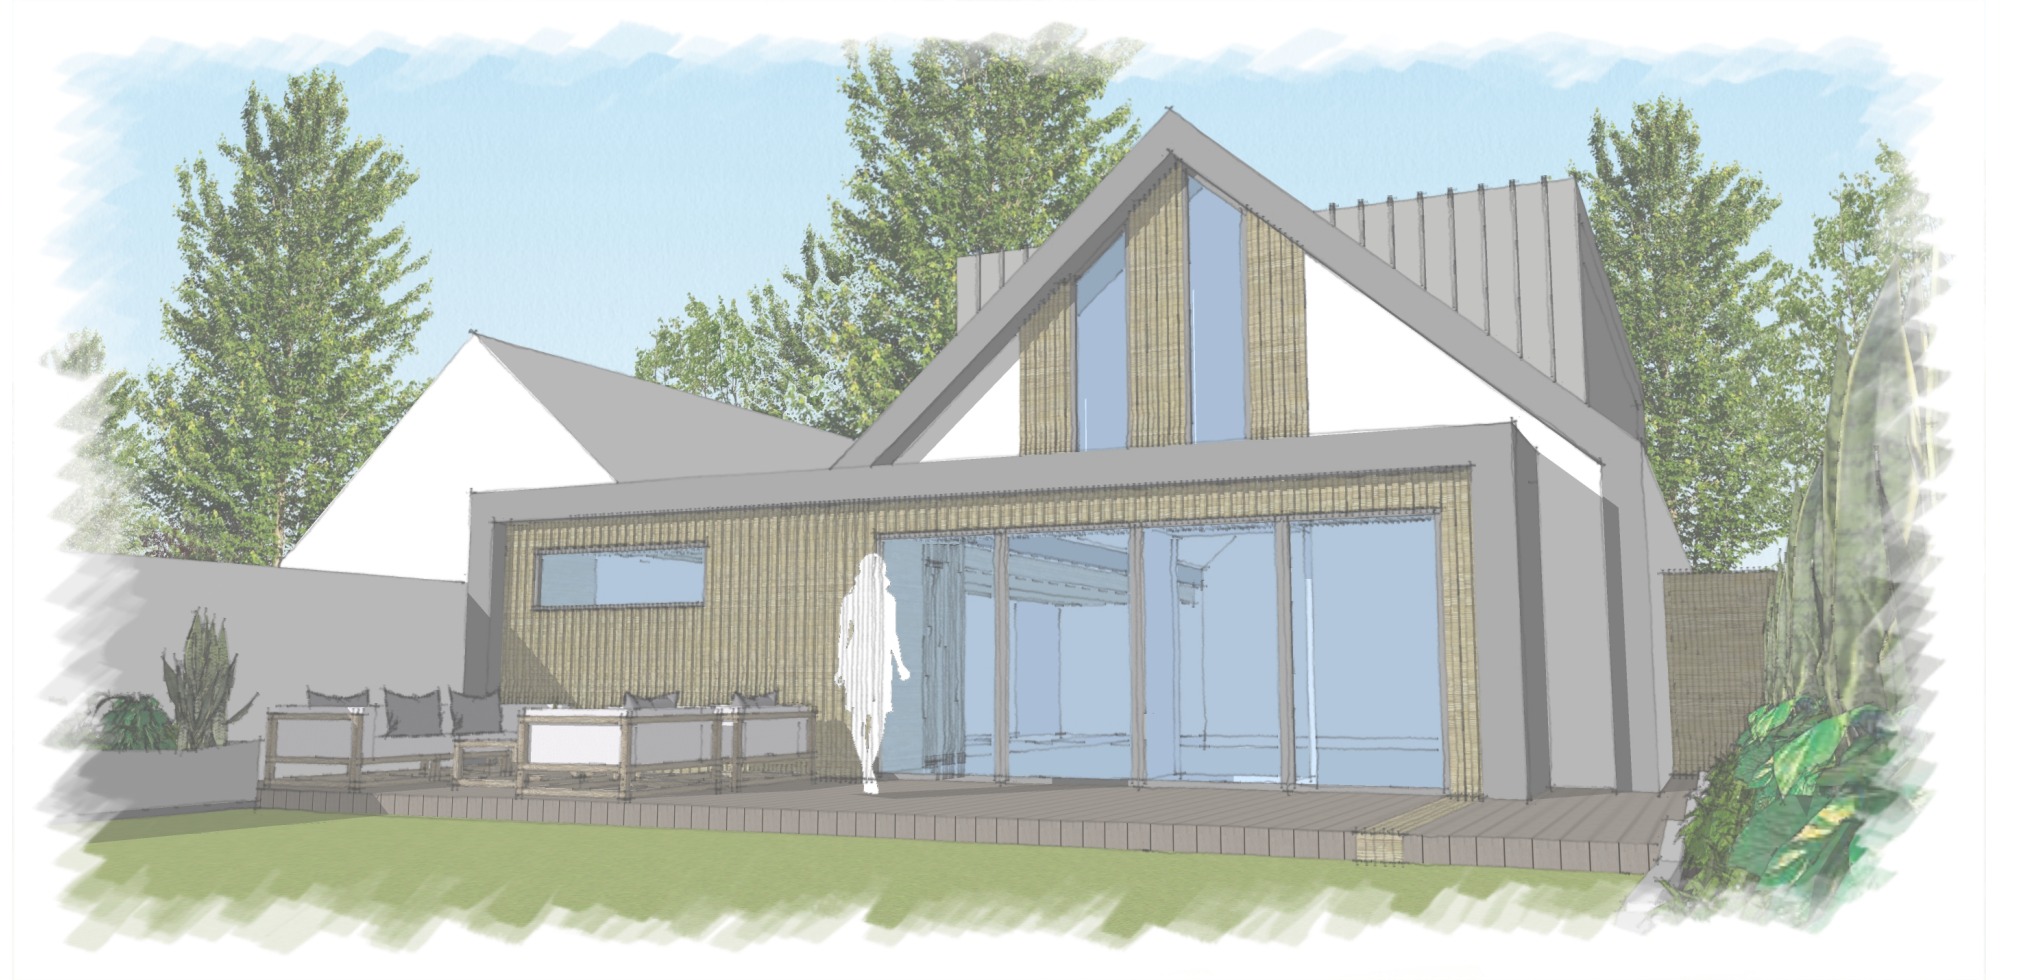

PROPOSED SKETCH PERSPECTIVE (NTS)