



Existing Elevation-Front


Exterior finishes
Dormer cheeks and first floor cladding tbc colour
Ground floor render colour tbc
Windows grey/black tbc
grey cement fibre roof tiles



Proposed Elevation-Front



Existing Elevation-Rear

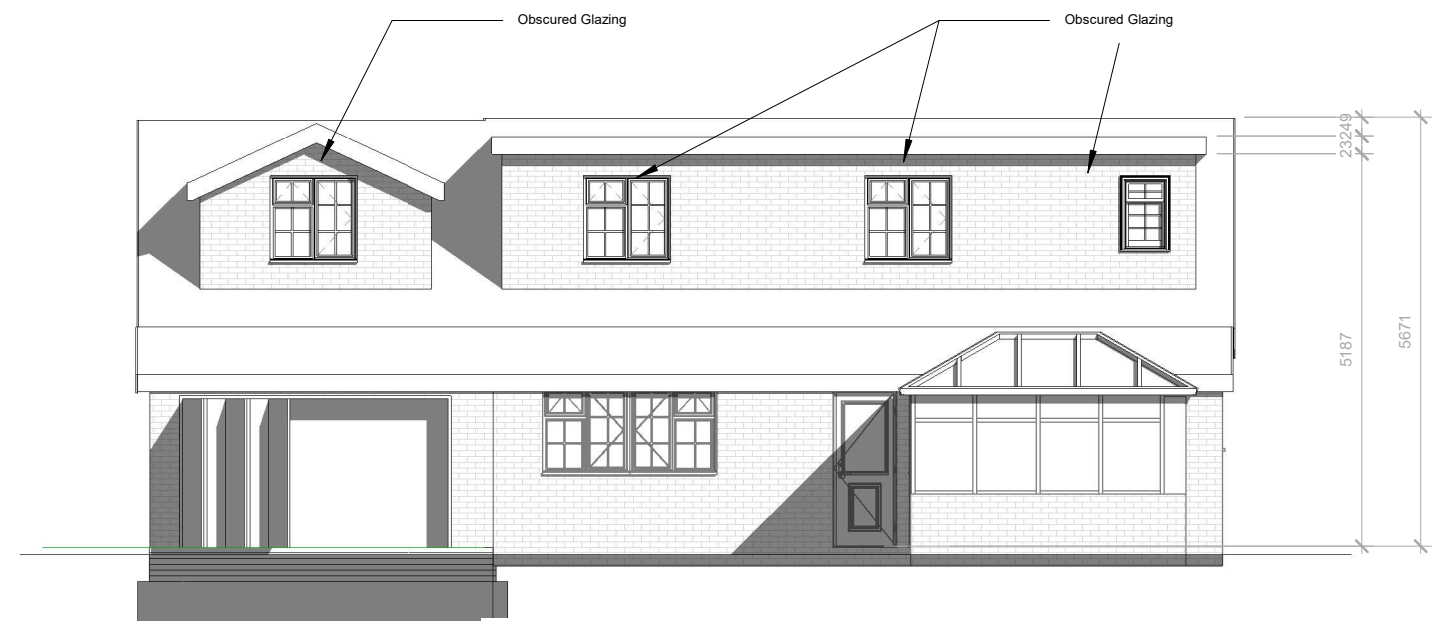

Proposed Elevation-Rear

1:500		50
1:200		20
1:100		10
1:50		5