


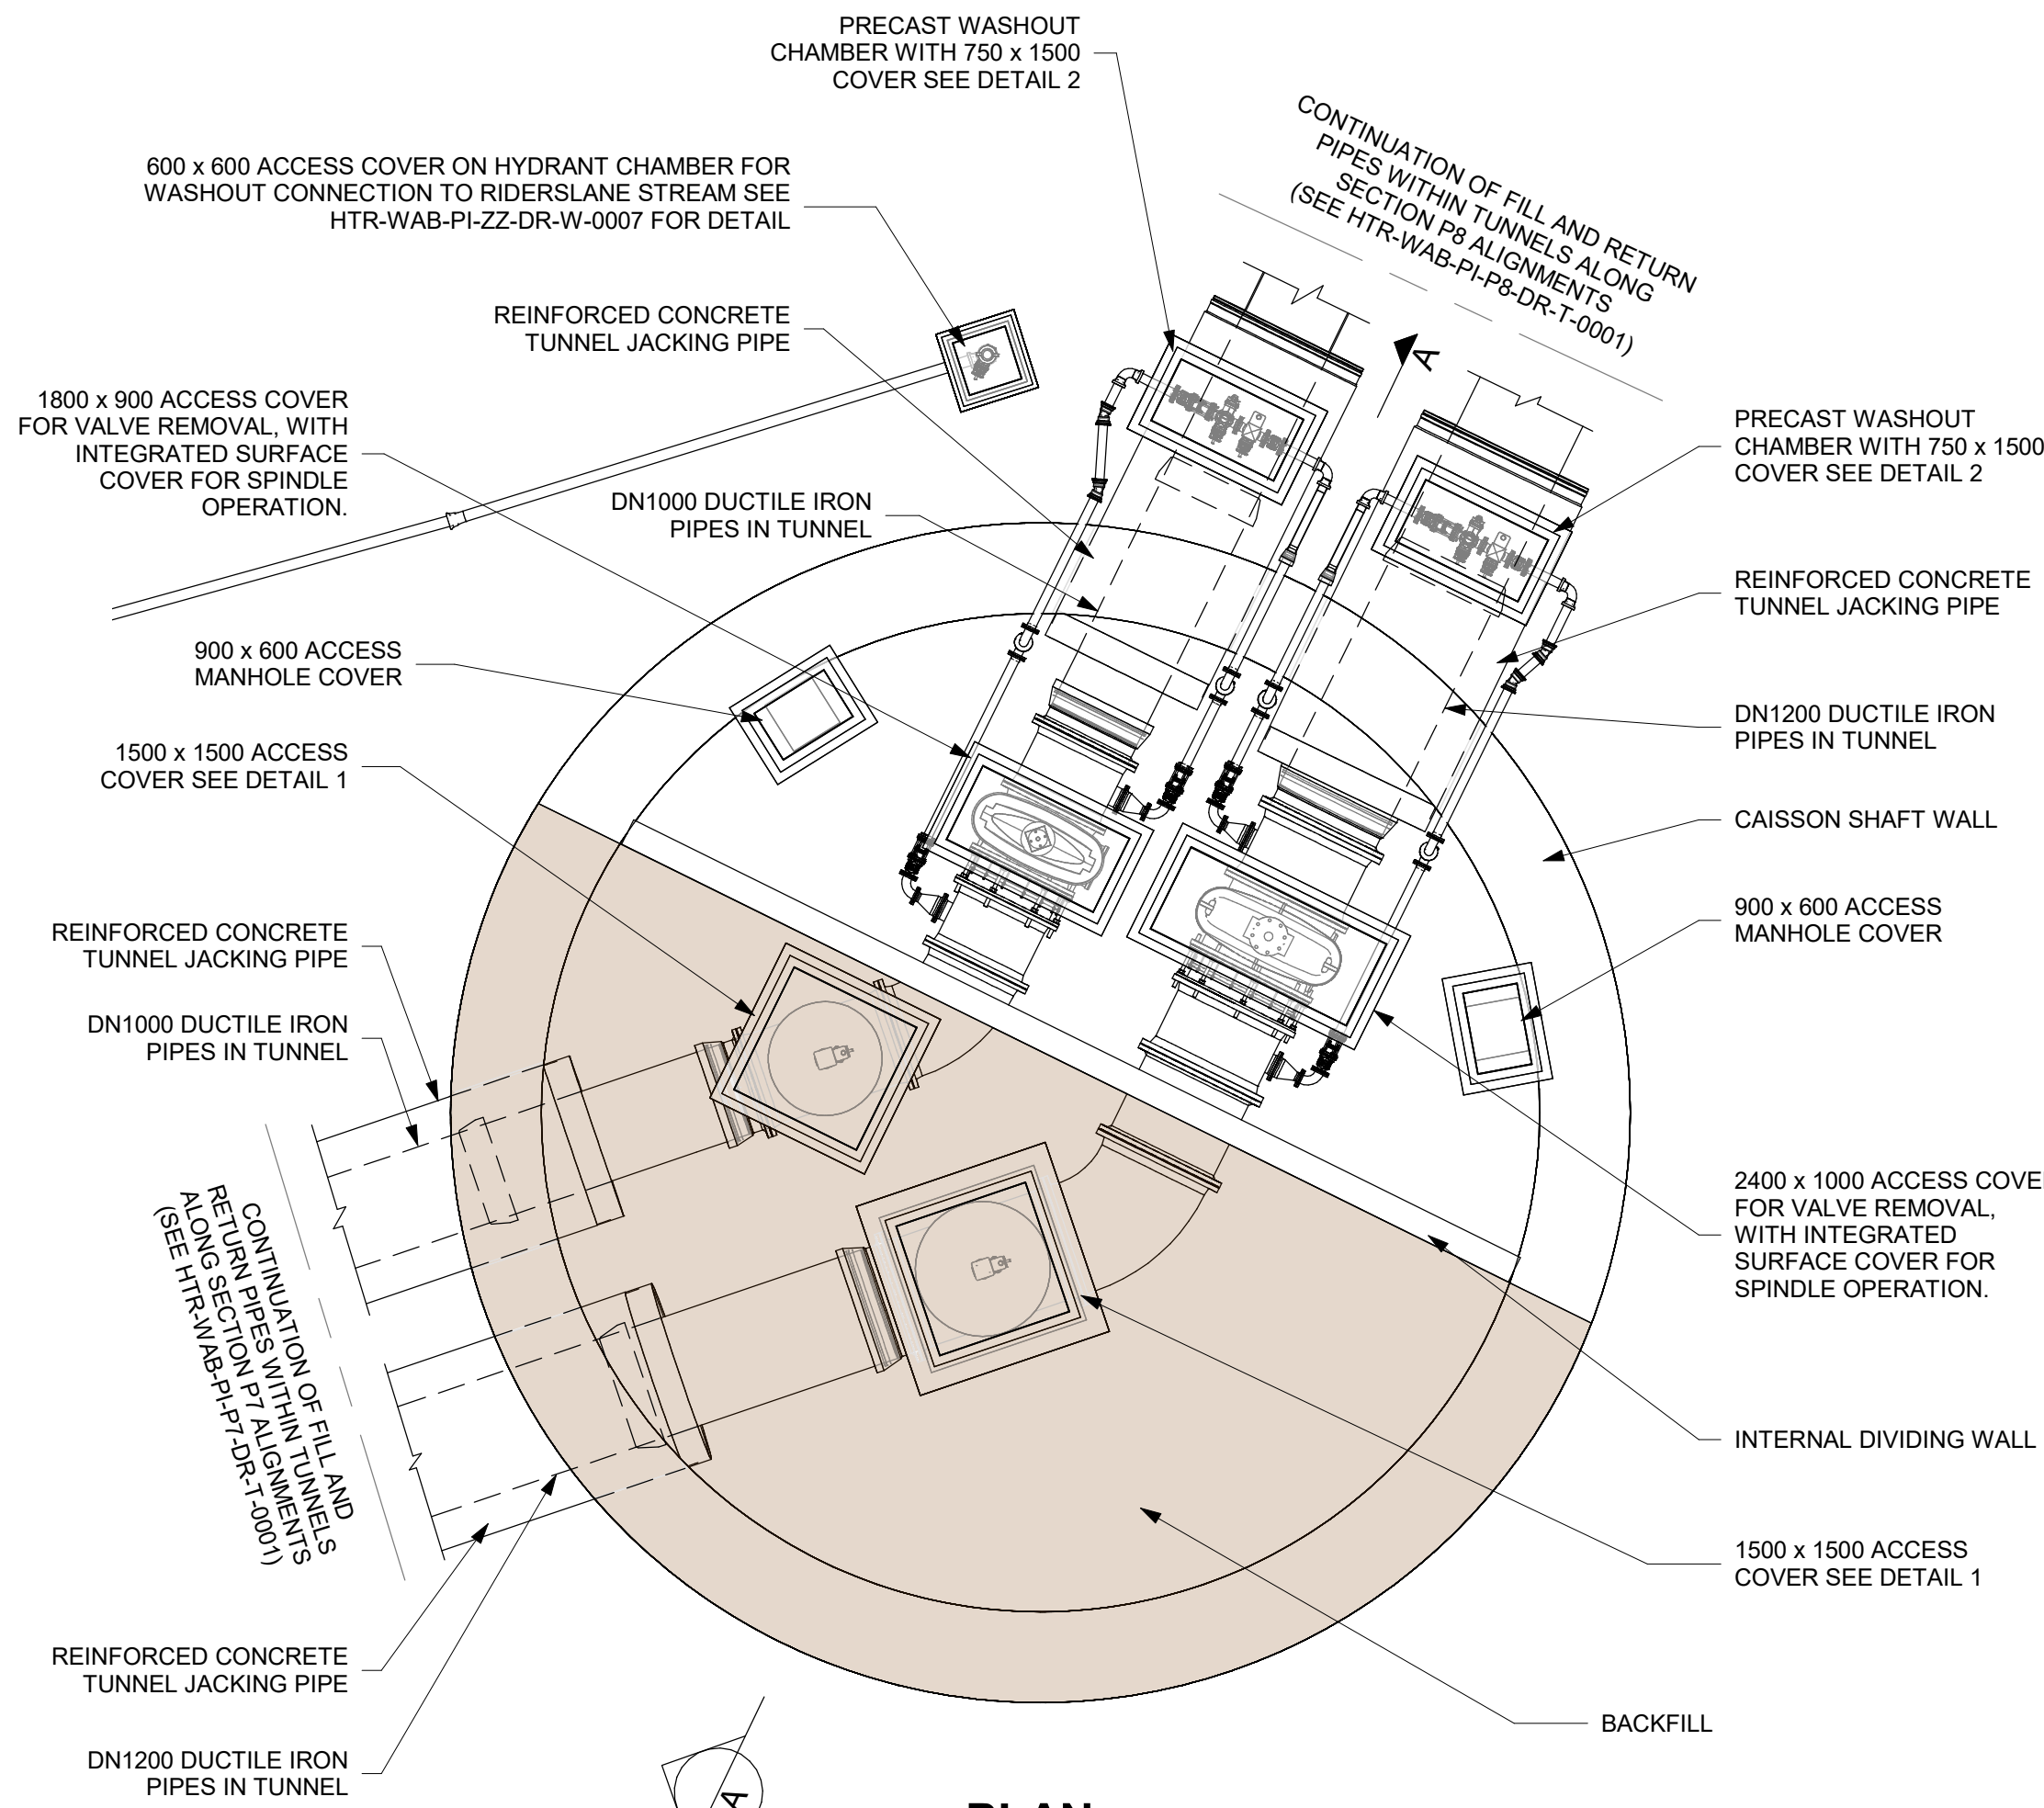


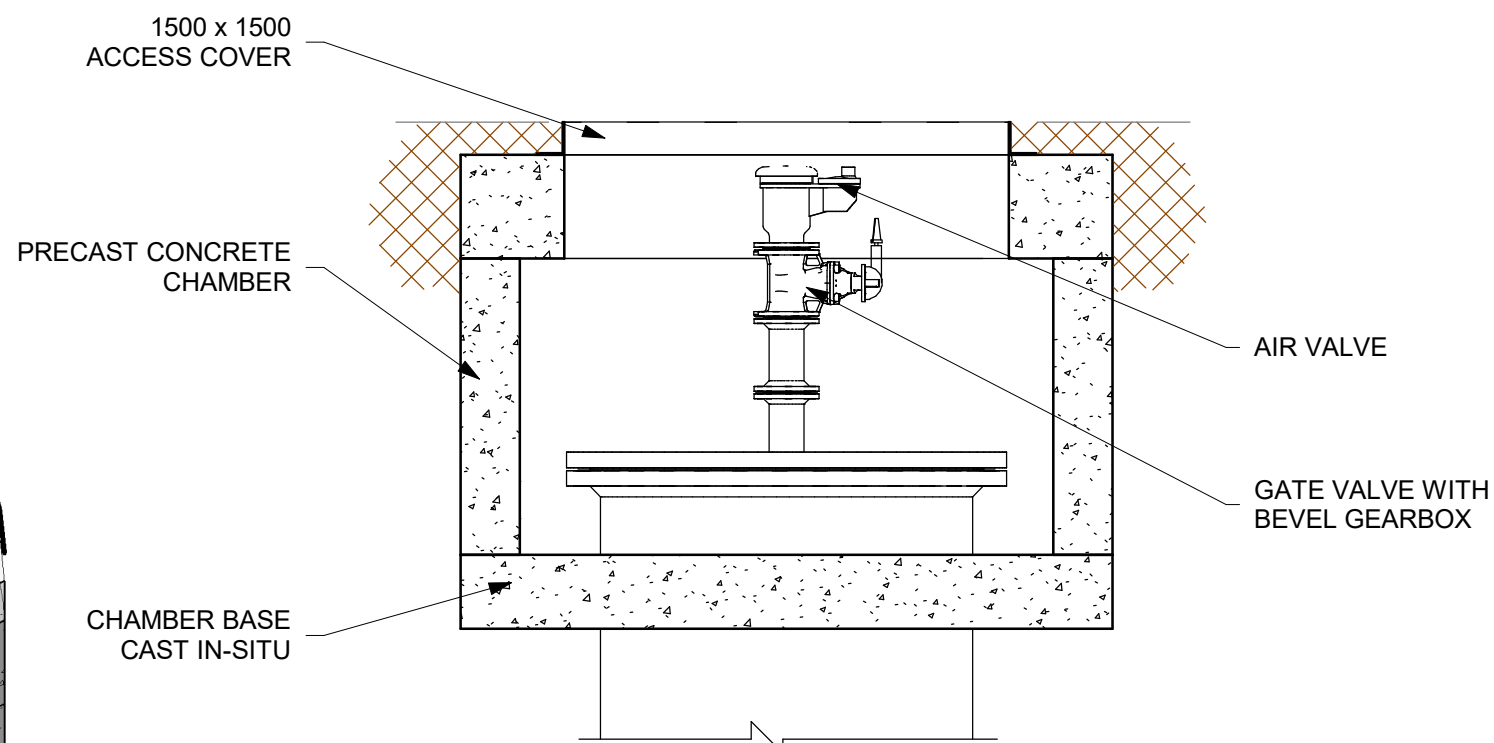


PLAN
SCALE 1 : 75
ROOF SLAB AND OPEN MESH FLOOR OMITTED FOR CLARITY

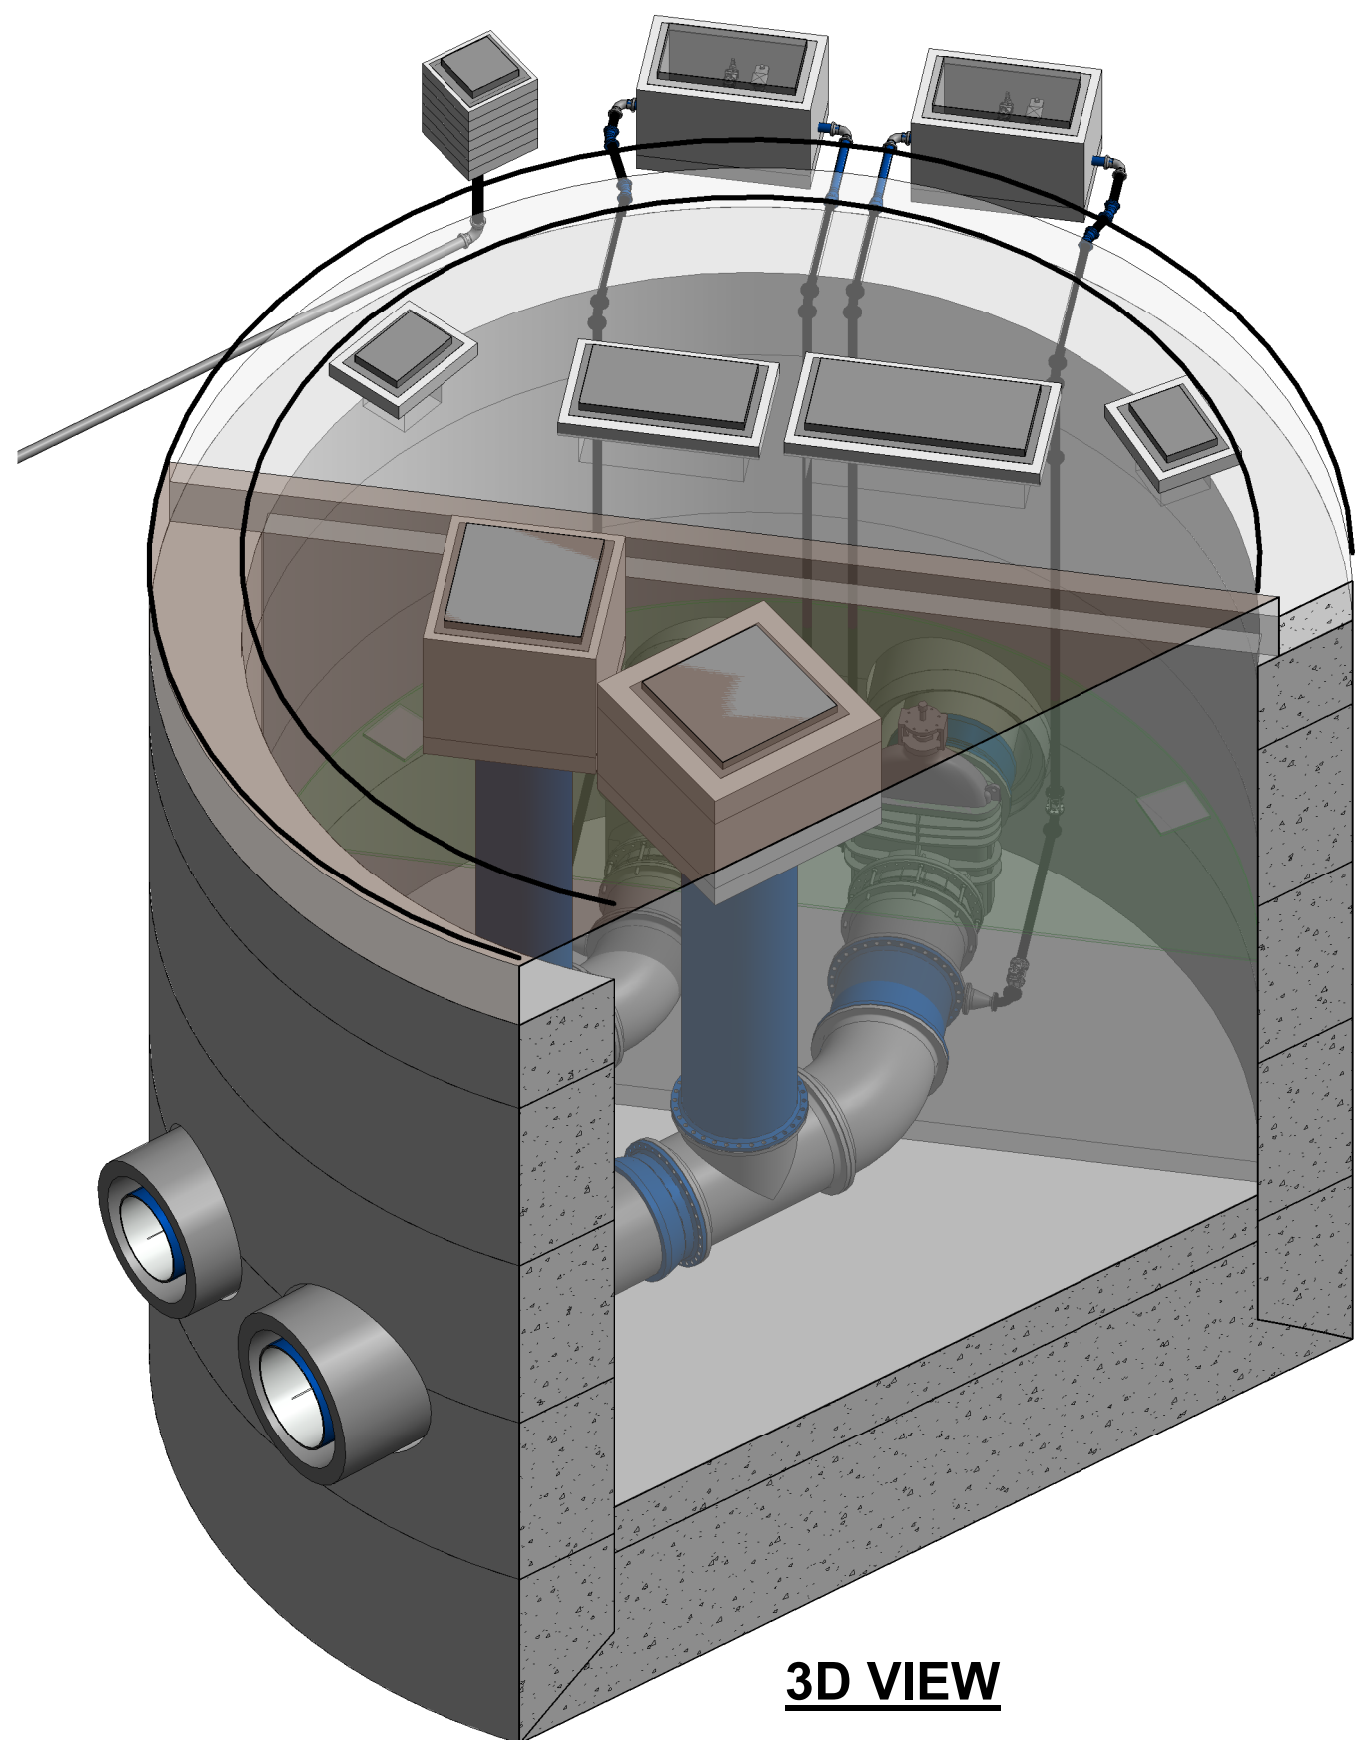


DETAIL 1
SCALE 1 : 25

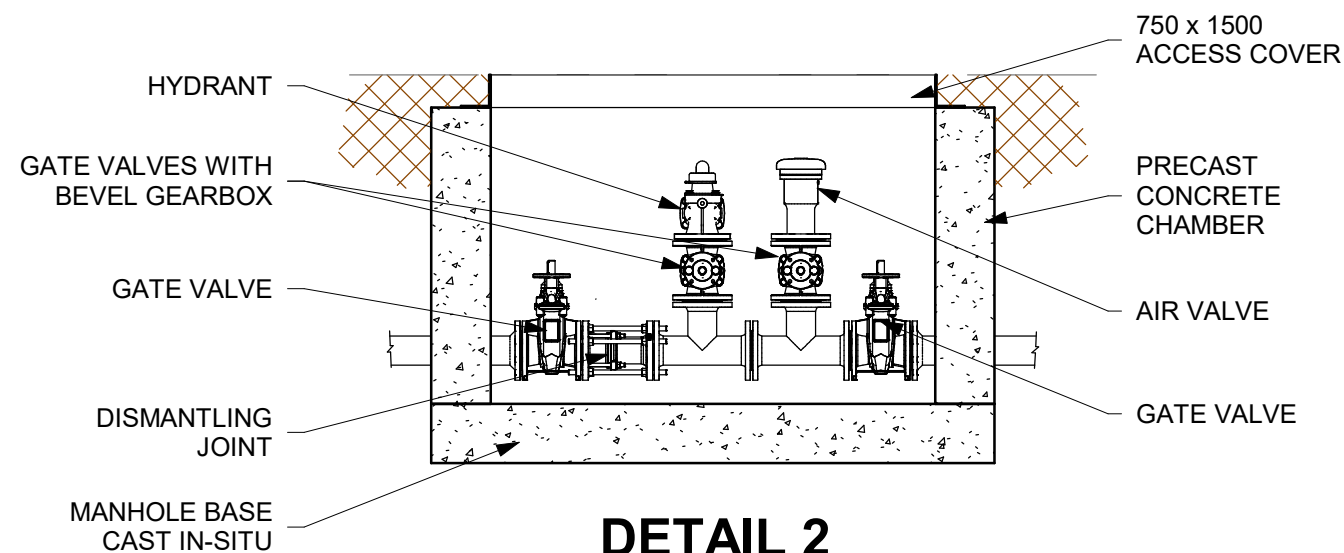

DETAIL 2
SCALE 1 : 25

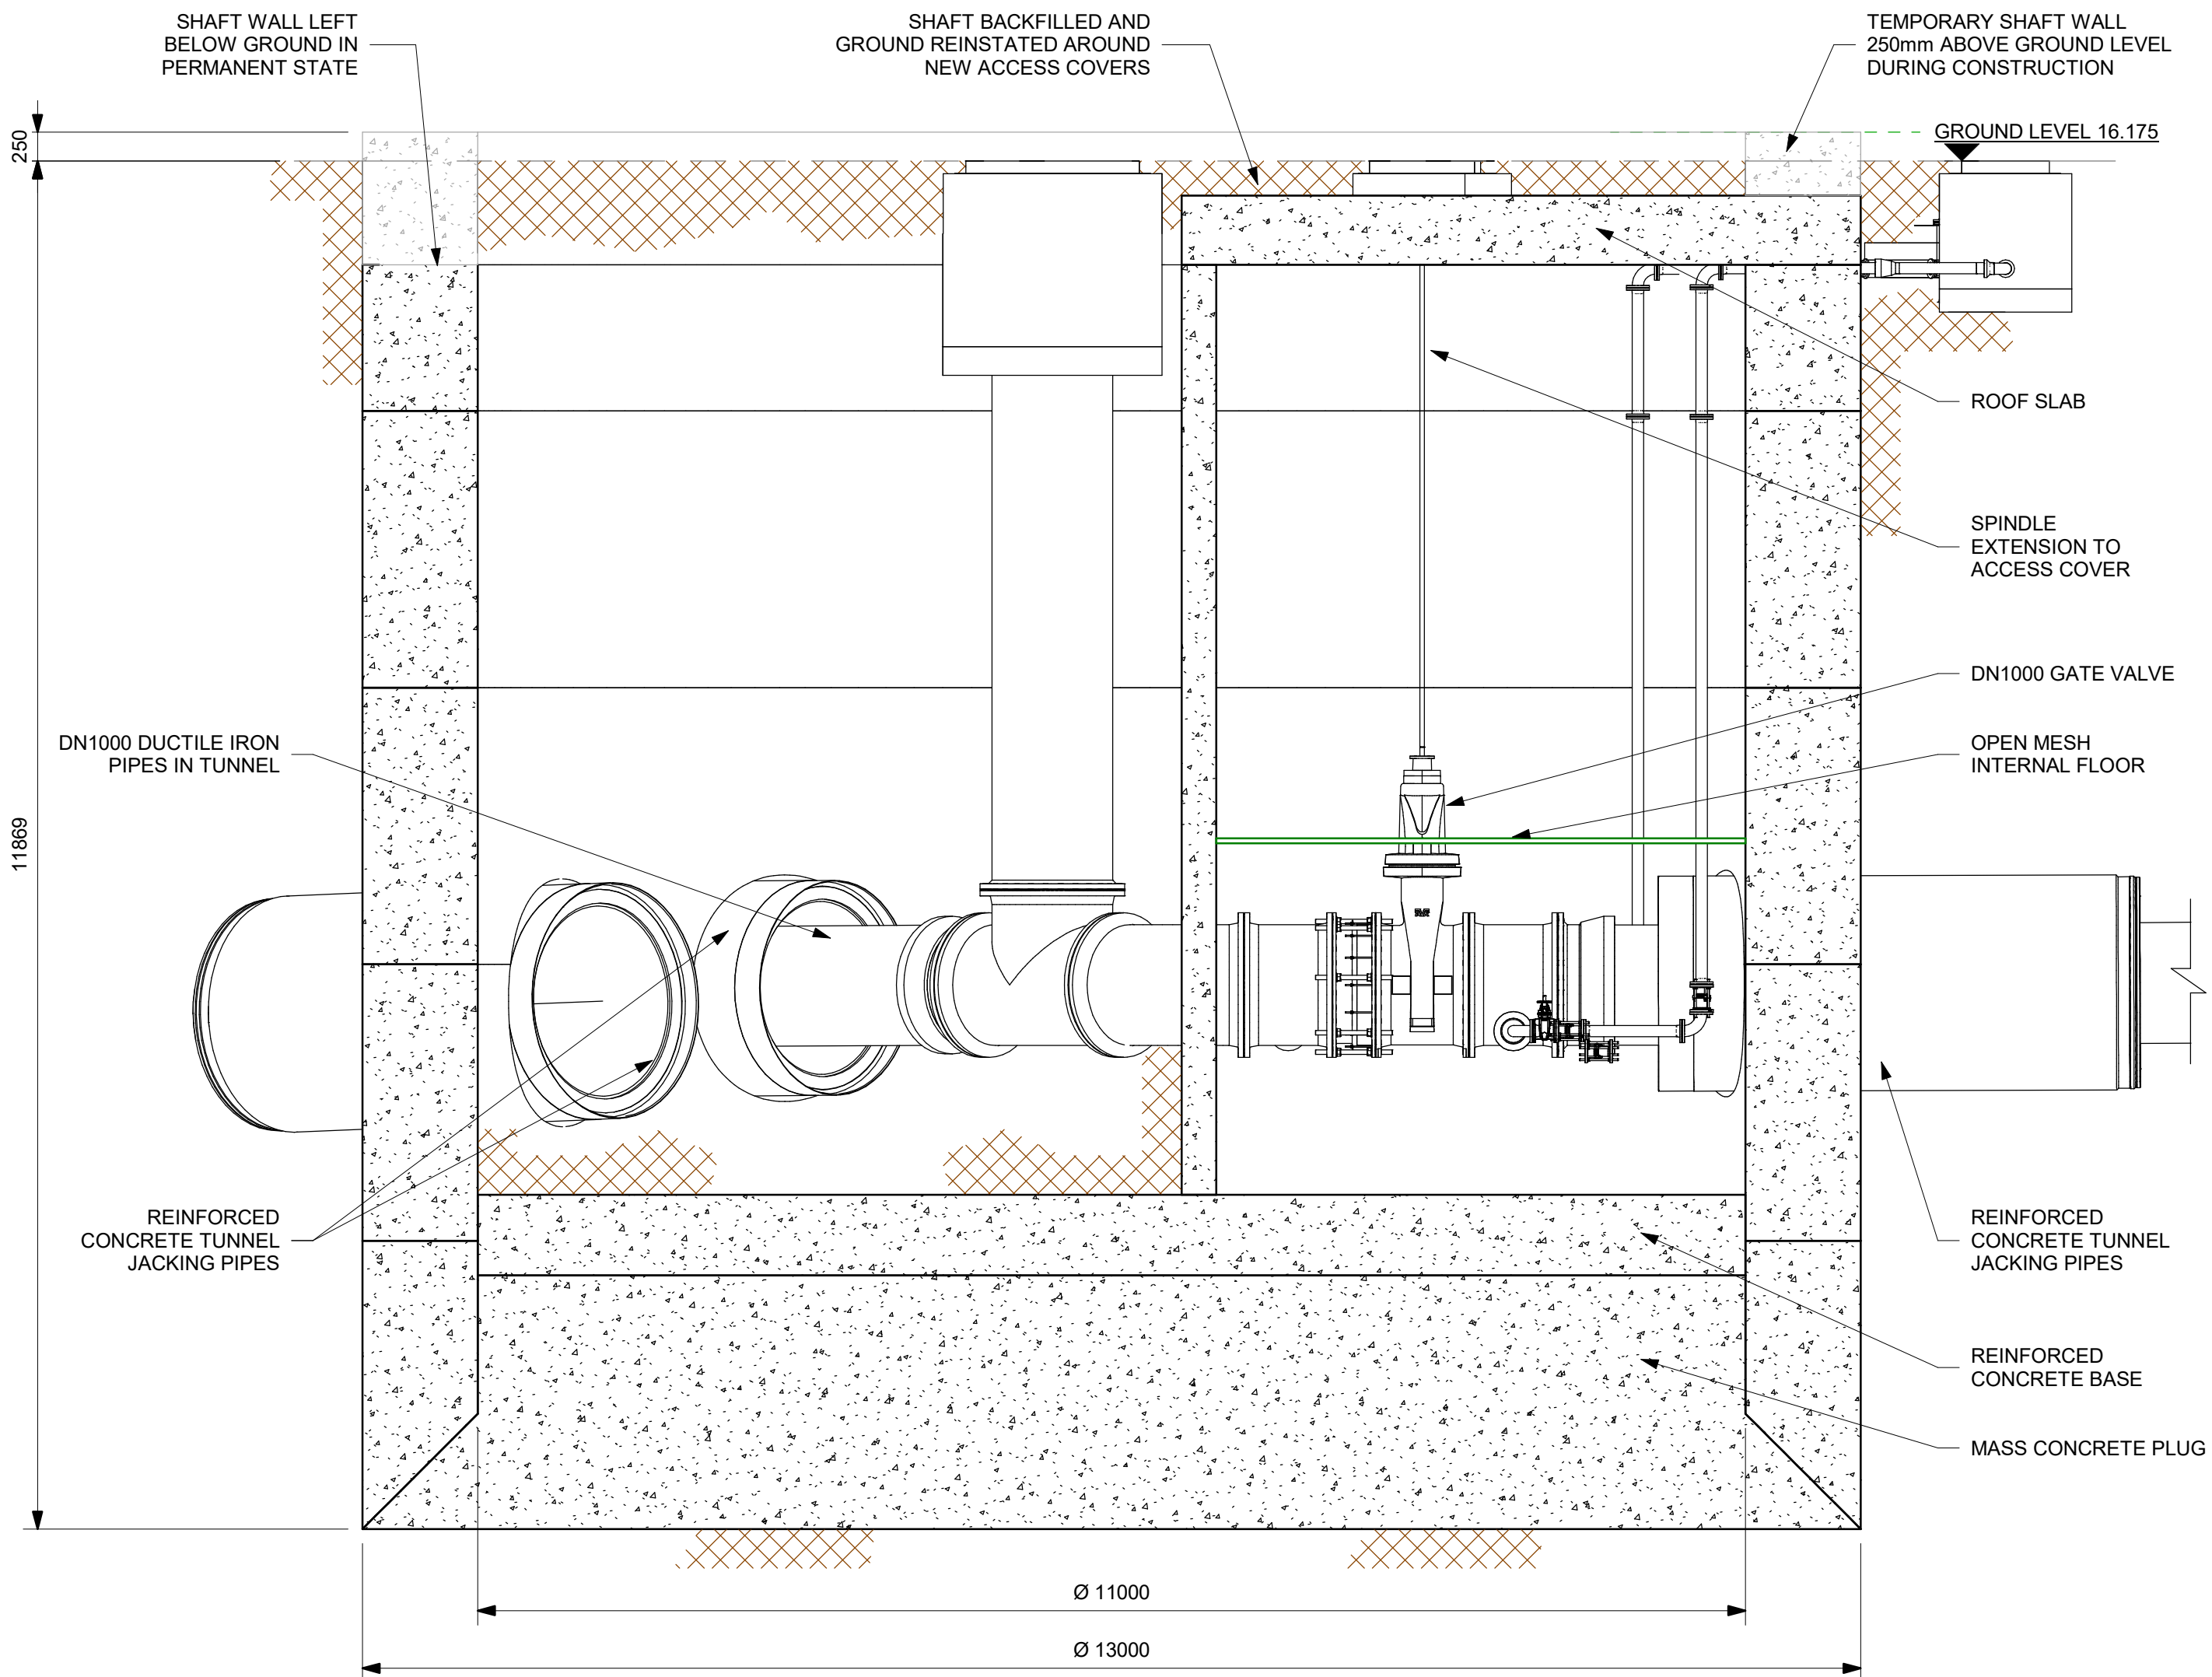

SECTION A-A
SCALE 1 : 50
DN1200 DUCTILE IRON PIPES OMITTED FOR CLARITY

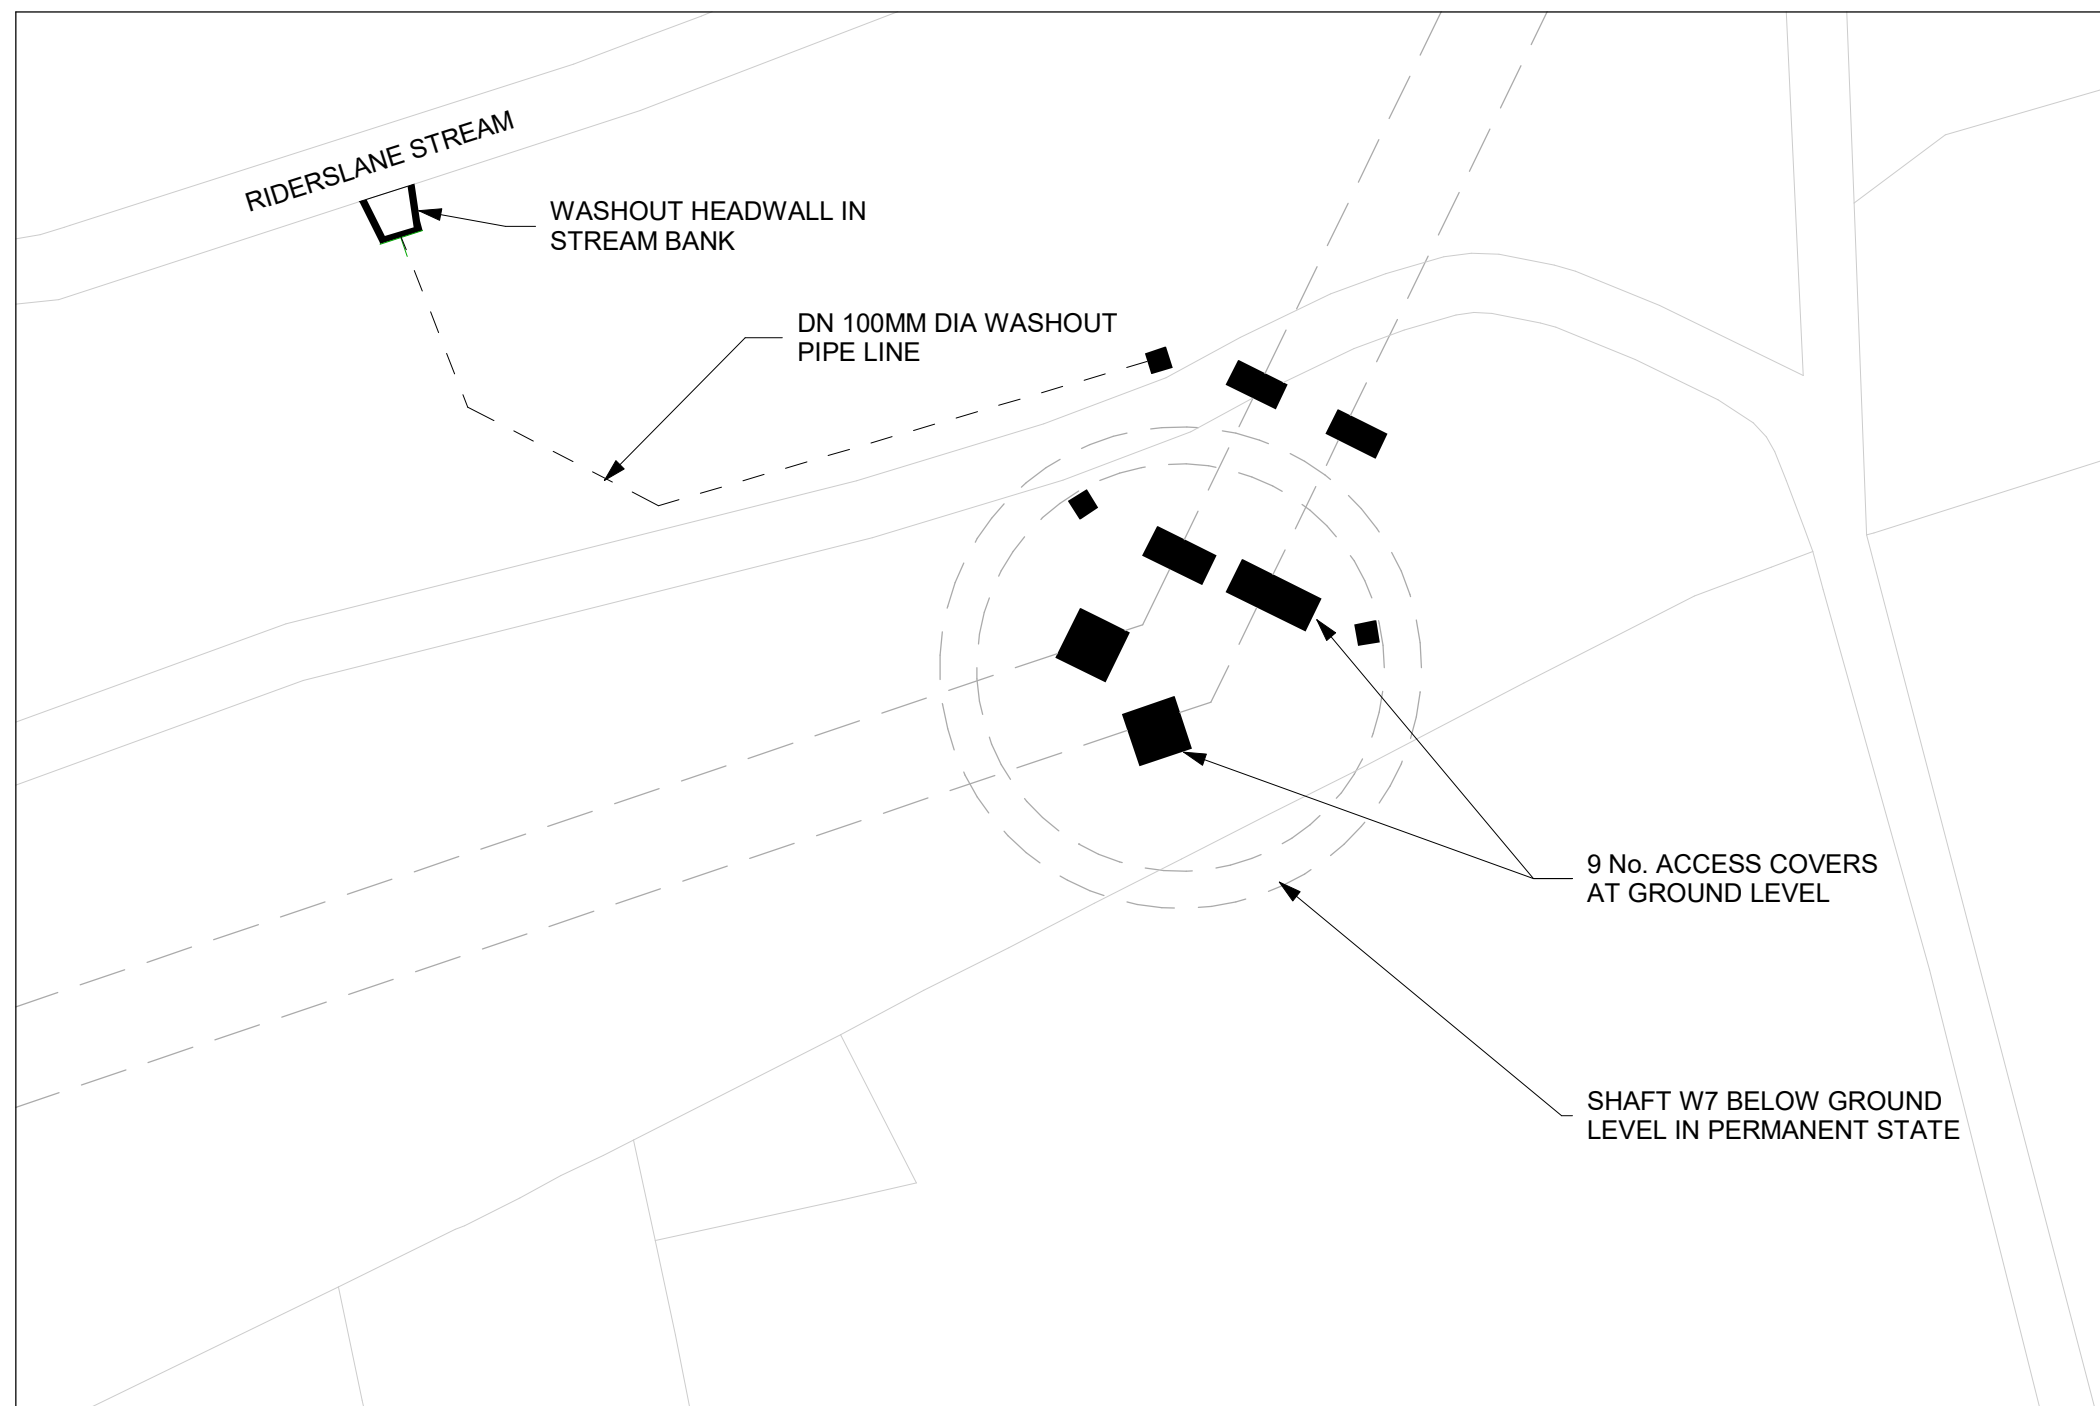


PLAN OVERVIEW
SCALE 1 : 200

ALL DIMENSIONS ARE IN MILLIMETRES UNLESS OTHERWISE STATED

Reproduced by permission of Ordnance Survey on behalf of HMSO.
© Crown copyright and database right 2024. All rights reserved.
Ordnance Survey Licence Number 100018036

Notes:

1. ALL LEVELS ARE DEFINED IN METRES ABOVE ORDNANCE DATUM
2. SHAFT INTERIOR VOLUME TO BE BACKFILLED AROUND PIPEWORK AND MANHOLES ON COMPLETION. BACKFILL MATERIAL USED TO BE AGREED WITH CLIENT.
3. SHAFT WALLS ARE 250mm ABOVE GROUND LEVEL DURING CONSTRUCTION. WALLS ARE CUT DOWN TO BELOW GROUND LEVEL IN PERMANENT STATE.
4. FINISH OF GROUND REINSTATEMENT AROUND ACCESS COVERS TBC.
5. FOR TYPICAL WASHOUT CONNECTION INTO RIDERS LANE STREAM SEE HTR-WAB-PI-ZZ-DR-W-0007

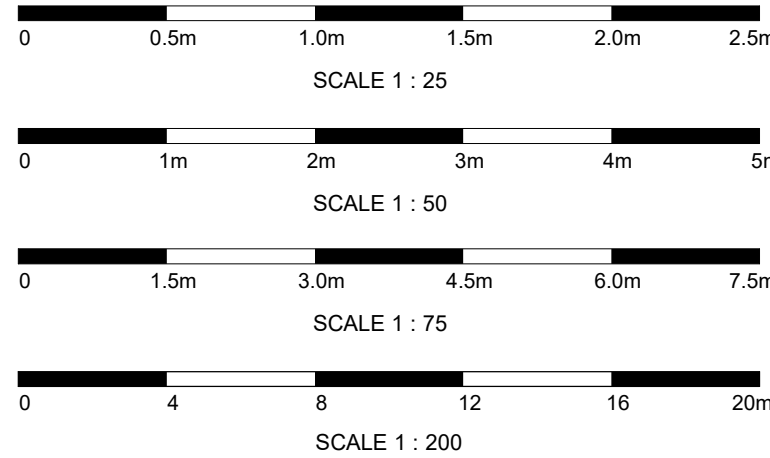

P04 A4	BP	JT	BP	PLANNING VERSION	03/05/24
P03 S4	RD	JT	BP	FILL PIPE UPSIZE	13/02/24
P02 S4	RD	BP	BC	DUAL PIPELINE OPTION	18/09/23
Rev	Dm By	Ckd By	App By	Description	Date

WARD & BURKE

Drawing Suitability:	APPROVED FOR DETAILED DESIGN	Status:	A4
----------------------	------------------------------	---------	----

Contractors Drawing Number:	HTR-WAB-PI-W7-DR-T-0002
-----------------------------	-------------------------

Telephone: Havant (023)9249 9888
Fax: Havant (023) 9245 3632
Website: www.portsmouthwater.co.uk
Registered Office: PO Box 8 West Street
Havant Hampshire PO9 1LG
REGISTERED IN ENGLAND No. 2536455



Date:	03/05/24	Scale:	AS SHOWN	Sheet:	01 OF 01	Sheet Size:	A1
-------	----------	--------	----------	--------	----------	-------------	----

Project Title:	HAVANT THICKET RESERVOIR
----------------	--------------------------

Drawing Title:	BEDHAMPTON TO HTR PIPELINE SHAFT W7 GENERAL ARRANGEMENT
----------------	---

Portsmouth Water Drawing Number :	Rev:	P04
-----------------------------------	------	-----