


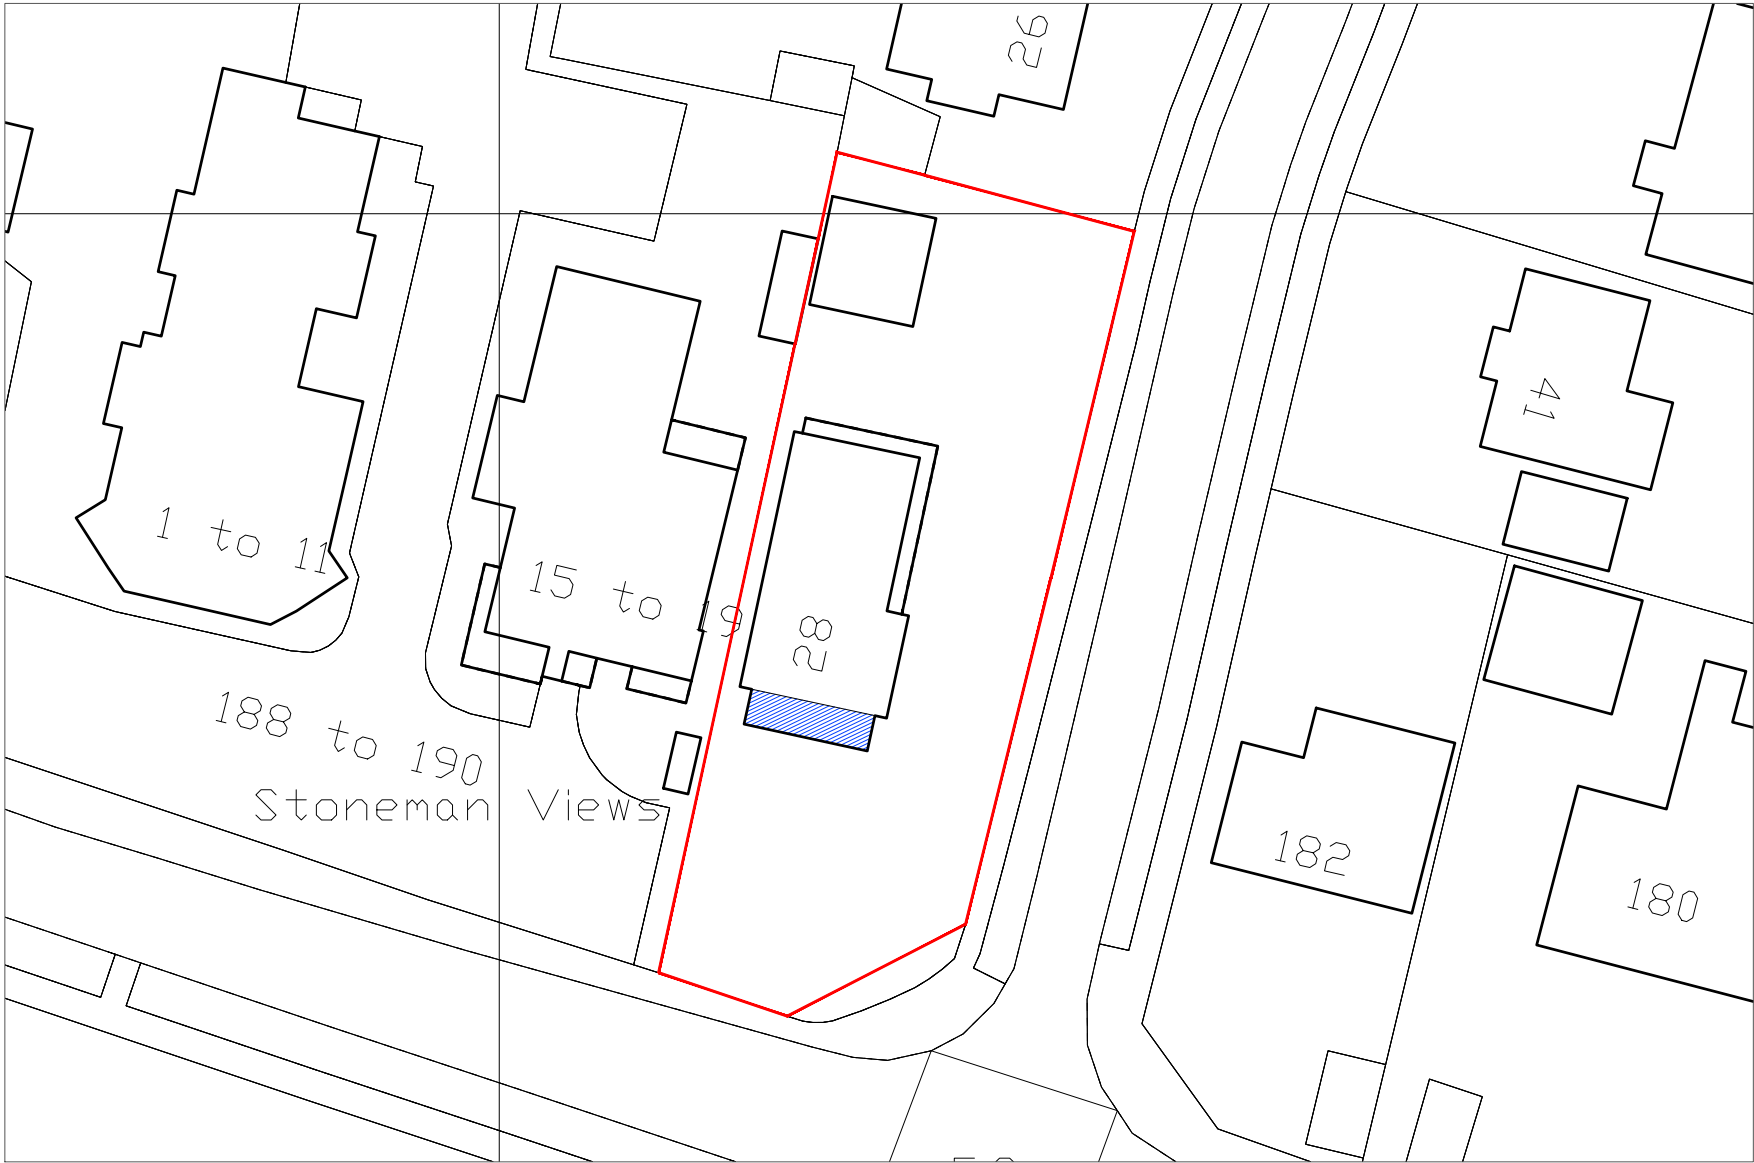

Site and Block Plan    Scale: 1:500@A3    10m

notes

Permission is granted to scale from this drawing for the purpose of Local Authority Planning Approval only. In all other circumstances DO NOT scale from this drawing, please contact this office for any additional information required. Contractors, Sub Contractors and Suppliers are to check all relevant dimensions and levels of site and building before commencing any shop drawings or building work.

Ordnance Survey information is reproduced under Crown Copyright 2016 ©. All rights reserved. Licence number 1000047474

This drawing is the copyright of D84 architects ltd ©

RIBA   
Chartered Practice

|           |                   |          |
|-----------|-------------------|----------|
| P1        | Preliminary Issue | 17.06.24 |
| revisions |                   | date     |

Project

186 Seafront,  
Hayling Island

Title

Proposed Site and Block Plan

Status

PRELIMINARY

|       |         |         |
|-------|---------|---------|
| Drawn | Checked | Date    |
| KR    |         | Jun '24 |

|             |          |
|-------------|----------|
| Project No. | Scale    |
| D8424_21    | 1:500@A3 |

|             |     |
|-------------|-----|
| Drawing No. | Rev |
| D8424_21/01 | P1  |

**D84**  
CHARTERED ARCHITECTS

|                                                              |                                                                                   |
|--------------------------------------------------------------|-----------------------------------------------------------------------------------|
| <b>Telephone</b><br>+44 (0)2392 177850<br>+44 (0)7790 322989 | <b>Email</b><br>mail@D84architects.co.uk<br><b>Web</b><br>www.D84architects.co.uk |
|--------------------------------------------------------------|-----------------------------------------------------------------------------------|