




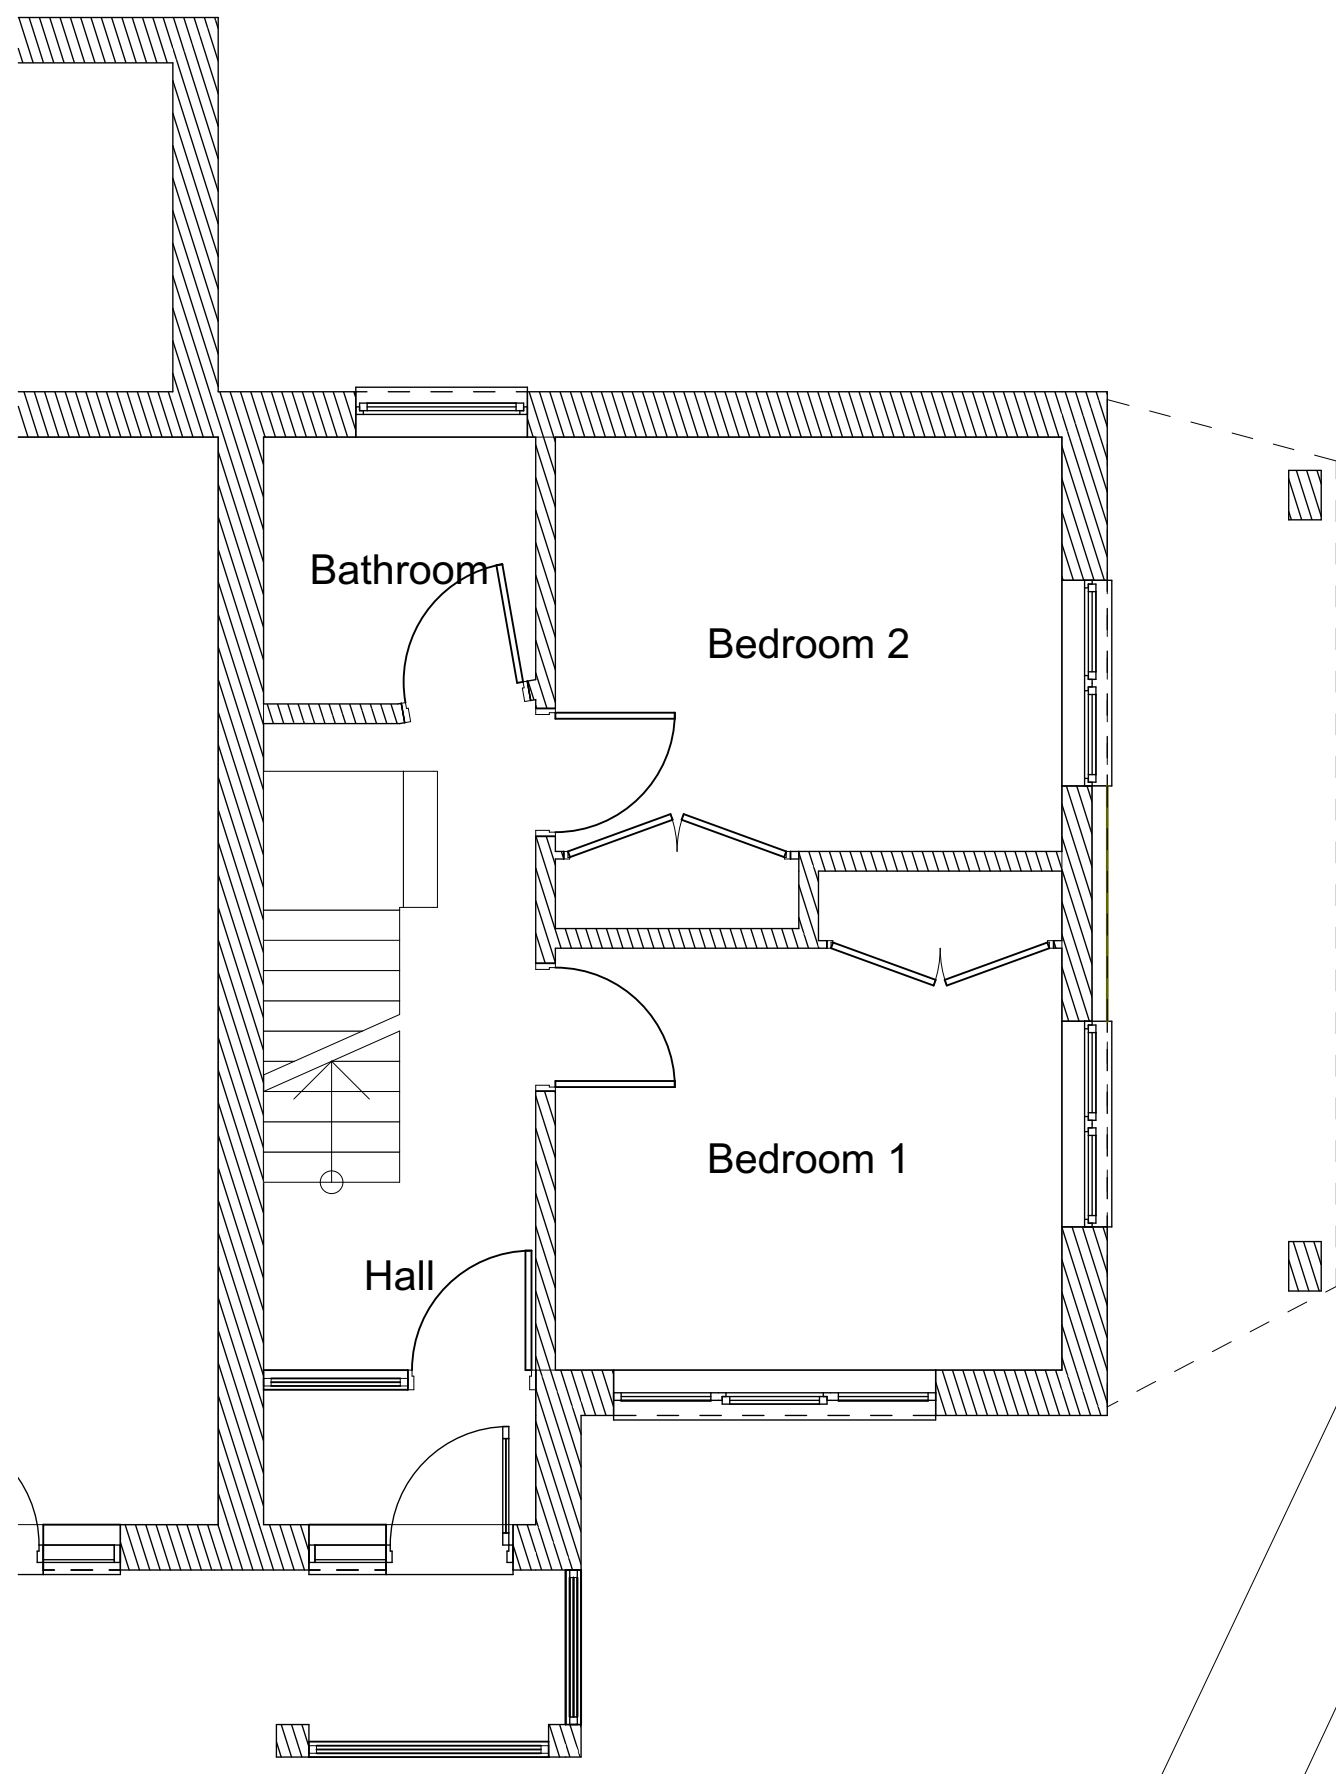


Existing Ground Floor 1:50

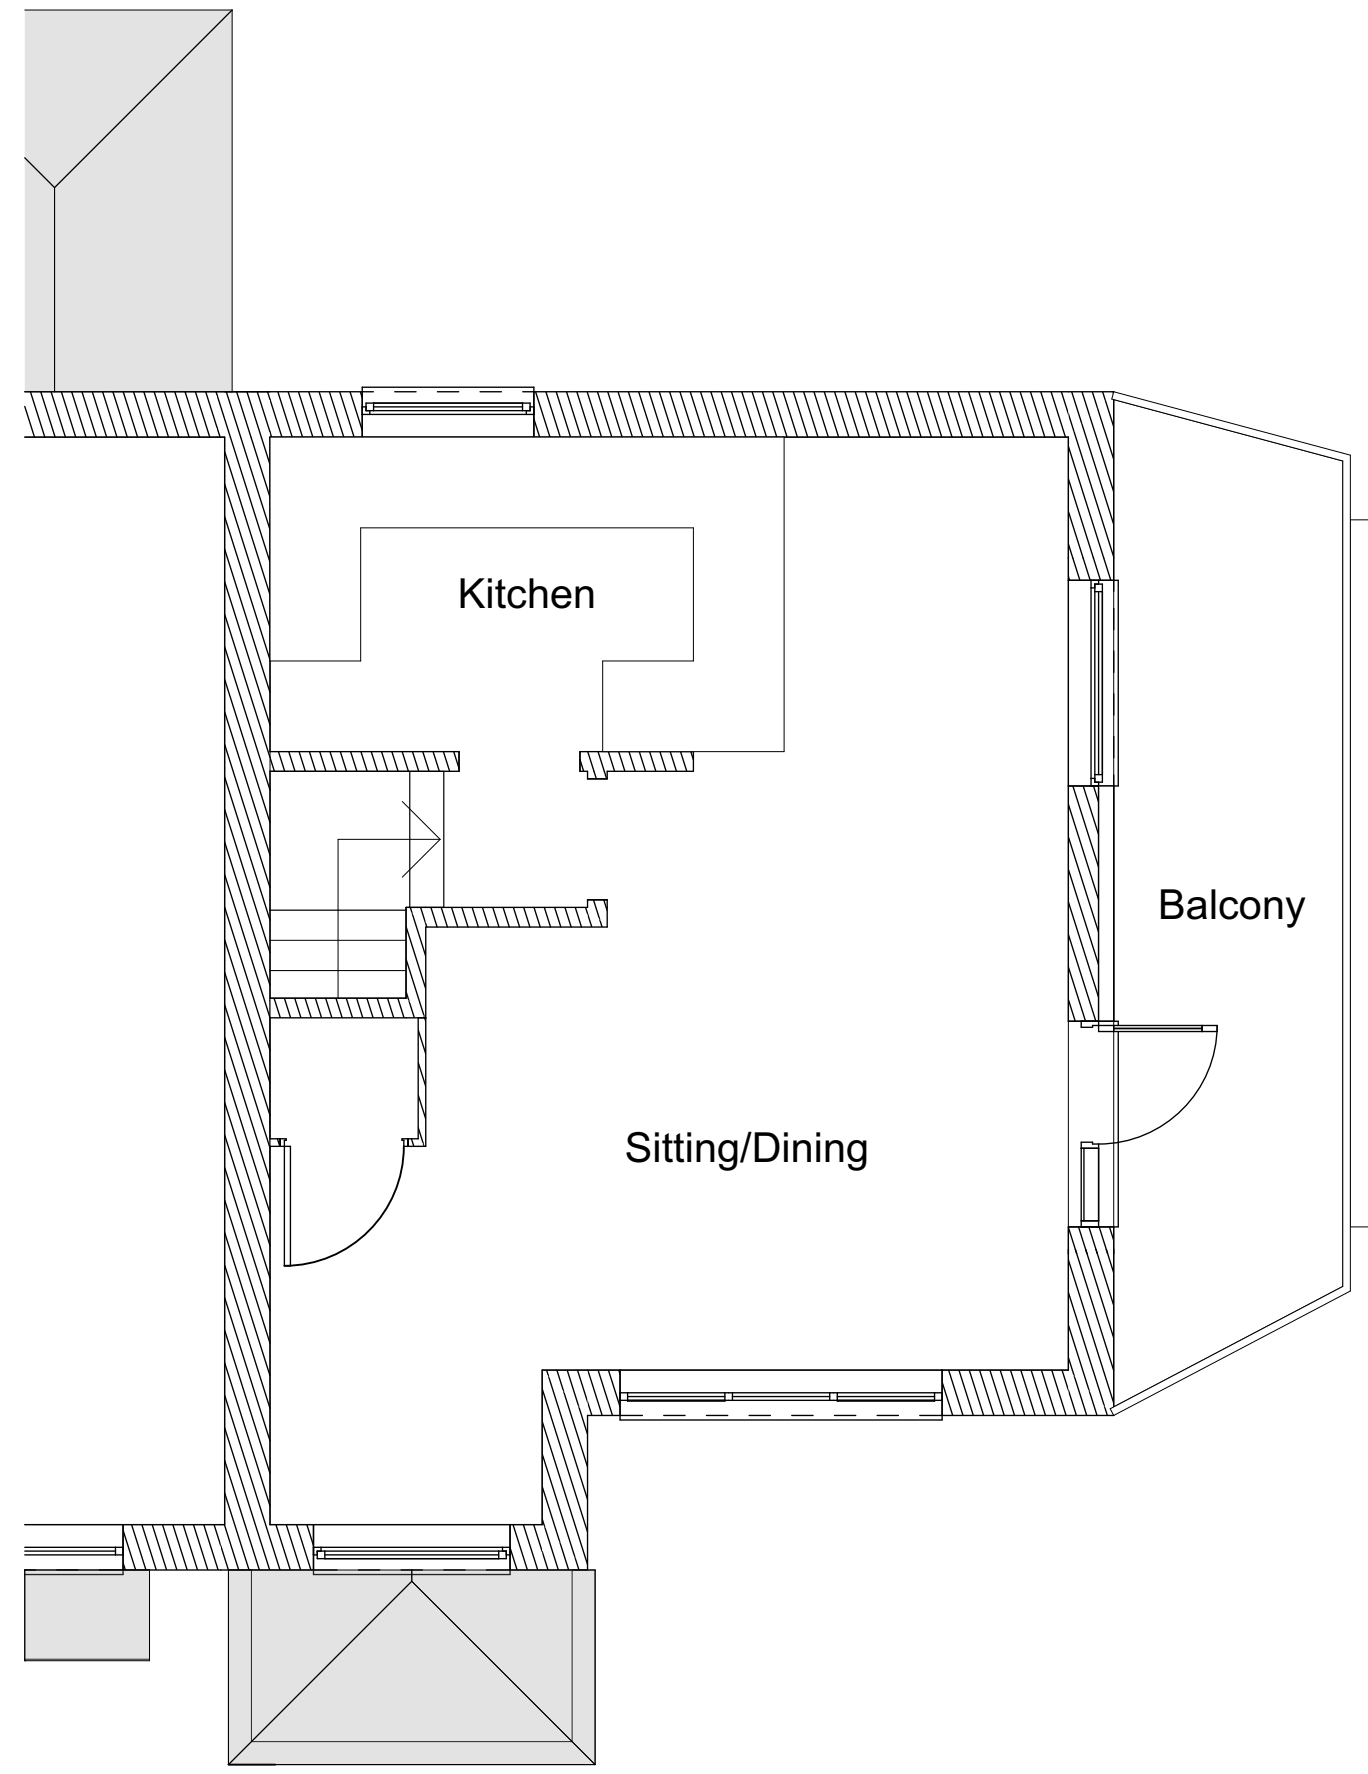


Existing First Floor 1:50

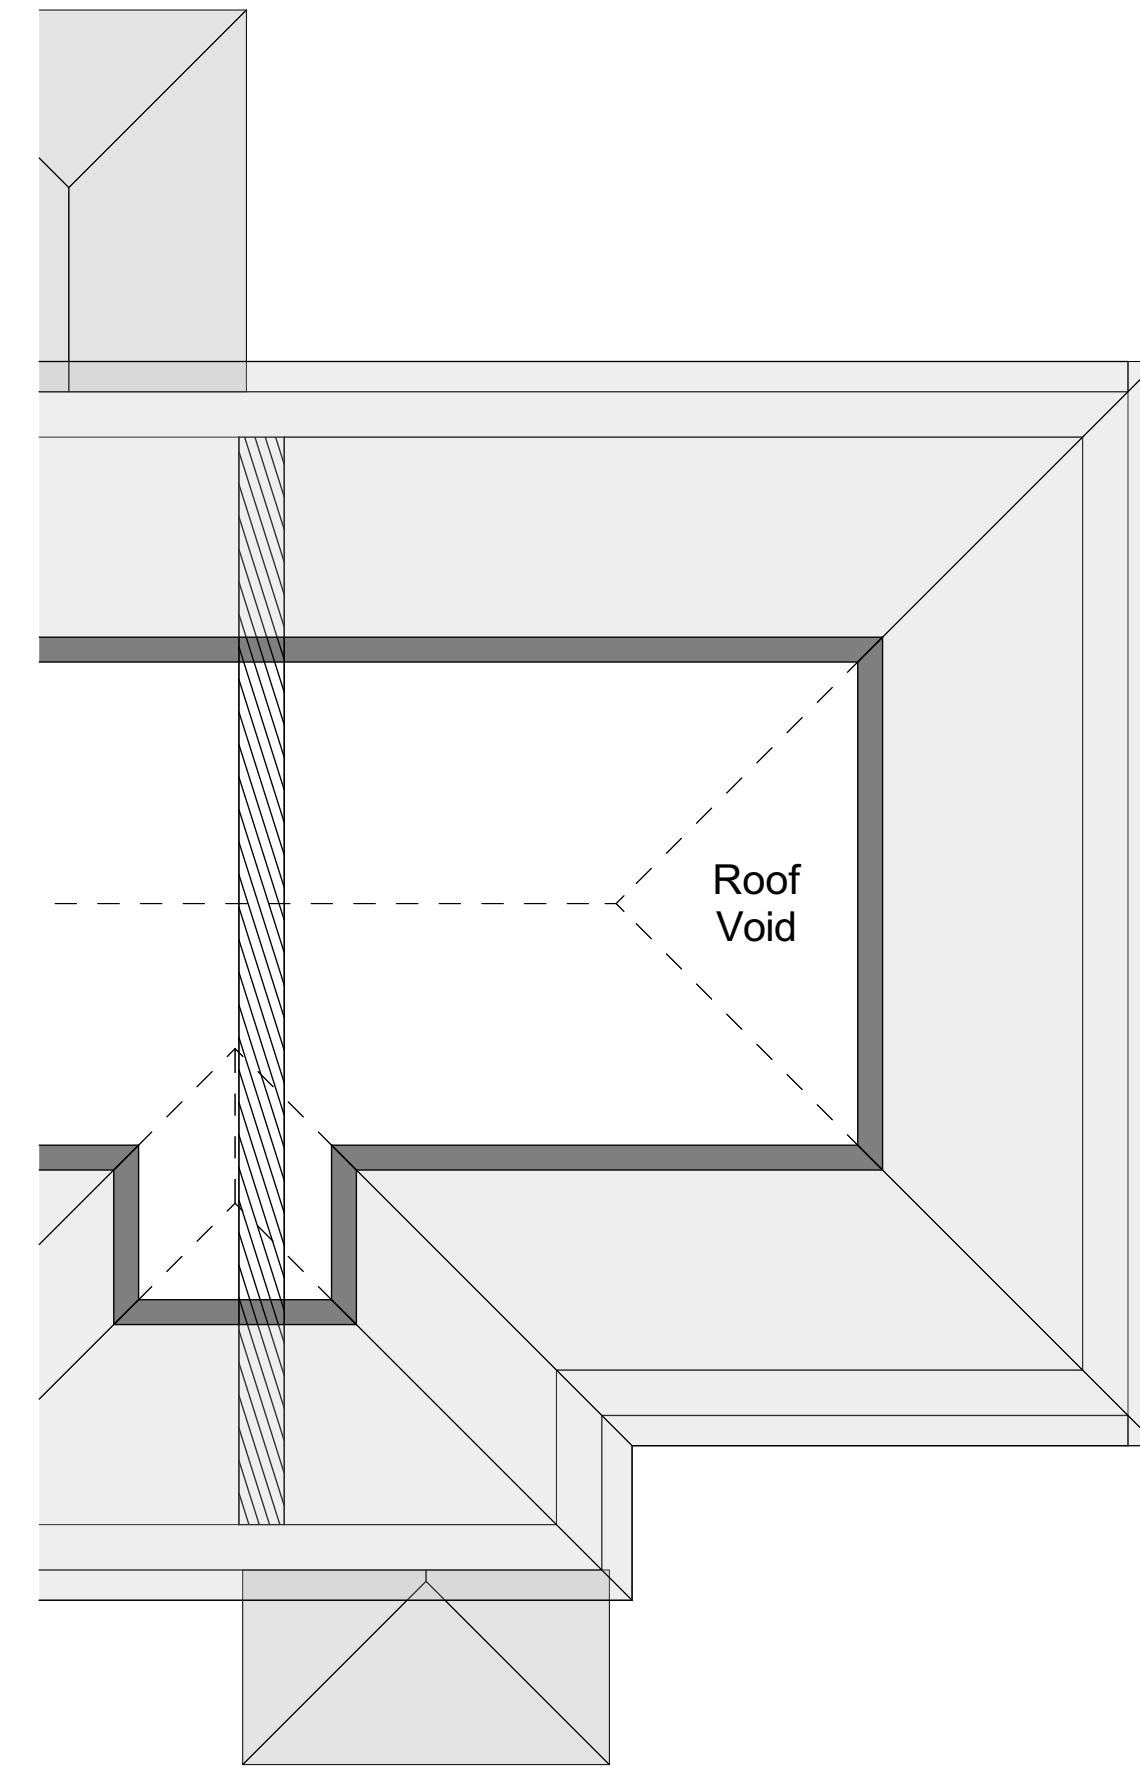


Existing Roof 1:50

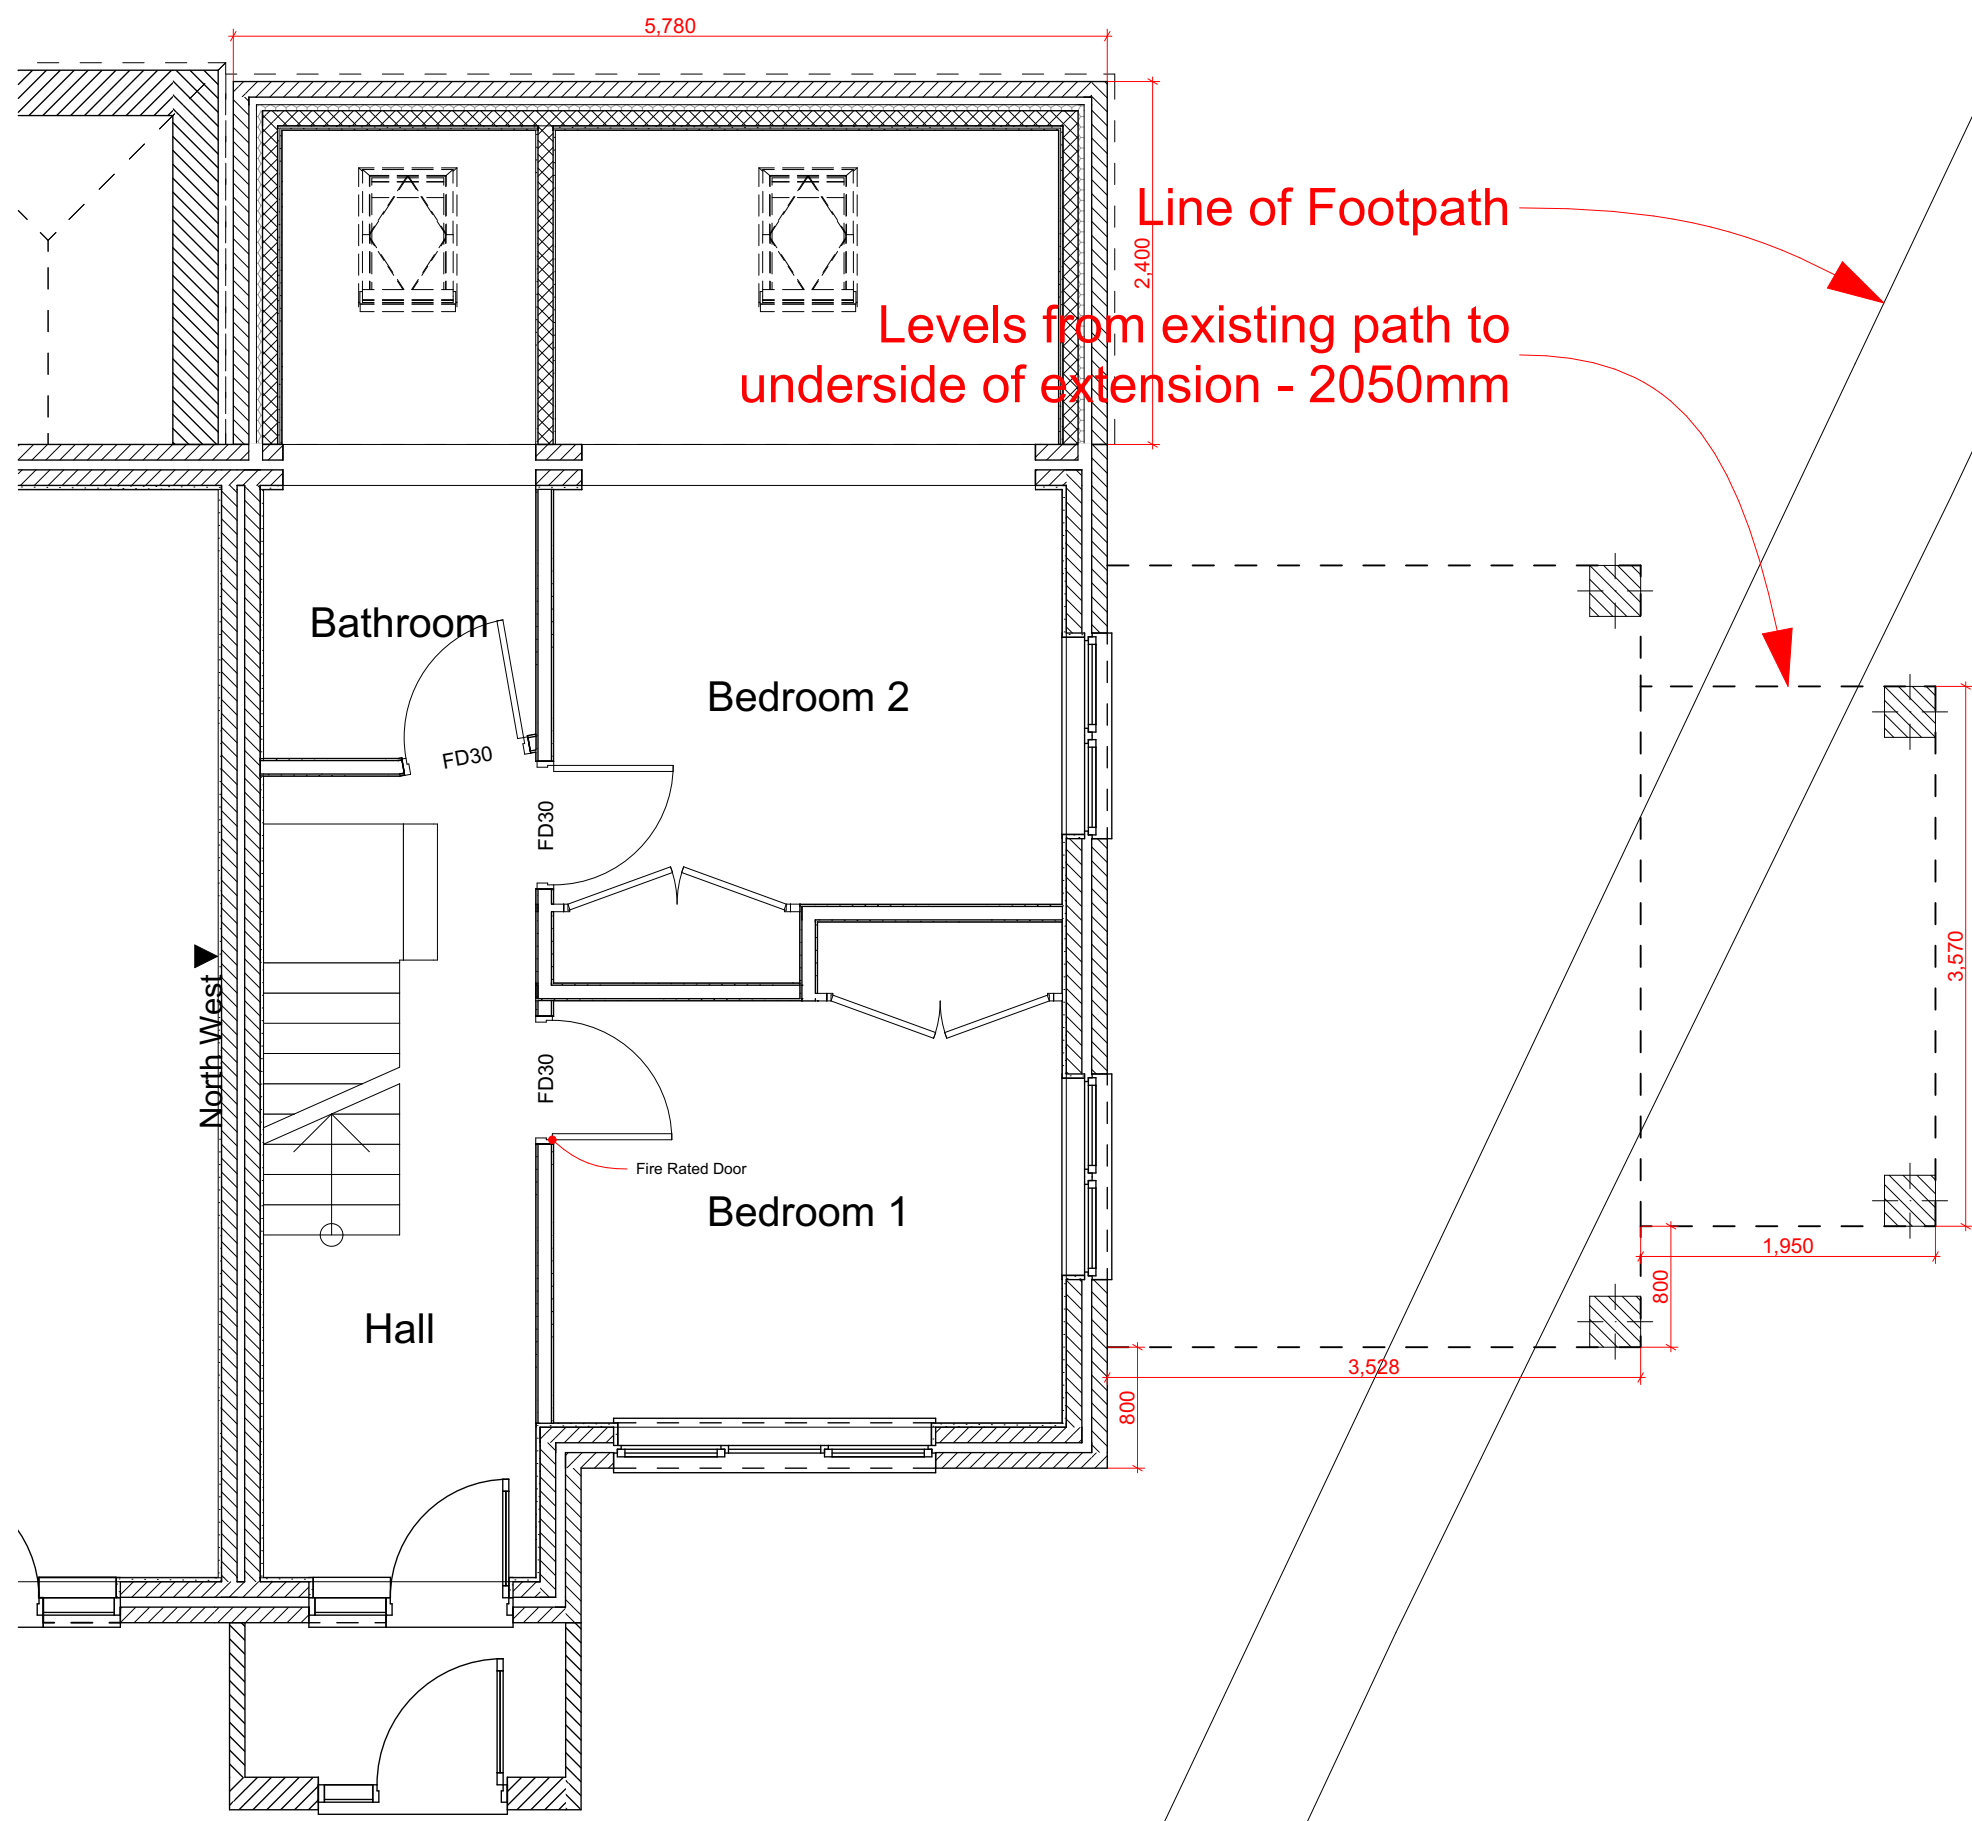

Proposed Ground Floor 1:50

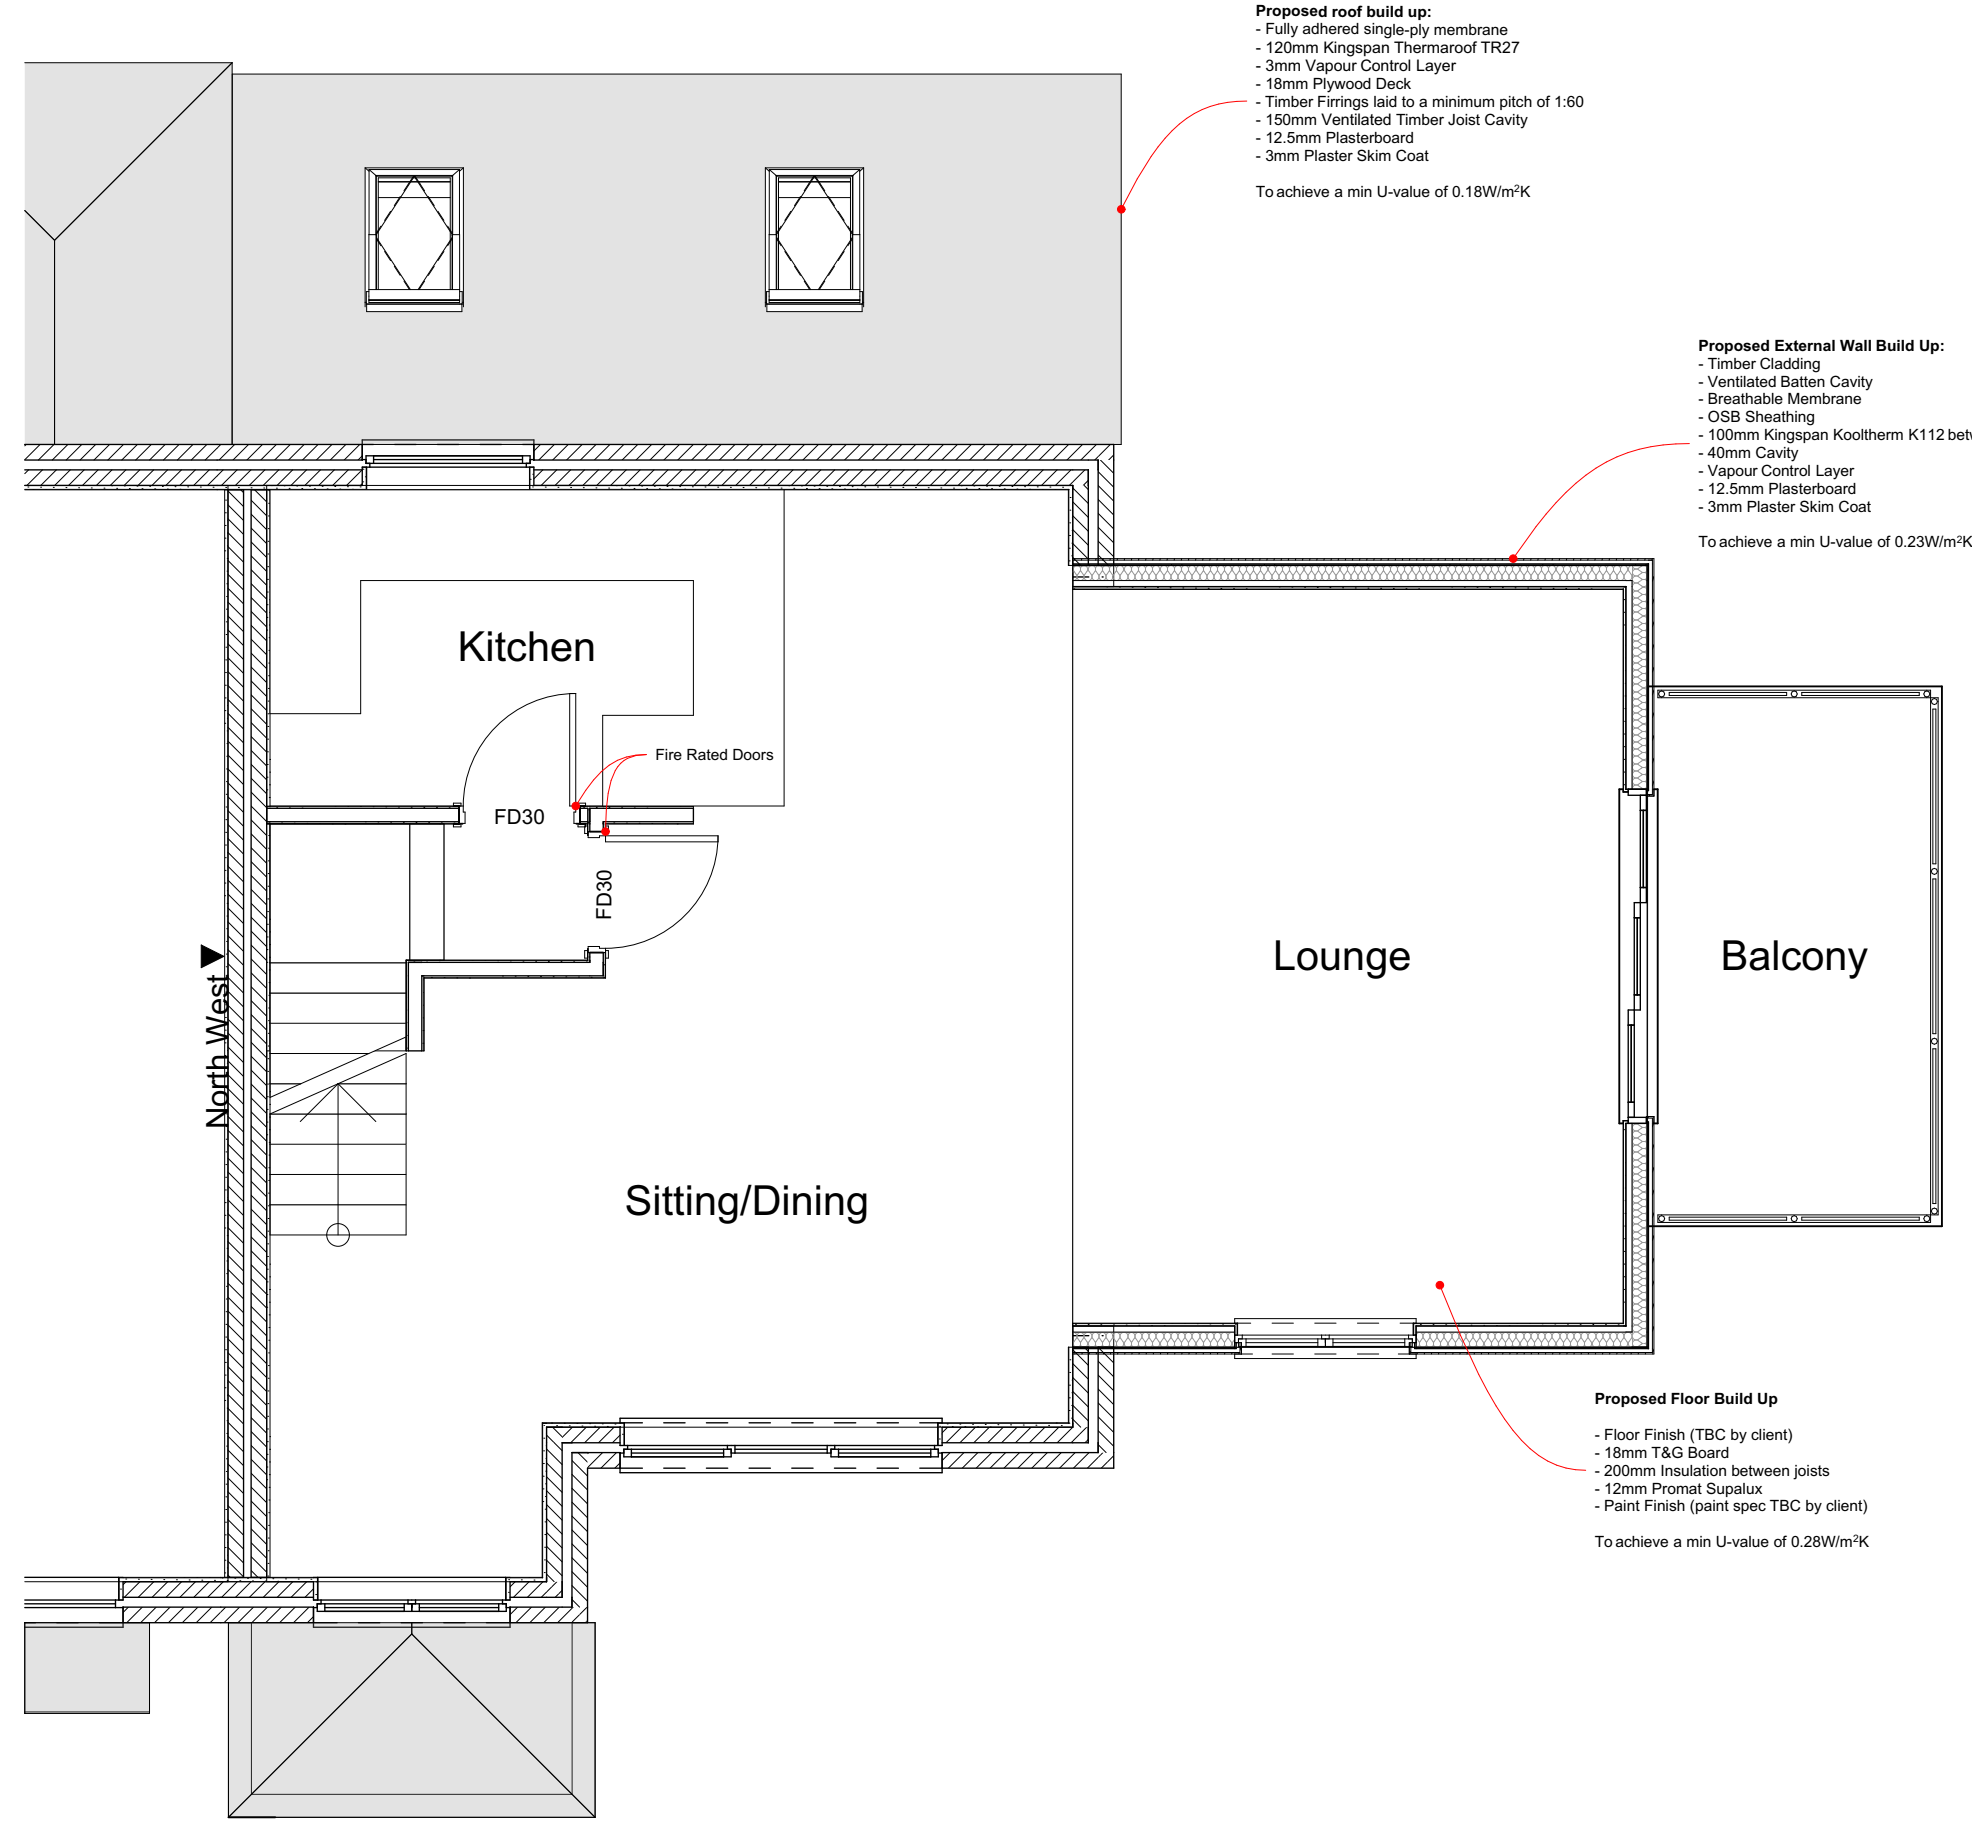

Proposed First Floor 1:50

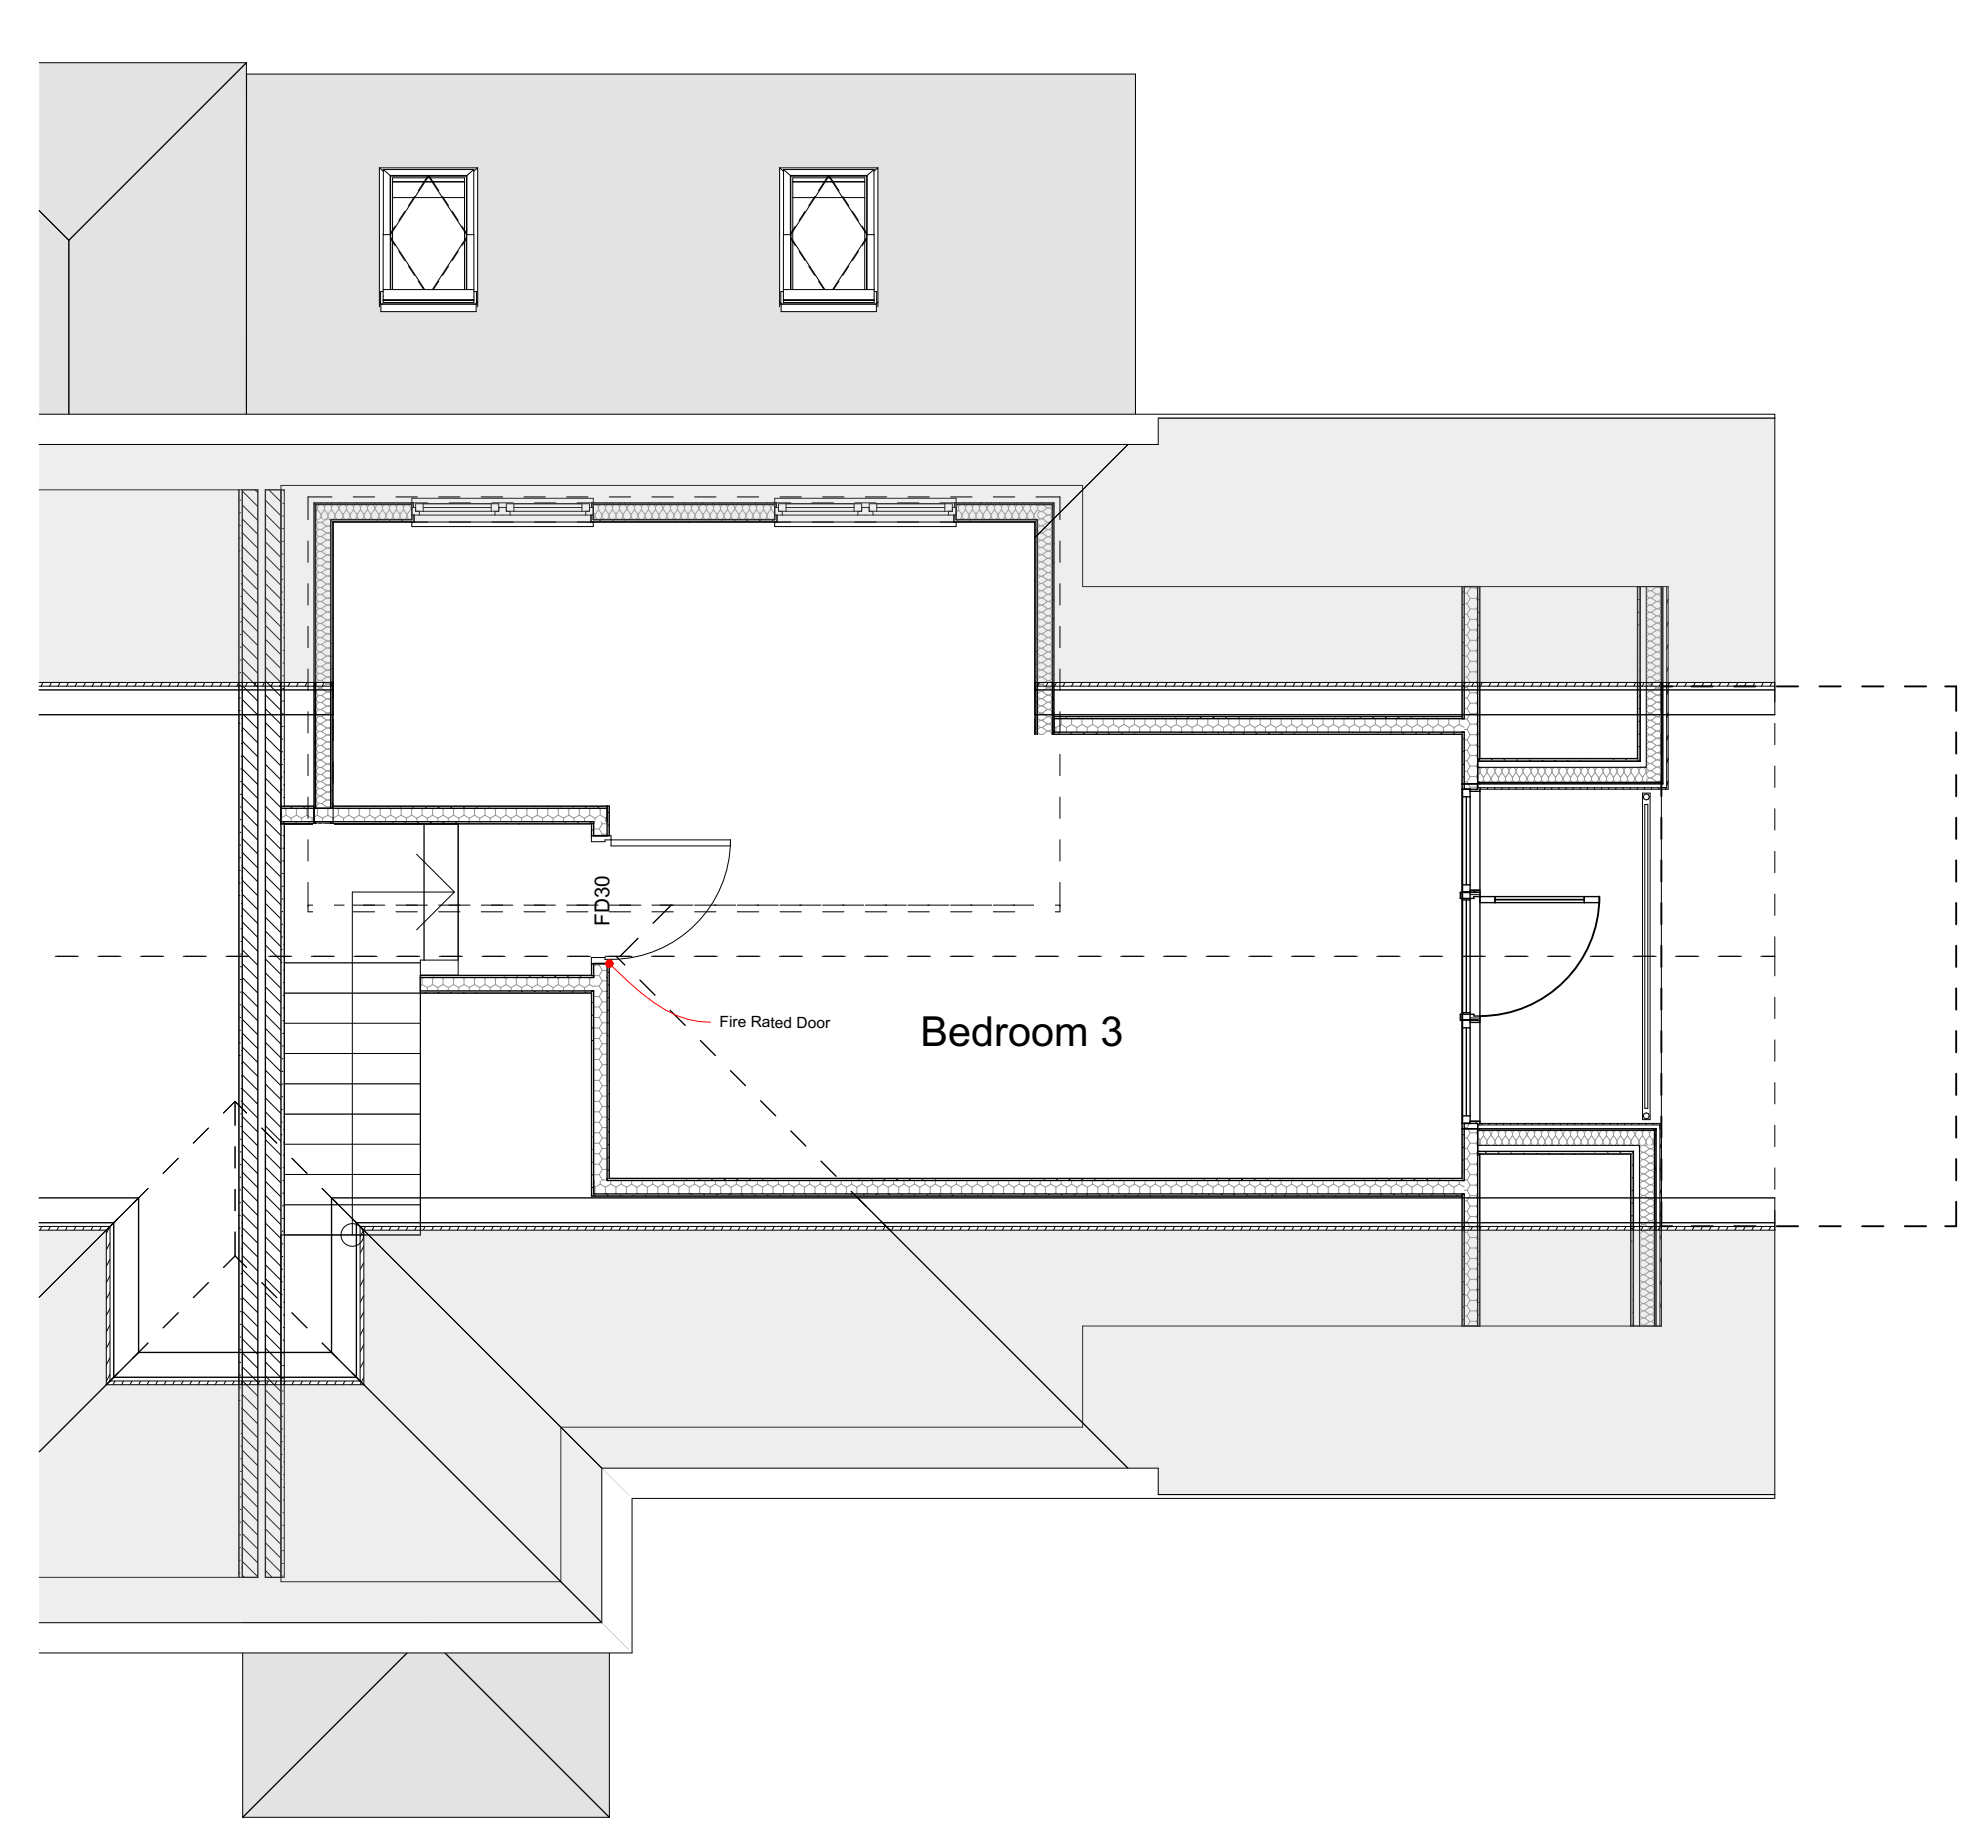

2. Proposed roof Plan 1:50