

Proposed Site Plan Showing Location of Manholes & Sewers 1:200



- Manholes 630mm in Diameter.




- Shows Site Perimeter.


Where manhole "B" is currently located, 4150mm to centre of the existing rear face of the property as the manhole is 630mm in diameter. The wall would overhang the manhole by 175mm. This means it is more than likely that the manhole will have to be relocated.

Manhole "A" on the other hand is located 1300mm to the East of the property but the centre of the manhole is less than 4m away from existing it leaving it not covered by the extension but more or less inline with the end of the build(3880mm).

Potential relocation on the property few meters down the garden.

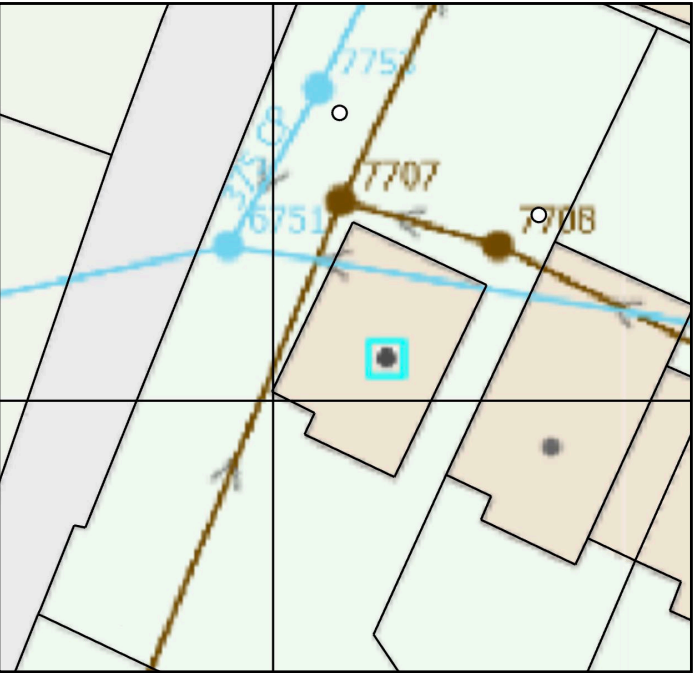

Above Plan Not to Scale.

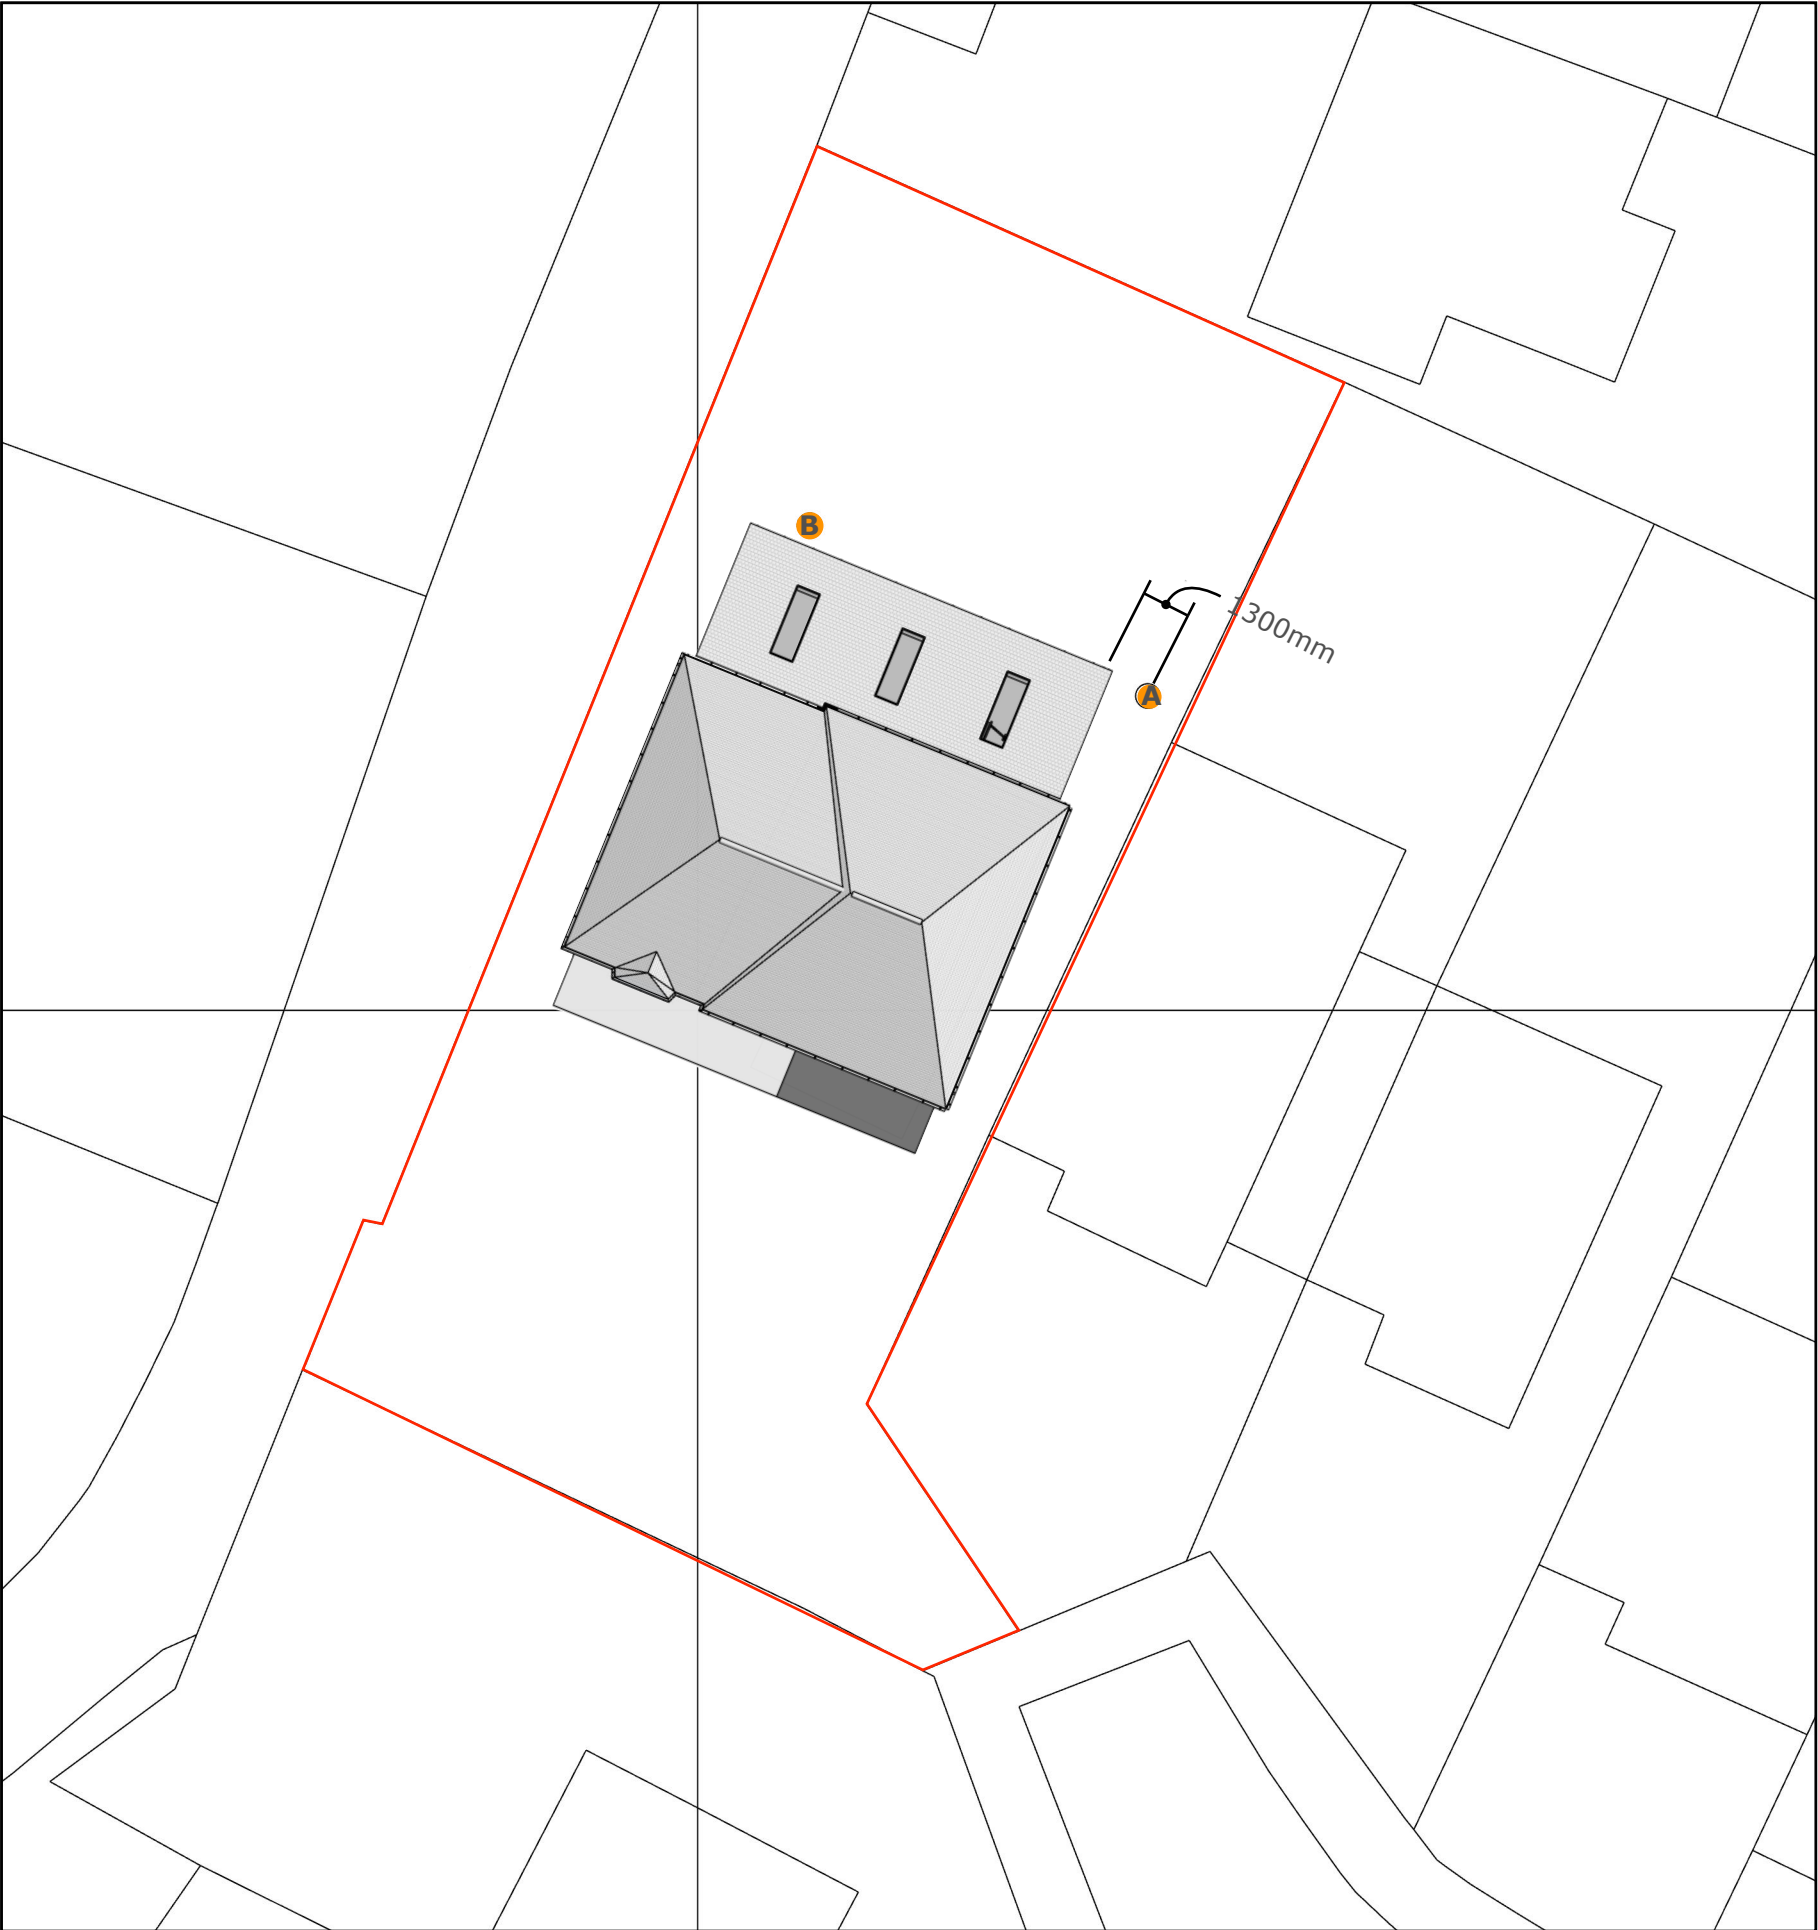

1. ALL LEVELS AND DIMENSIONS TO BE CHECKED ON SITE.
2. THIS DRAWING TO BE READ IN CONJUNCTION WITH SPECIFICATIONS & ALL OTHER CONSULTANTS DRAWINGS.
3. ALL DIMENSIONS AND LEVELS ARE TO BE VERIFIED ON SITE BY THE CONTRACTOR BEFORE COMMENCING ANY WORK