





West (front) elevation

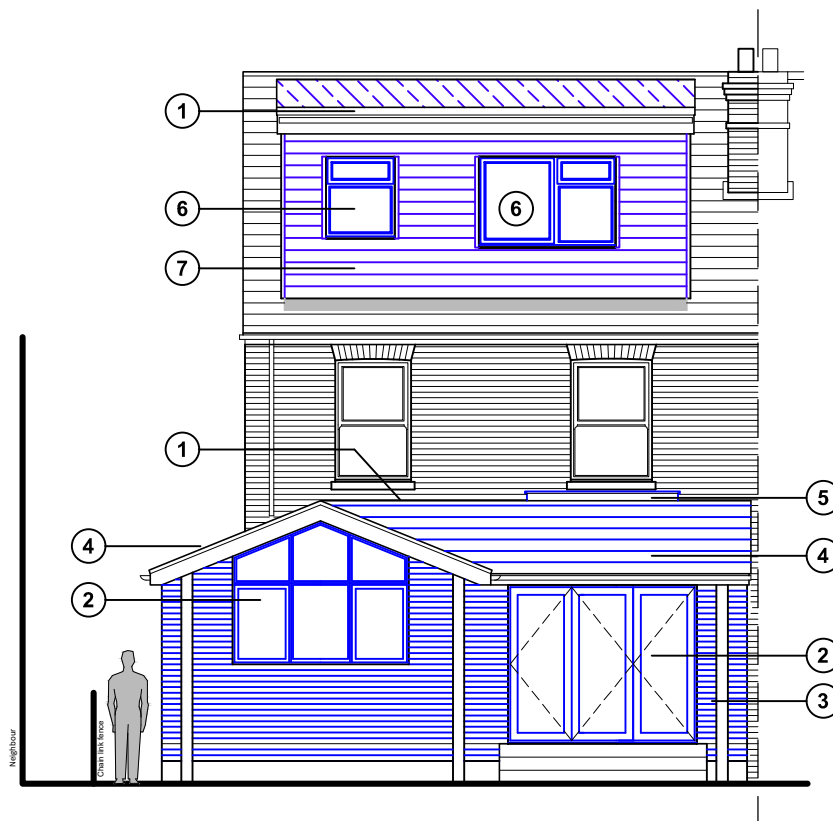

East (rear) elevation

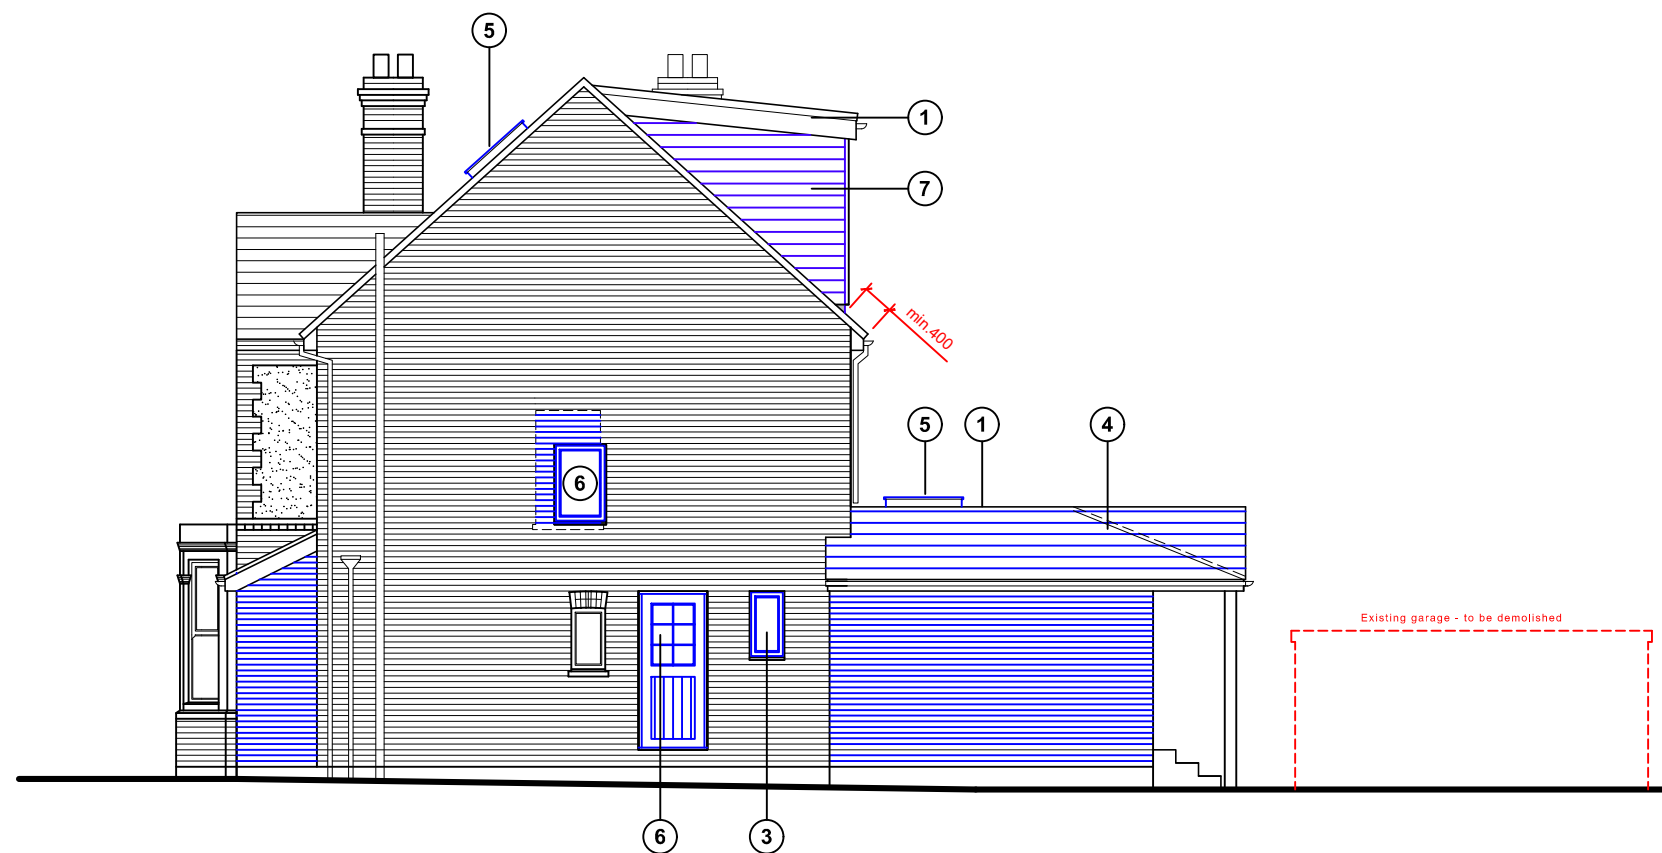

South (side) elevation

Proposed elevations scale 1:100



Proposed schedule of materials:

- ① Single ply flat roof
- ② Aluminum windows and doors
- ③ Bricks to match existing
- ④ Slate roof tiles
- ⑤ Roof lantern / skylight Velux or similar product
- ⑥ uPvc windows & doors
- ⑦ Weatherboard cladding

For MR & MRS EVANS	Title PROPOSED ELEVATIONS	Office Tel: 01243 933732
Project PROPOSED EXTENSION 7 ORCHARD ROAD, HAVANT, PO9 1AT	Date DEC 2023	Email: admin@jb-architecturedesign.com
	Drawn JB	Web: www.jb-architecturedesign.com
	Scale 1:100 @ A3	
	Job Number PL 763.23	Revision -05 B