
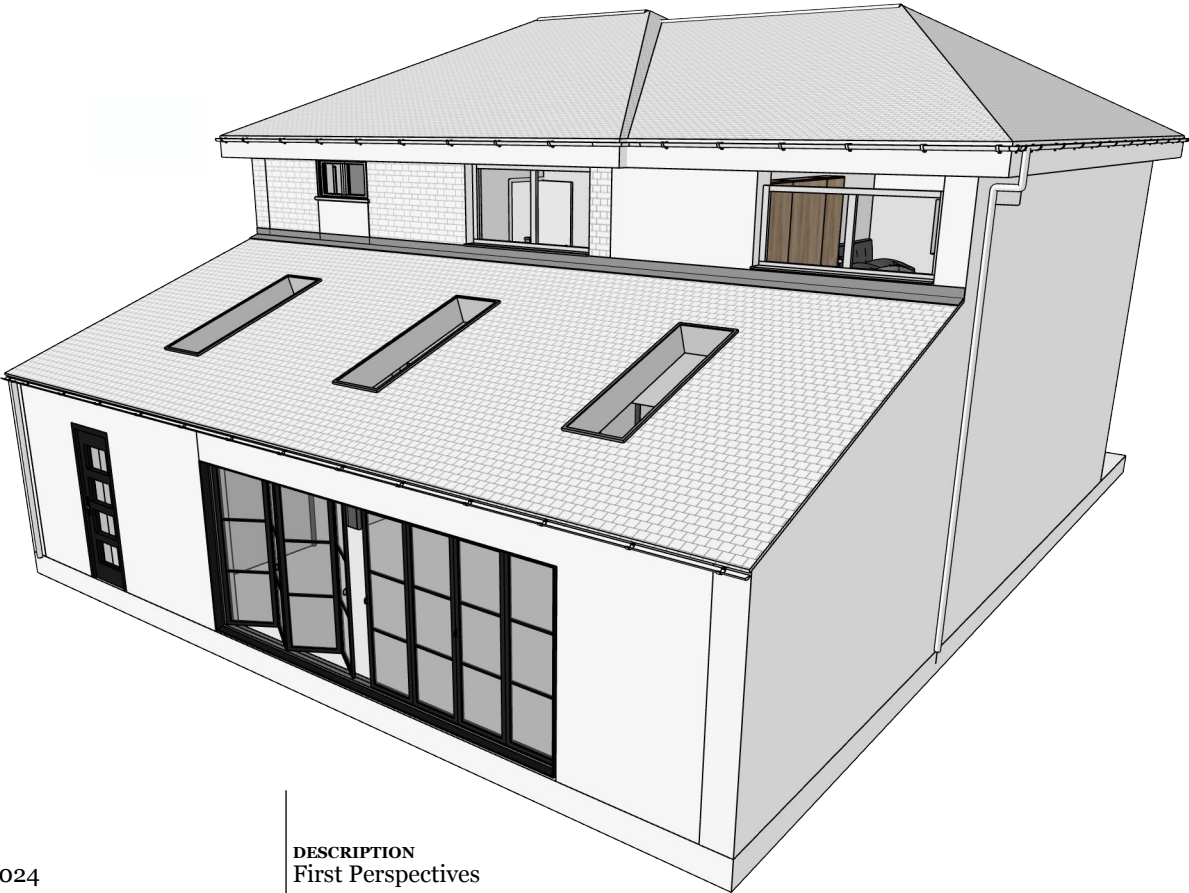


Perspectives

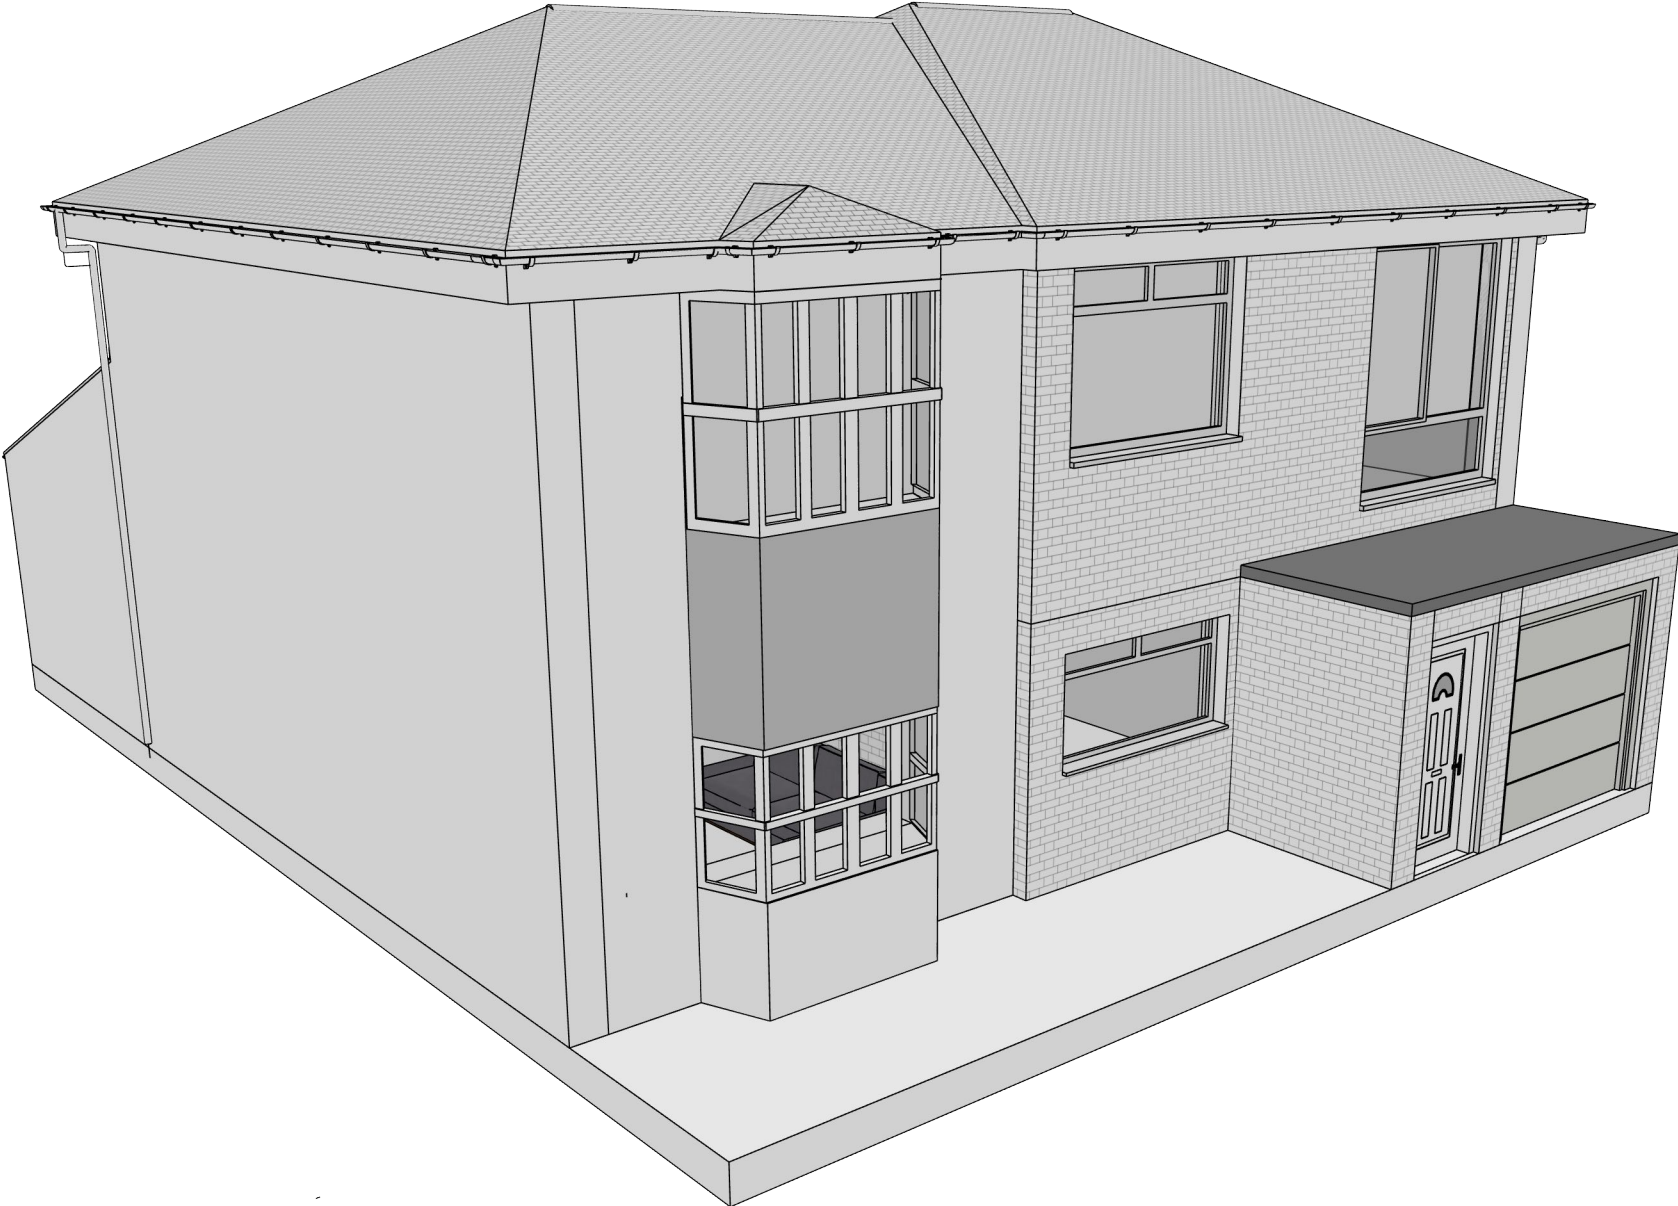

CLIENT
Sam Patrick

PROJECT
Mr.Patricks Dwelling

PROJECT NO.
0001

DRAWN BY
JB

ISSUE
24/11/2024

DESCRIPTION
First Perspectives

