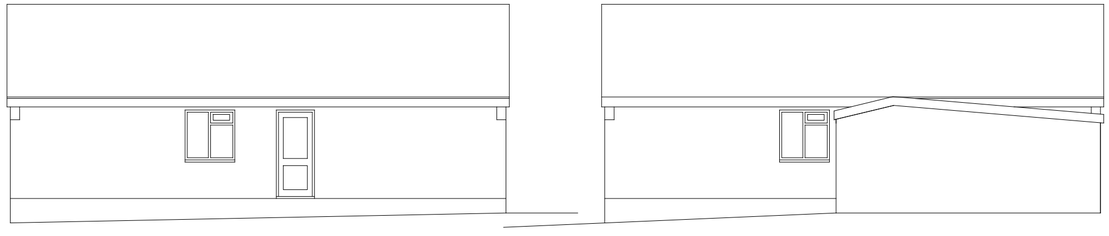

East

Elevations as Existing 1:100



East

garage

0 5

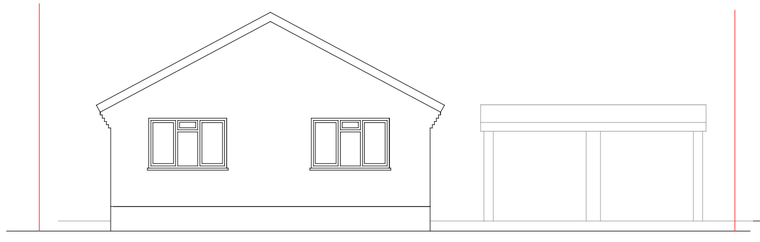

South

garage

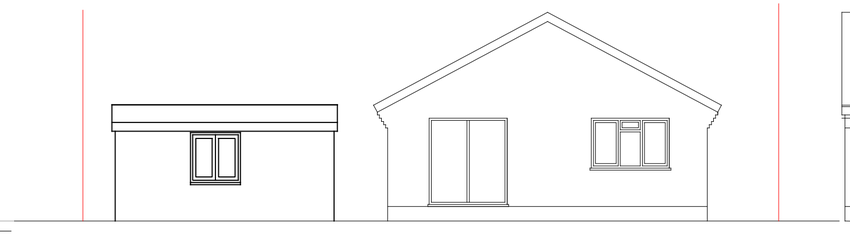

garage

North

Elevations as Existing 1:100

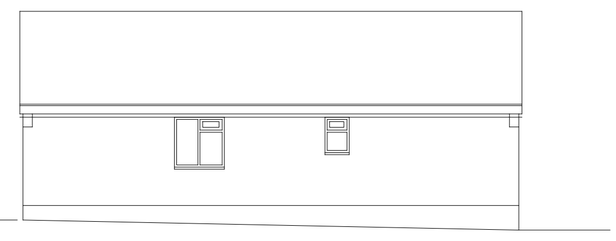

West

Existing conservatory not shown

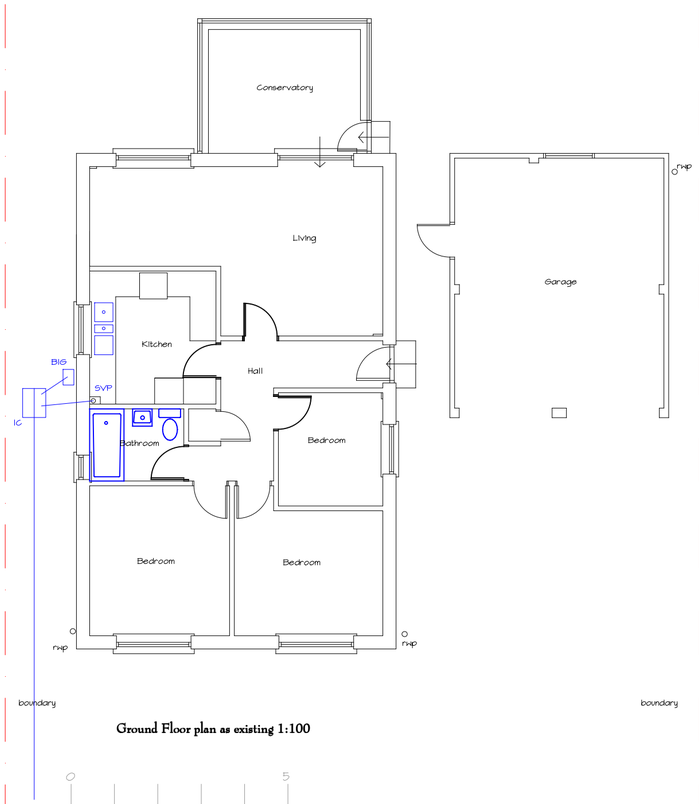


Ground Floor plan as existing 1:100

0 5

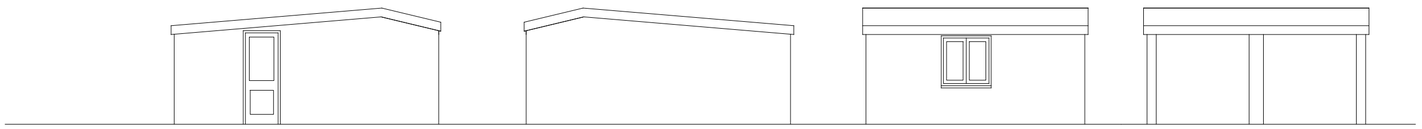

West

0 5

East

Garage Existing Elevations 1:100

North

South

CHARTERED ARCHITECT

KEN ROSS RIBA
& ASSOCIATES

11 The Fairway, Portchester
Hampshire, P016 8NR
Telephone 023 92321600
Mobile 07767 693889
E-mail kenrossriba@ntlworld.com

Proposed conversion: of existing bungalow & detached garage into a 2 storey dwelling with integral garage at 30 Longwood Avenue Cowplain Waterlooville PO8 8HZ for Richard Meredith

December 2021

Drawing Number: Meredith/Cowplain/2021/01

Sheet Size A2 landscape

Drawing copyright Ken Ross RIBA & Associates

Drawing prepared for a planning application only