

notes

This drawing is the copyright of the **ddp architectural llp** and must not be reproduced in whole or part or used for the execution of works without their permission.

all dimensions to be checked on site prior to commencement of construction works and the architect notified of any discrepancy.

figure dimensions are to be used in preference to scaled dimensions.

no deviation from this drawing will be permitted without prior consent of the architect.

all drawings are prepared subject to a full measured and structural survey of the buildings and site.

all structural work is subject to the appointment of a structural engineer to confirm and agree the structural proposals.

os promp licence no. 100020449.

os promap licence no. 100020449.

health & safety:
exceptional risks involving specific methods of construction or exceptional maintenance issues can be found within the designers risk assessment.

scale width 50 mm @ a1 - 25 mm @ a3		revision	notes
drawn	checked	date	

ient



PLANNING



pdp architecture llp

2 beechworth road havant
 hamshire po9 1ax
 tel 023 9248 1100
 fax 023 9247 5050
 email pdp@pdp-architects.co.uk
www.pdp-architects.co.uk

www.pdp-architects.co.uk

Project
Emsworth Pavilion
Emsworth Park
Horndean Road, Emsworth

Proposed


Free Protection Plan

MAS	IR
-----	----

Julv 2022 Planning

1 scale a3 scale

rev

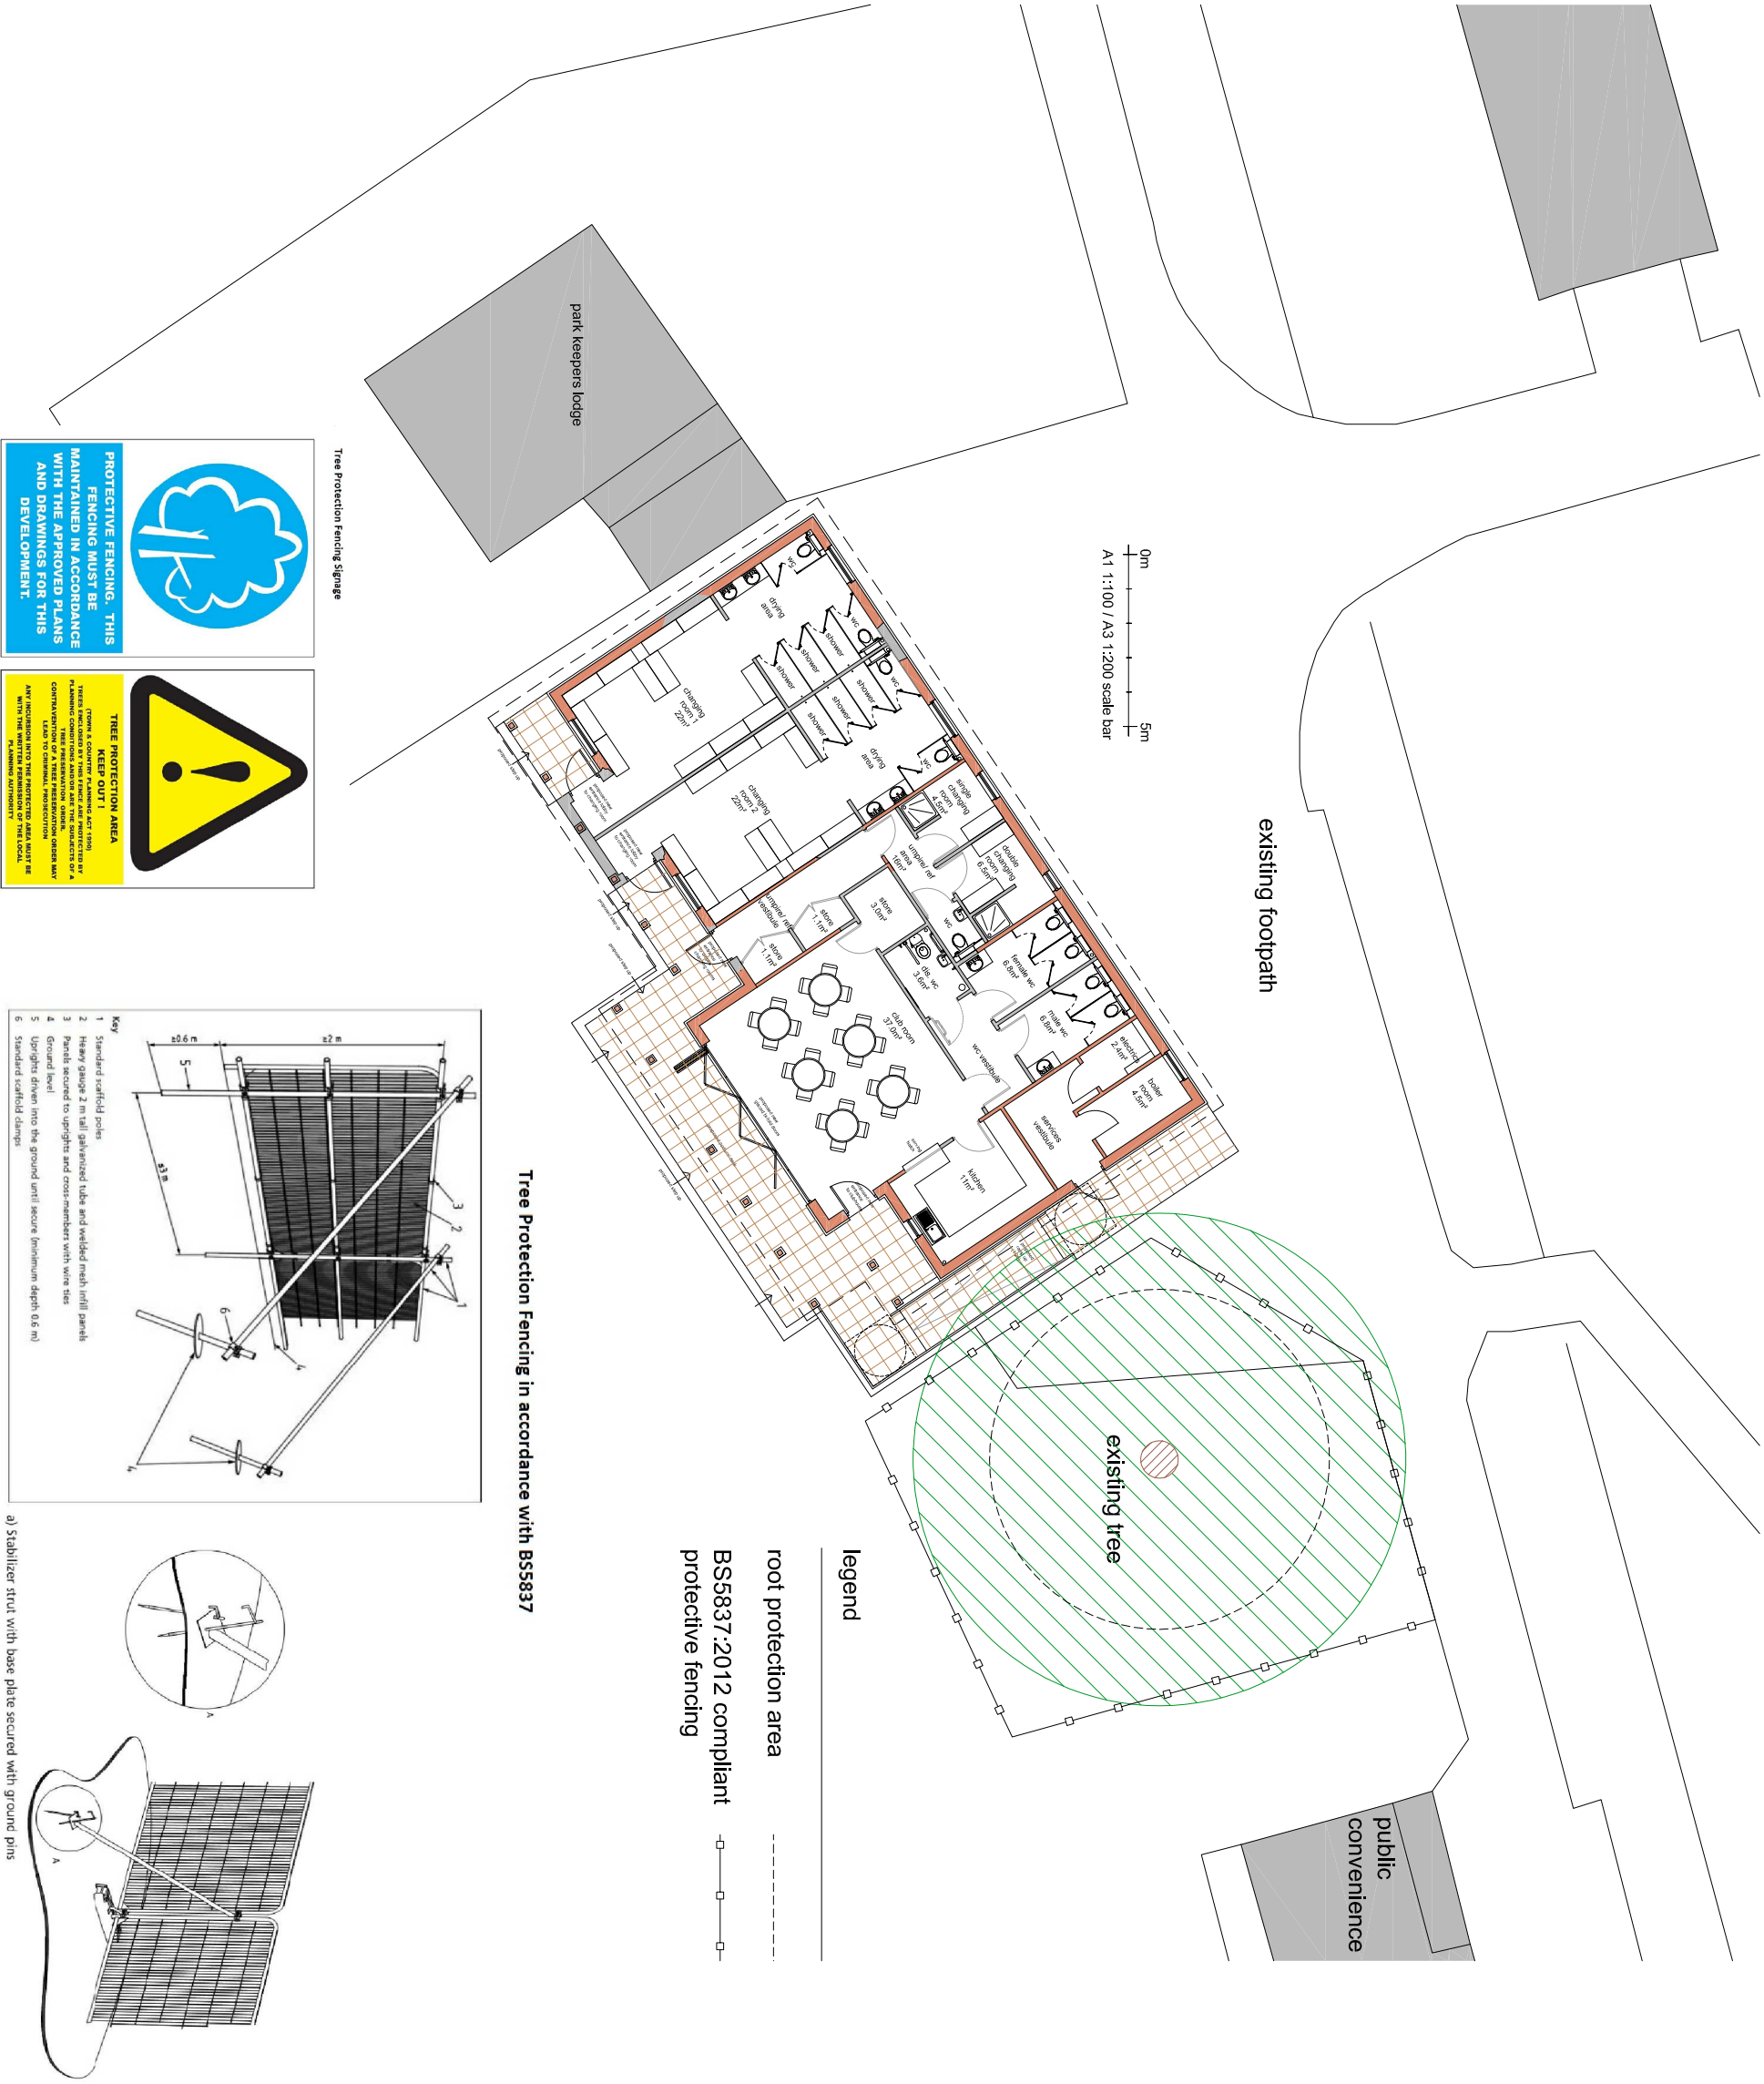

proposed tree protection plan [A1 1:100]