


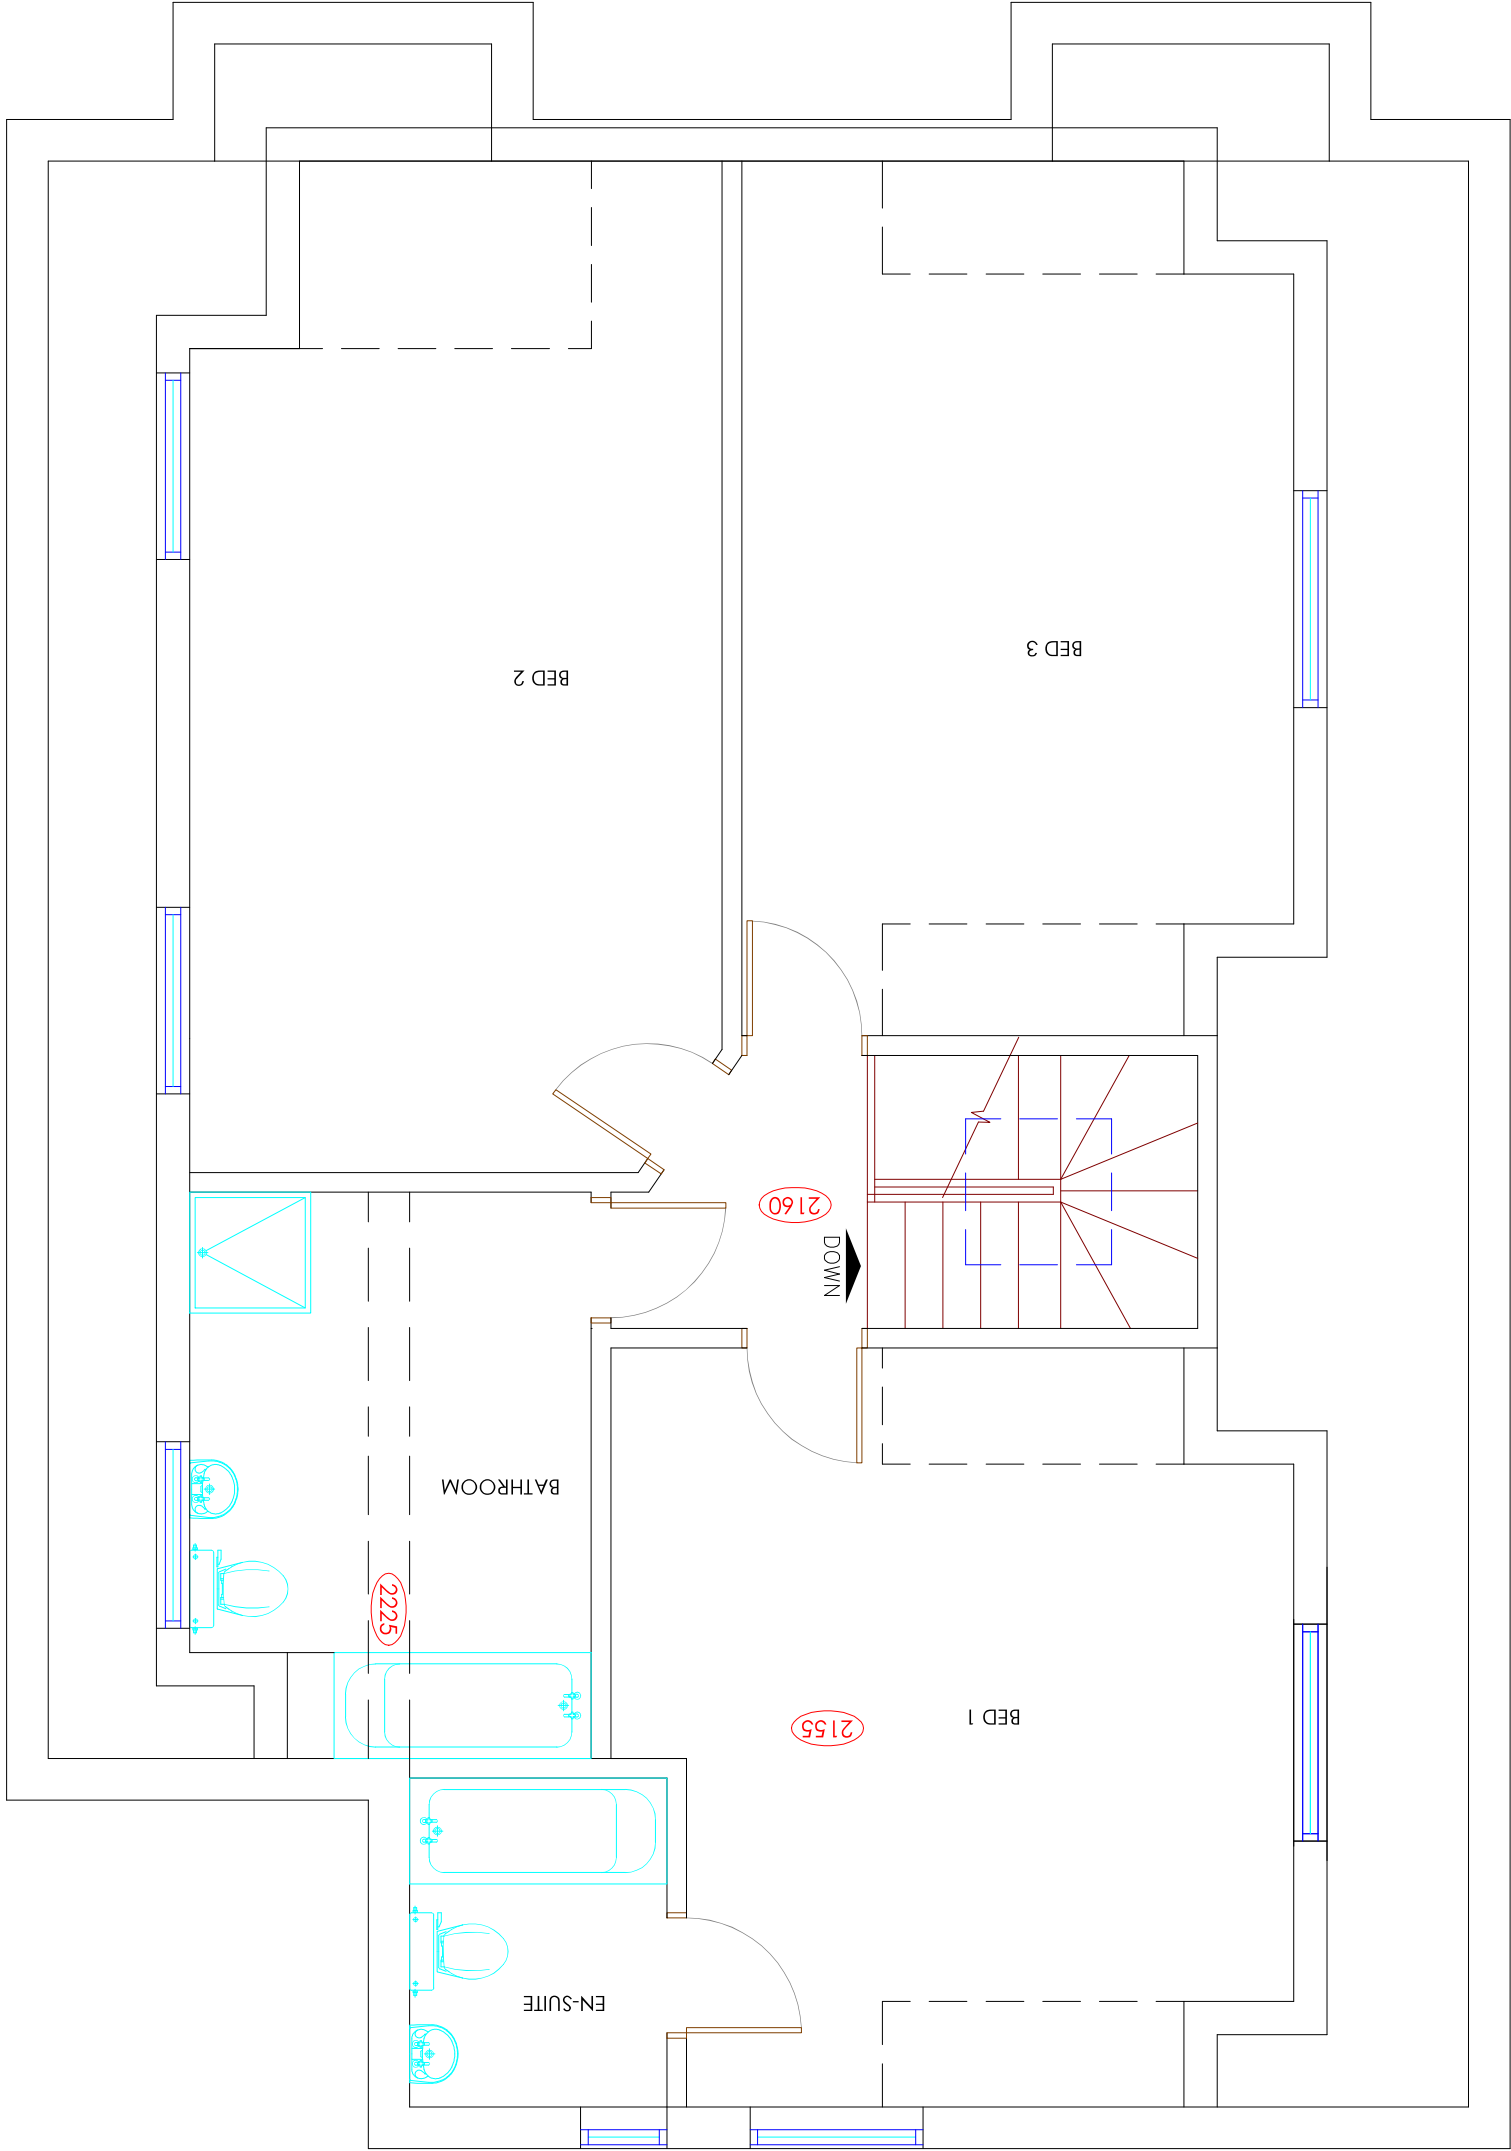

PROPOSED FIRST FLOOR

Copyright is reserved by GBS Designs and is issued on the condition that it is not copied or disclosed by or to any unauthorised persons without prior consent in writing from GBS Designs.

All dimensions to be checked on site
All structural elements to be specified by a suitably qualified structural engineer.

REV	DESCRIPTION	DRAWN	DATE
-	Initial design	JLR	16.03.21

Drawing Ref	Drawing Title
85STAKESRD 04	85 Stakes Road, Widley, Waterlooville, Hampshire, PO7 5NR.

Scale at A1	Scale at A3
1:25	1:50

Date	Drawn by
16 MAR 2021	JLR/GBS



CAD - ARCHITECTURE - DESIGN

6 Shillinglee Waterlooville
Hampshire PO7 5RW
Tel 023 9225 8315
www.gbsimages.co.uk