


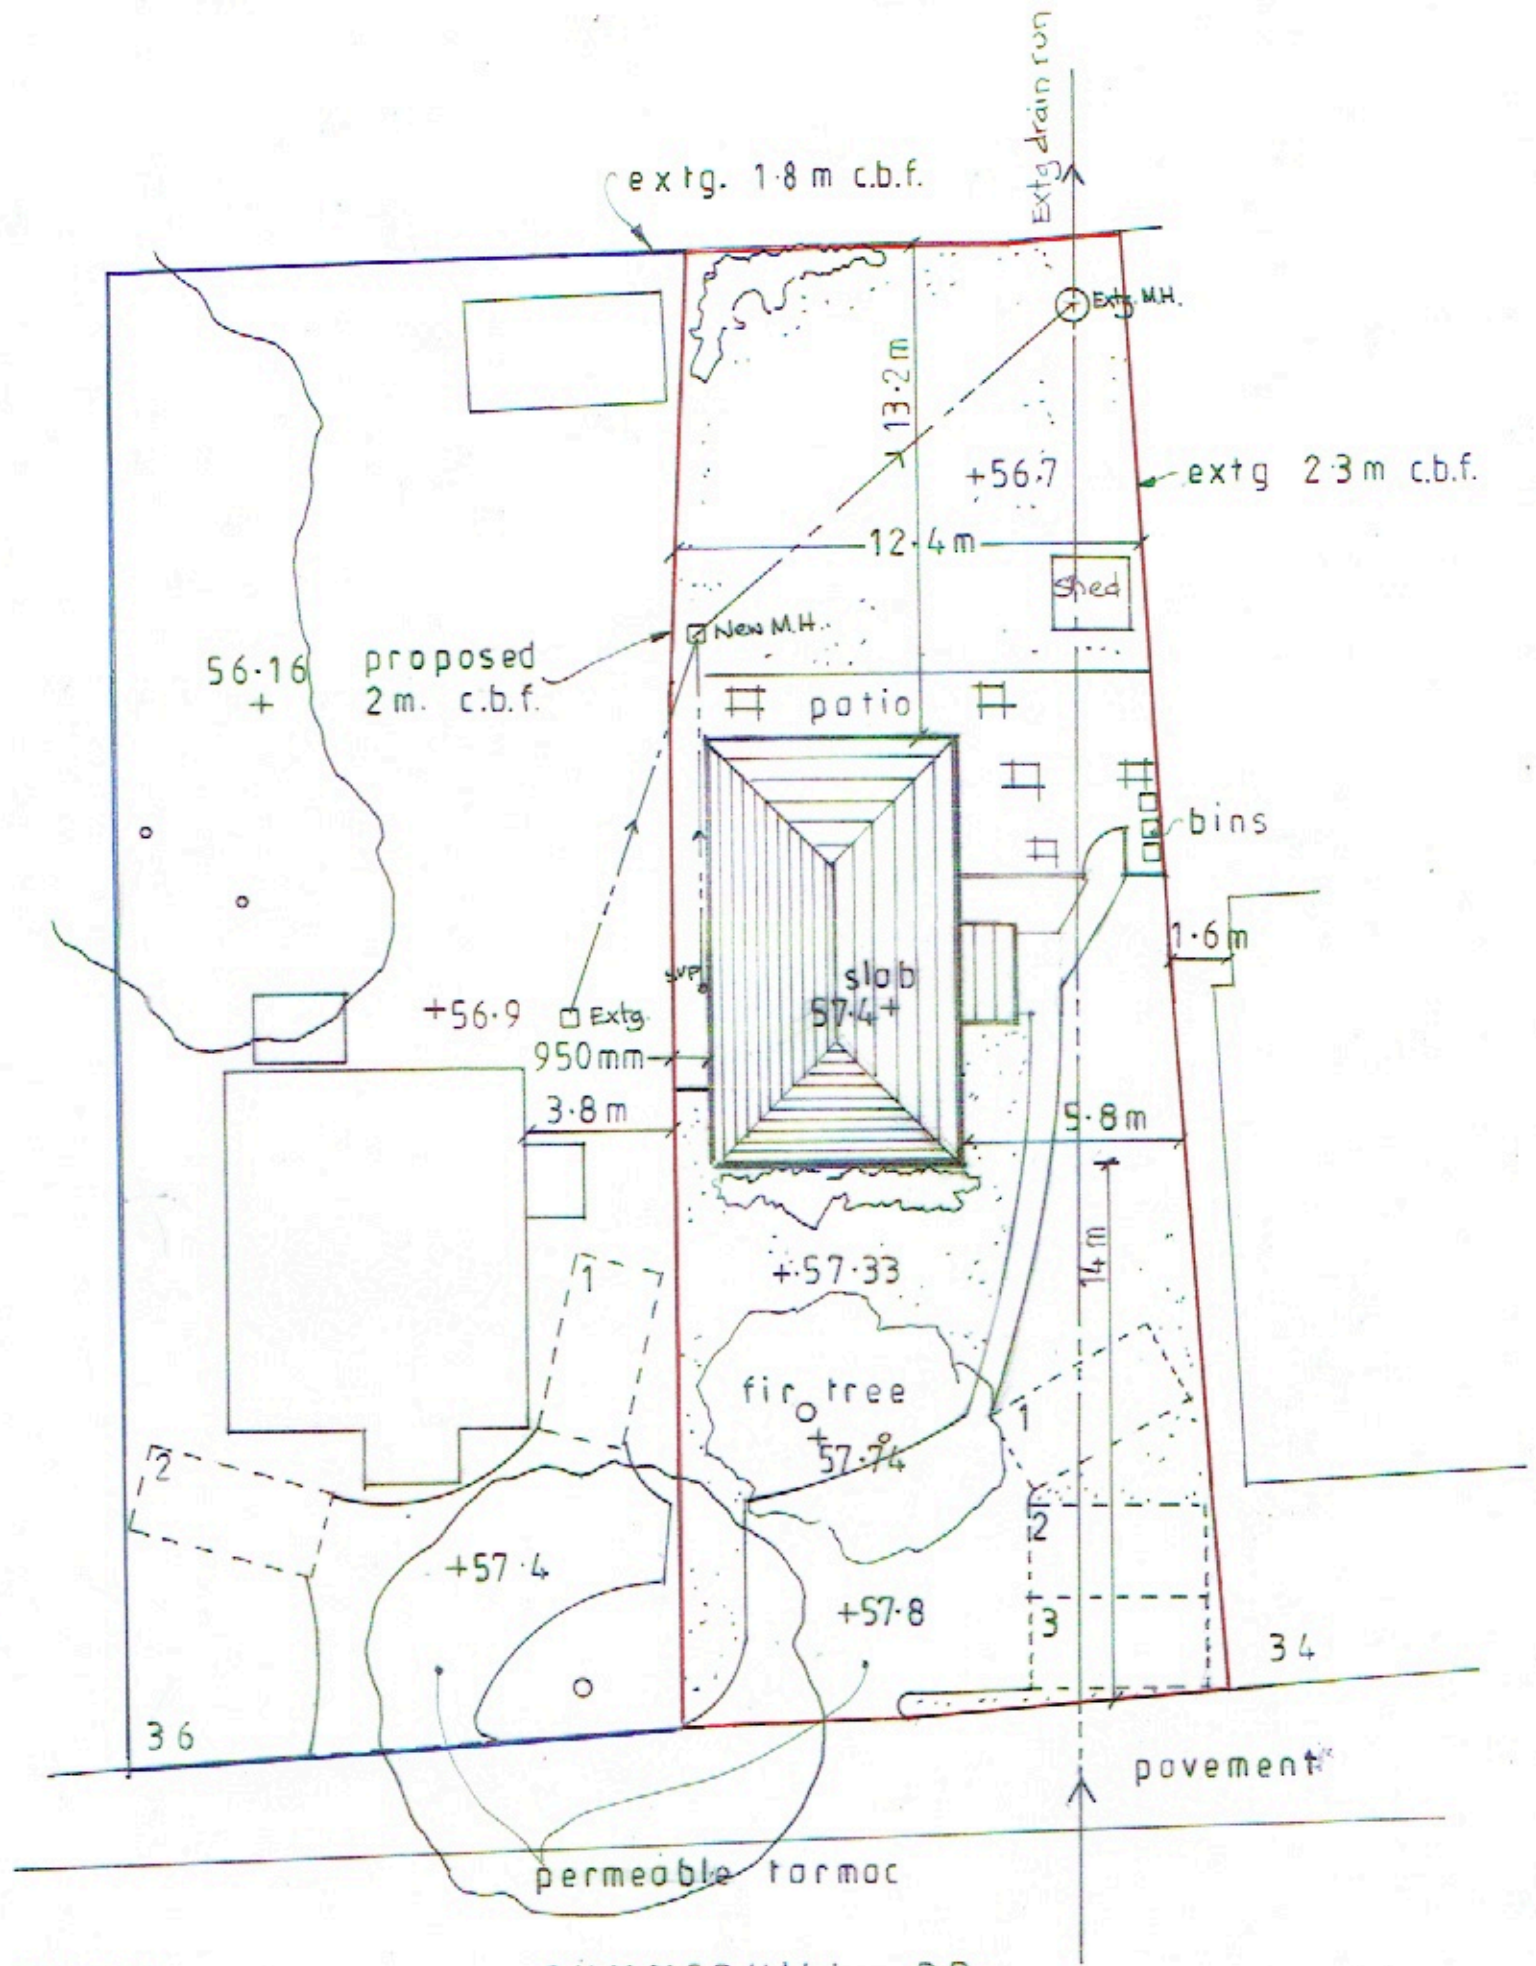

SITE PLAN 1:200
A3

SUMMERHILL RD.

