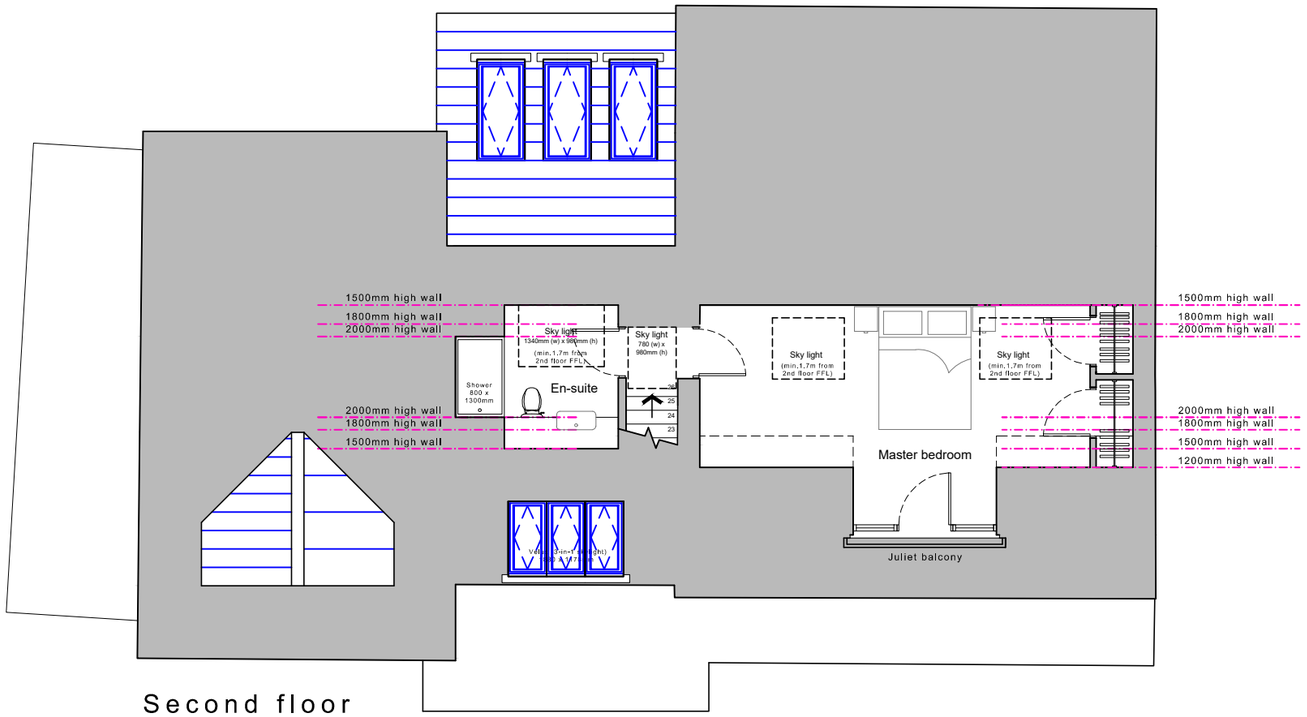

Second floor

Existing walls | Proposed walls | Proposed structure

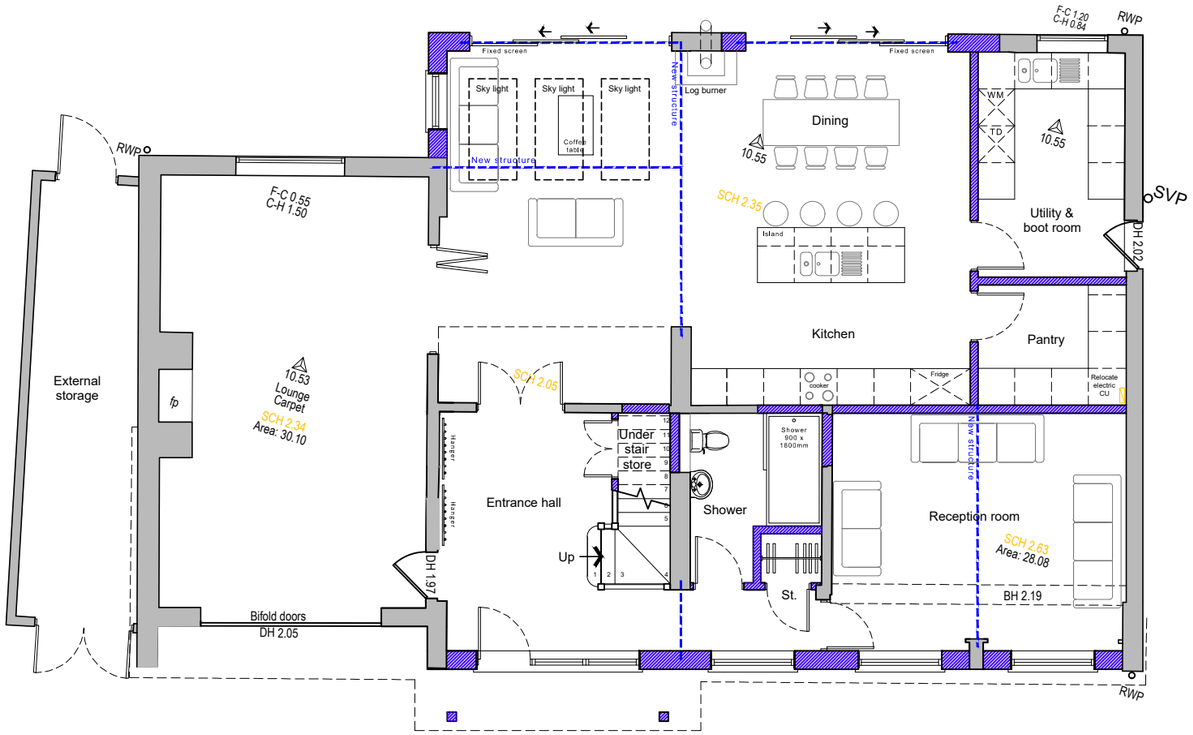

Ground floor plan

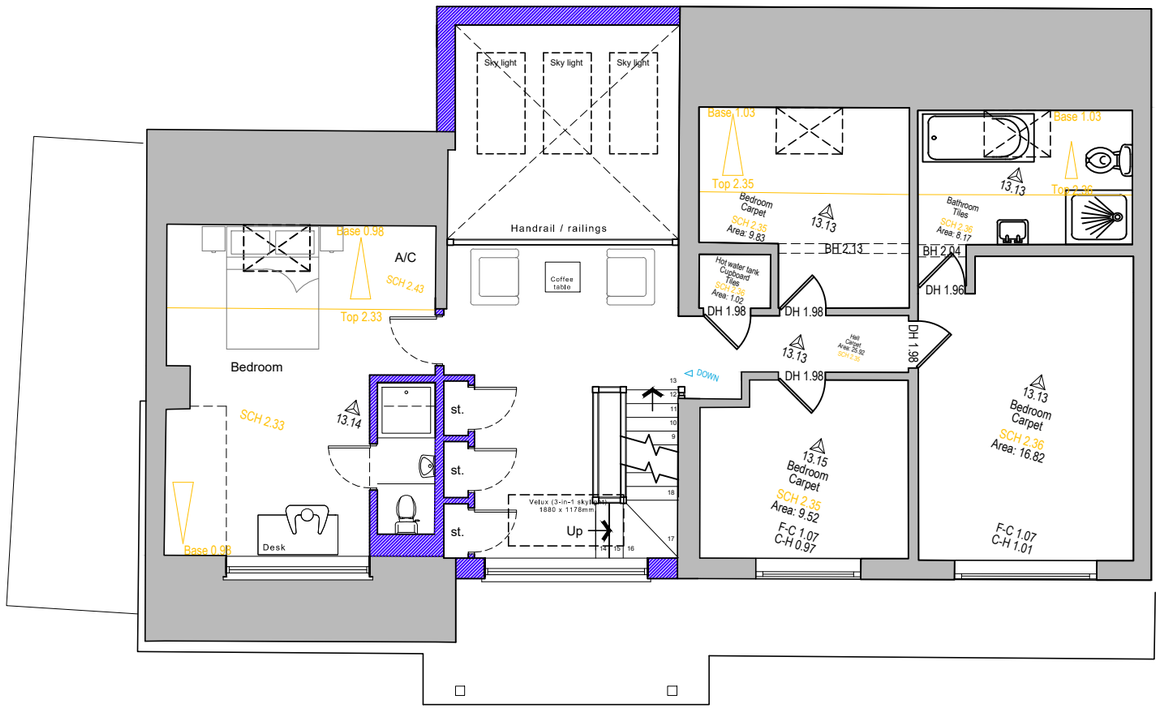

First floor plan

Proposed floor plans scale 1:100

1 0 1 2 3 4 5 6 7 8 9m

For	Title				Office Tel:
MR & MRS FALLA	PROPOSED FLOOR PLANS				01243 933732
Project					Email: admin@jb-architecturedesign.com
PROPOSED EXTENSIONS AT 1A WOODLANDS AVENUE, EMSWORTH, PO10 7QB	Date: APRIL 2022	Drawn: JB	Scale: 1:100 @ A3	Checked: -	Web: www.jb-architecturedesign.com
	Job Number: PL.597.22		Drawing Number: -02	Revision: E	JB ARCHITECTURE