


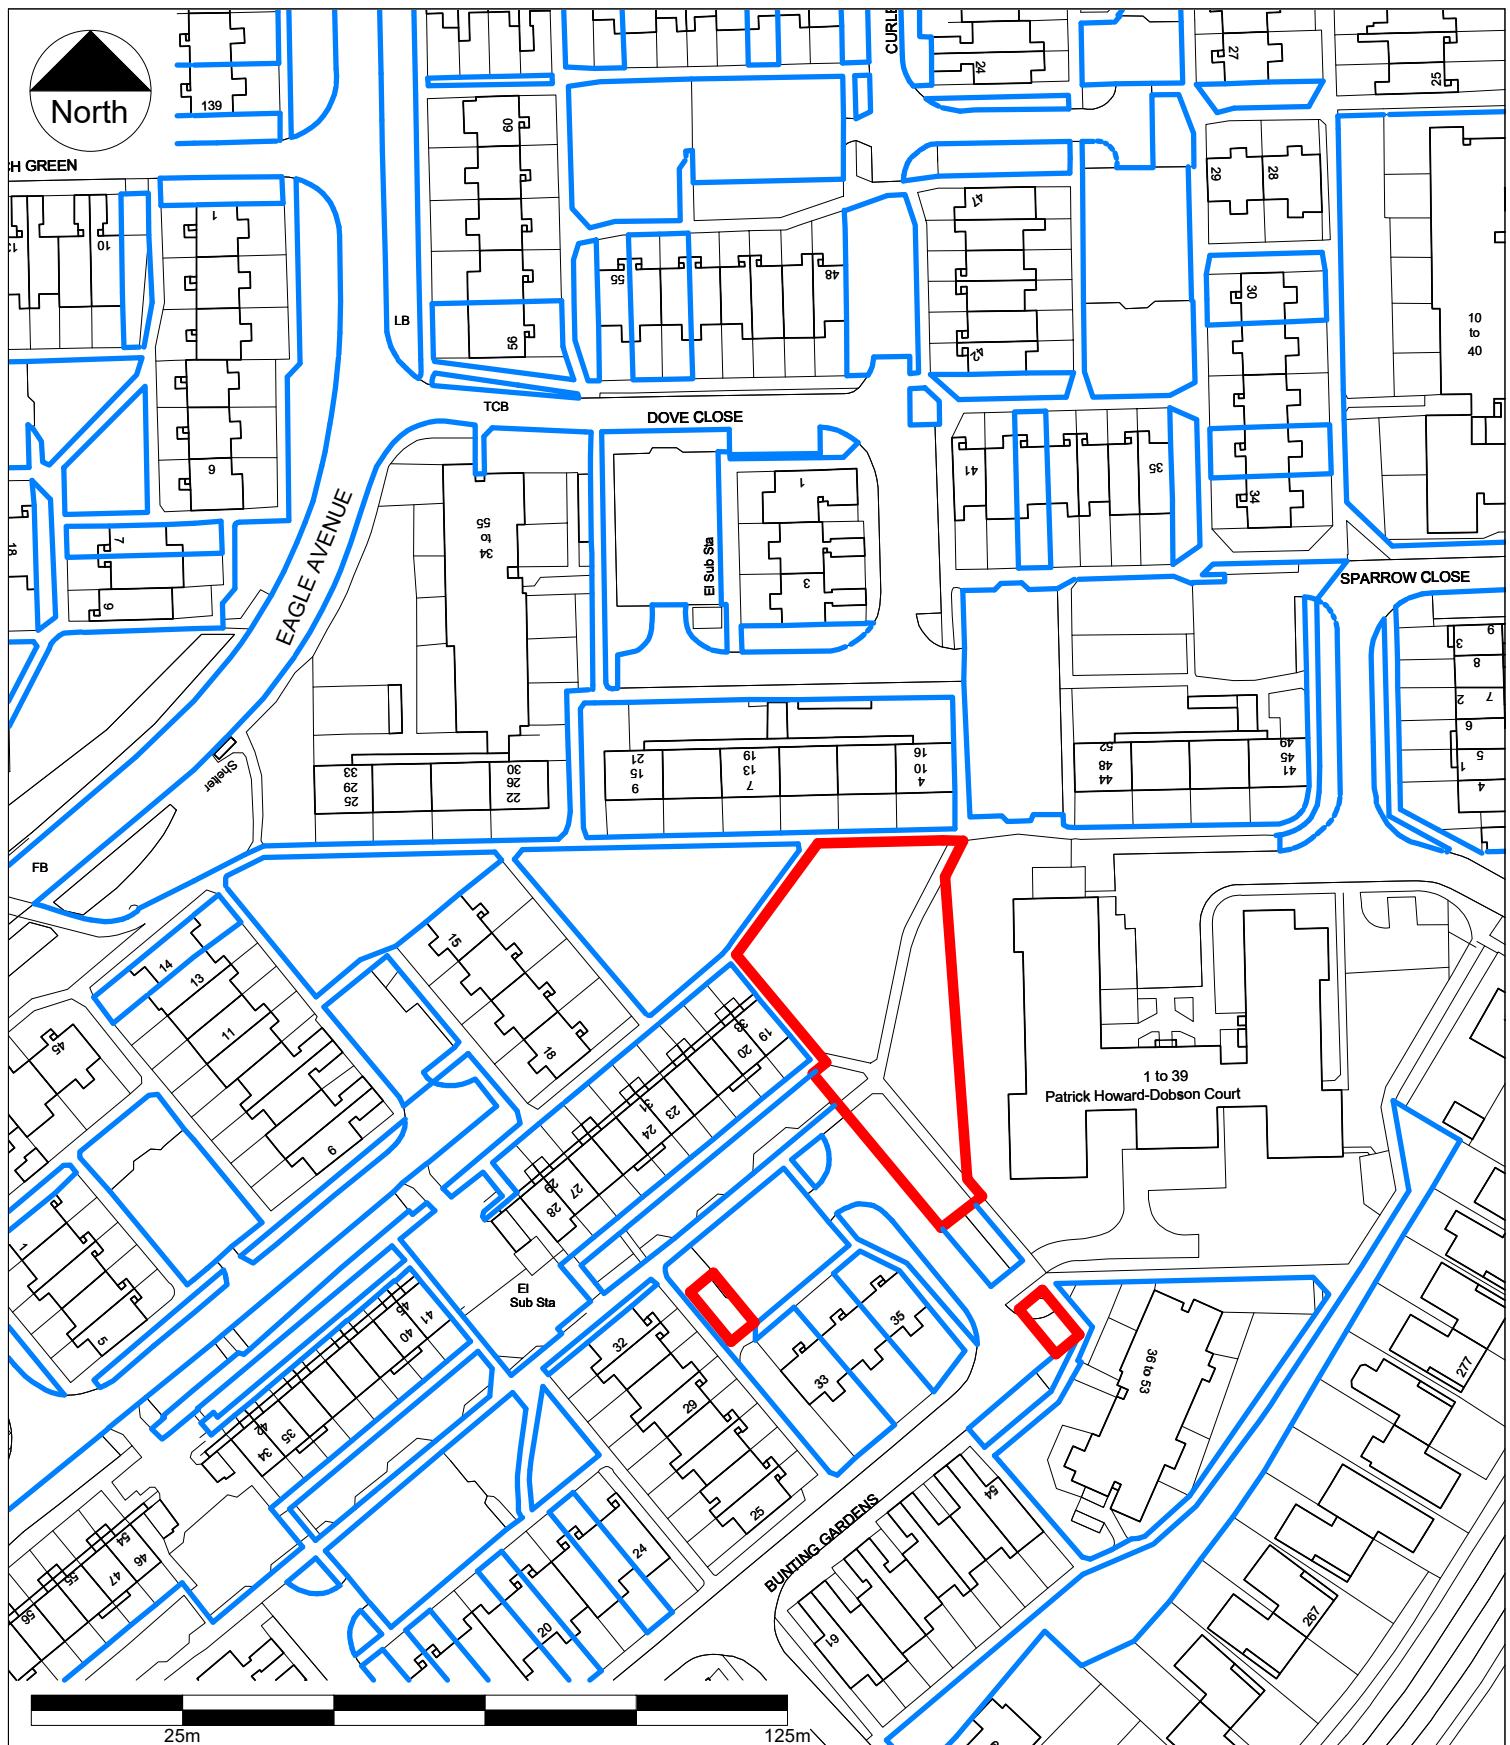

P2 21/09/22 Updated to match current proposals & blue lines added CG			
Rev	Date	Revision Details	Approved By
NOTE: All dimensions to be checked on site prior to commencement of any work ***DO NOT SCALE FROM THIS DRAWING EXCEPT FOR THE PURPOSES OF DETERMINING A PLANNING APPLICATION*** Notify C.A of any discrepancies before ordering materials. © Crown Copyright and database right. Ordnance Survey Licence number 100019671.(2015)			

Project
Bunting Gardens

Drawing Title
Location Plan

Date 01/13/22 Scale @ A4 1 : 1250

Housing, Neighbourhood & Building Services

Portsmouth CITY COUNCIL JAMES HILL Head of Service

DEPARTMENTAL SECTION: Tel No: 023 92 841518
 ARCHITECTS GROUP - Susan Whitehouse Dip.L.A. M.L.I. Design Group Manager

Design/ Survey By CG	Drawn By CG	Checked By
-------------------------	----------------	------------

Drawing No
2637 / 1100 / P2

SURVEY	DESIGN	WORKING DRAWING
FEASIBILITY	TENDER	AS BUILT
INFORMATION	☒ CONTRACT	A.I.