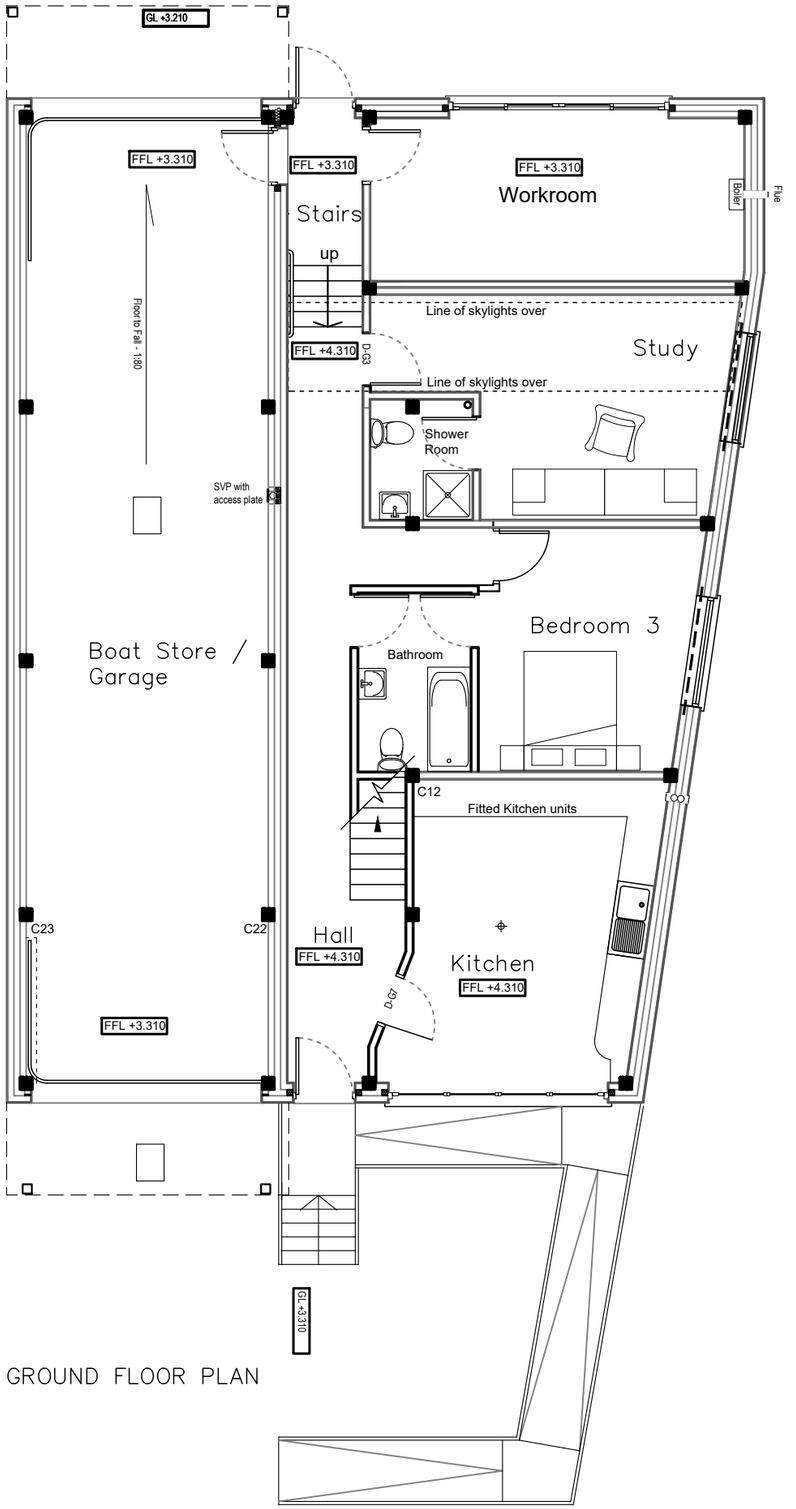

GROUND FLOOR PLAN

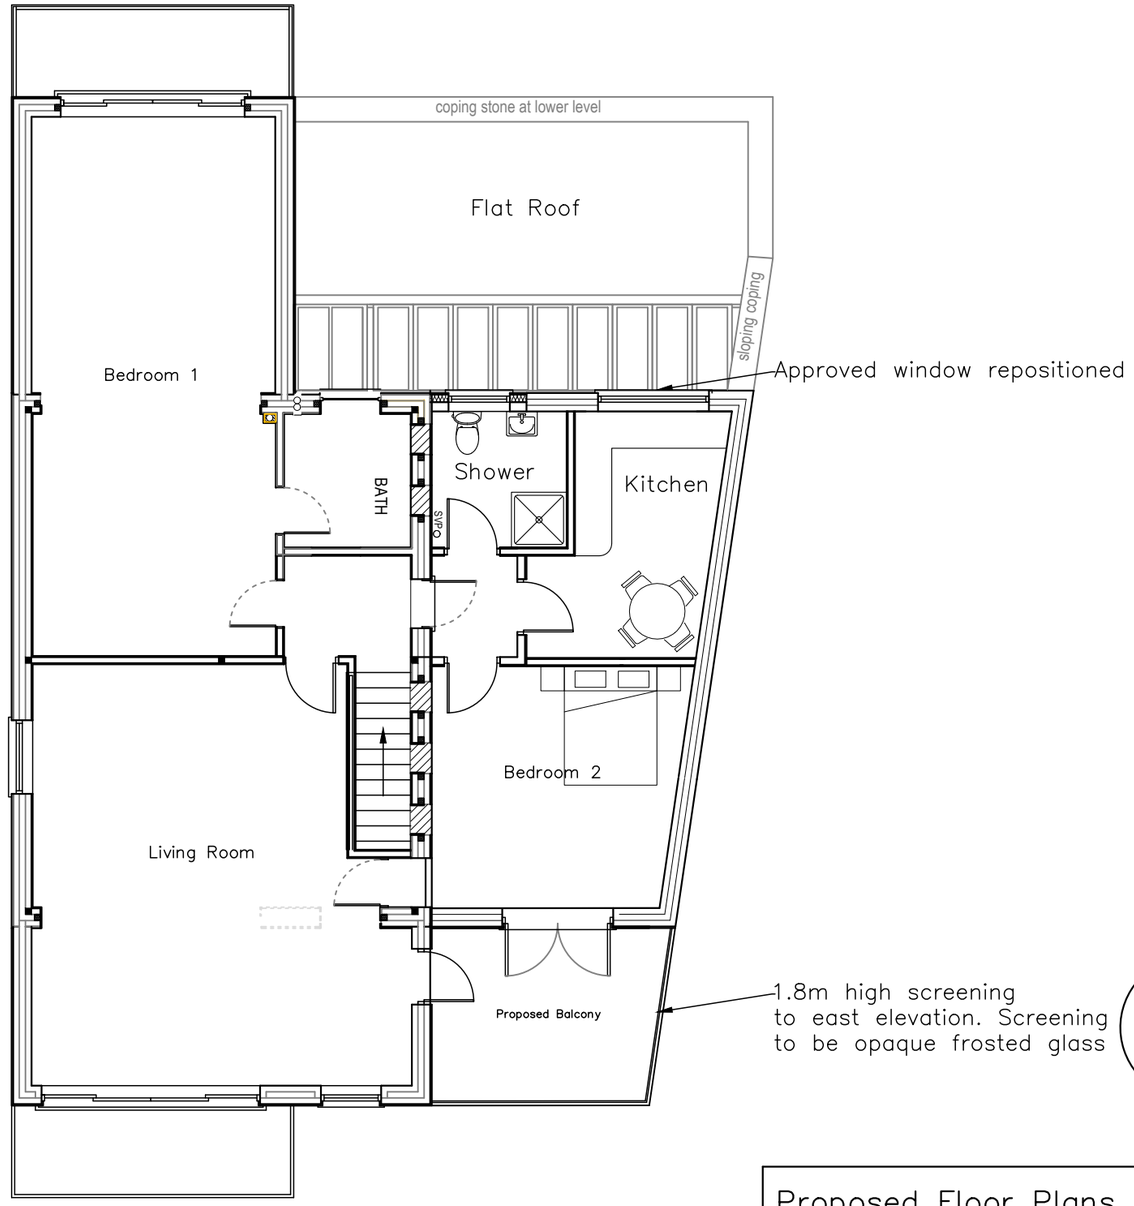

FIRST FLOOR PLAN

Proposed Floor Plans

Spindrift,
Ferry Road,
Hayling Island,
PO11 0DG

Revisions
a)
b)
c)
d)

CAAD
Critchley Architecture And Design Ltd.
Contact: 02392 474 919 | info@caad.online
The Old Brewery,15E South Street, Havant, PO9 1BU

Scale A1=1:25, A3=1:50
Drawn PWP/SAR
Date 01/06/2023

18105–430 0

10m 20m 30m 40m