



PHYSICAL SCALE IN METERS @ 1:100

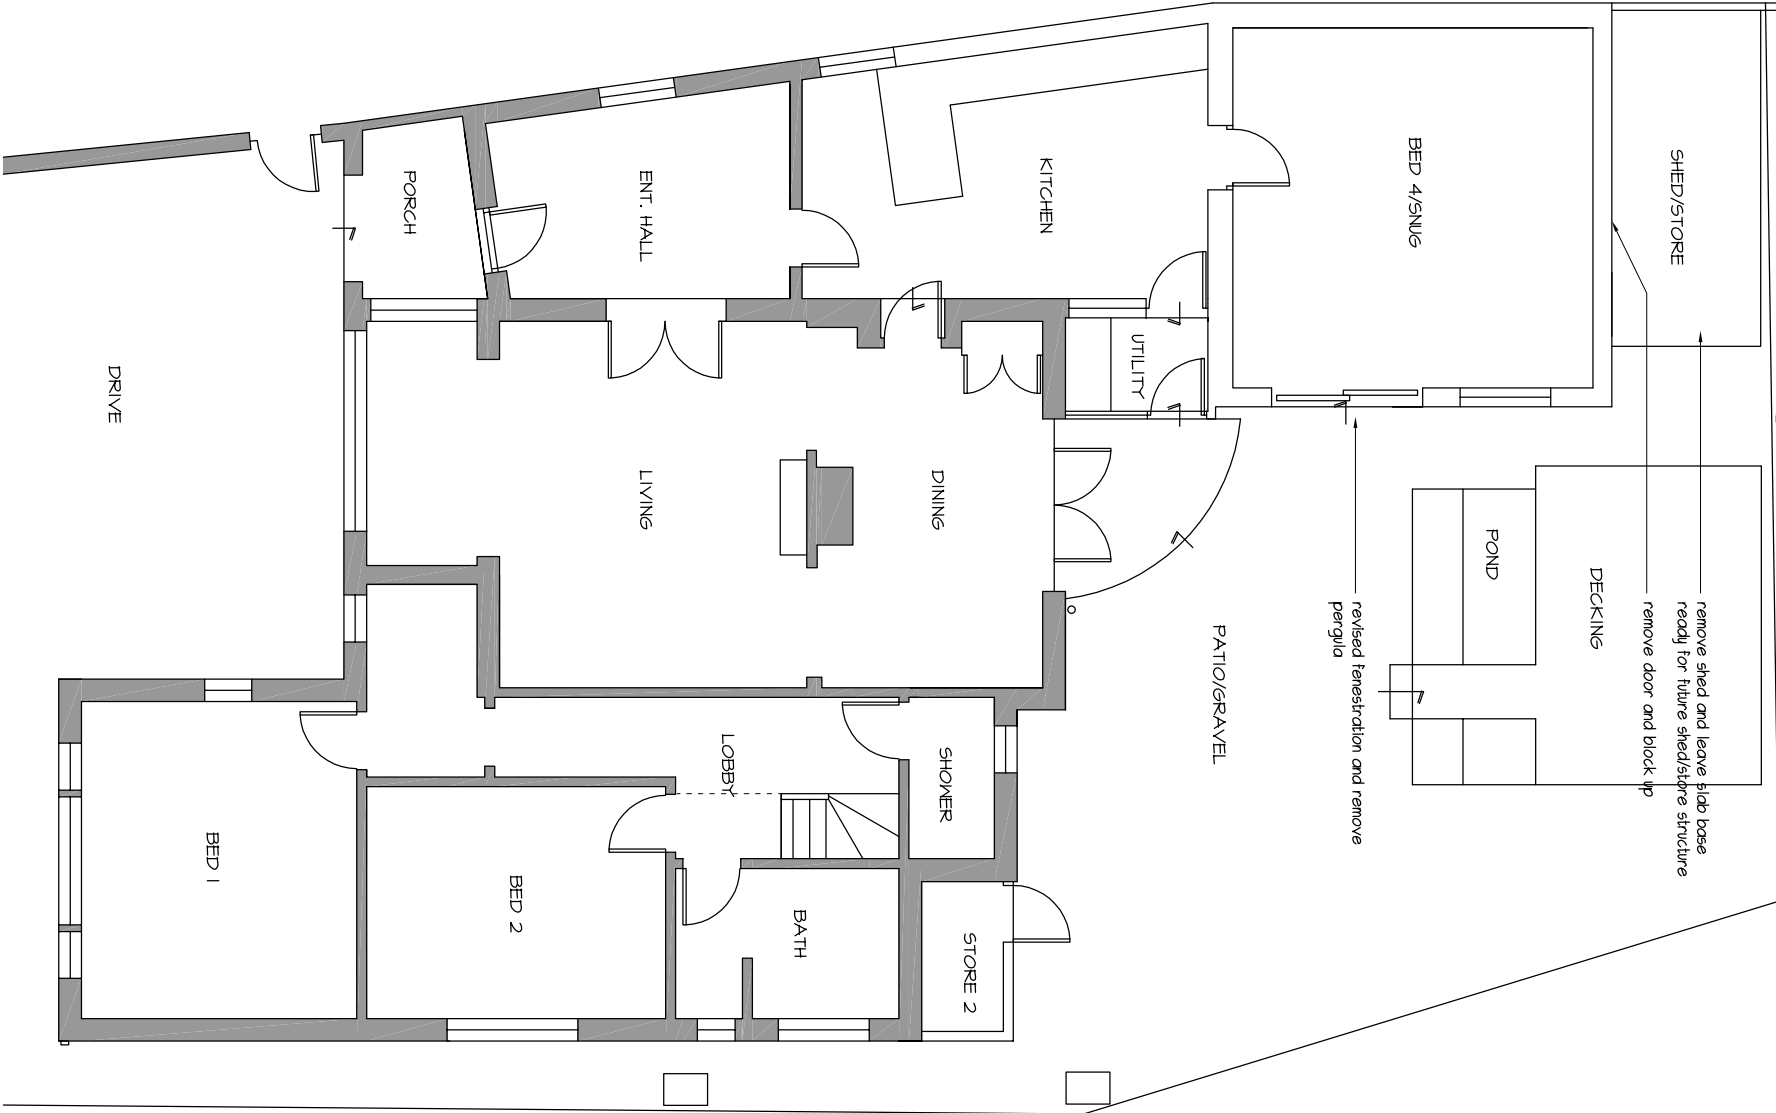

Proposed Ground

REVISED ROOF, FENESTRATION & EXTERNAL MATERIALS
67A Southwood Road, Hayling Island. PO9 2AX

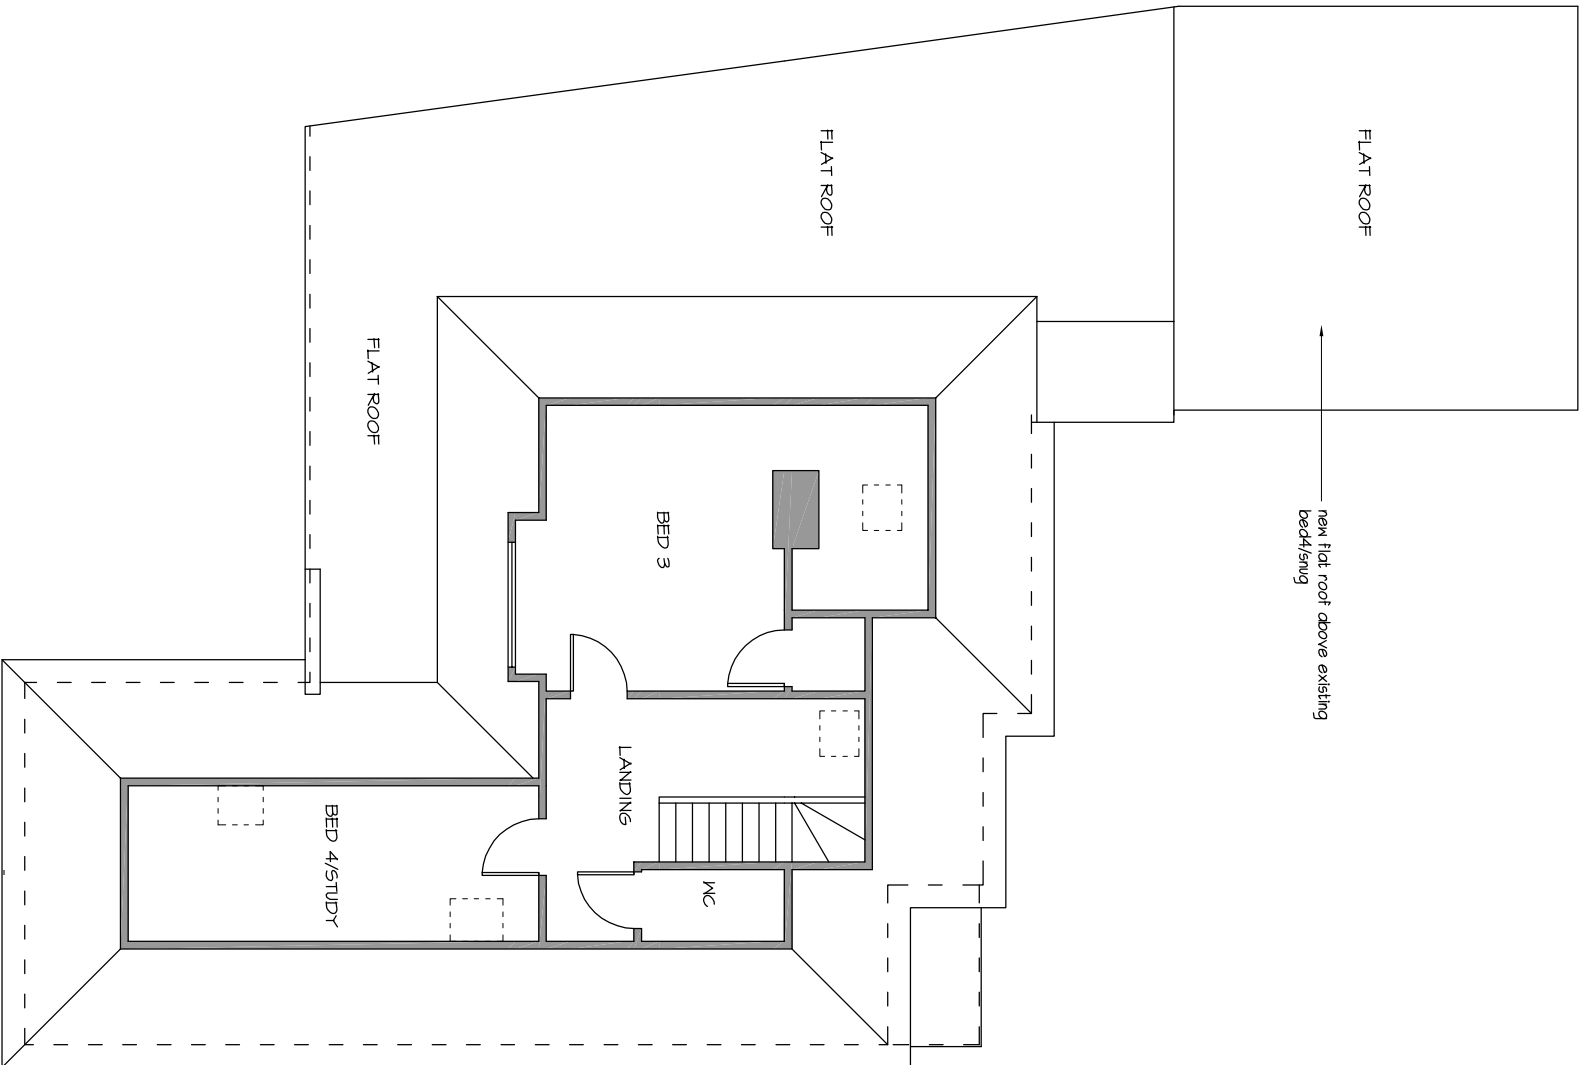

Proposed Roof

NOTES:
This drawing has been produced solely for PLANNING/DESIGN.
Do not scale from this Drawing except for planning purposes.
Any drainage shown is presumed and to be checked on site before commencement of works.
First floor indication of room layout only.
This drawing is the copyright of MF Designs Ltd.



mf designs ltd

Chartered Architects

