



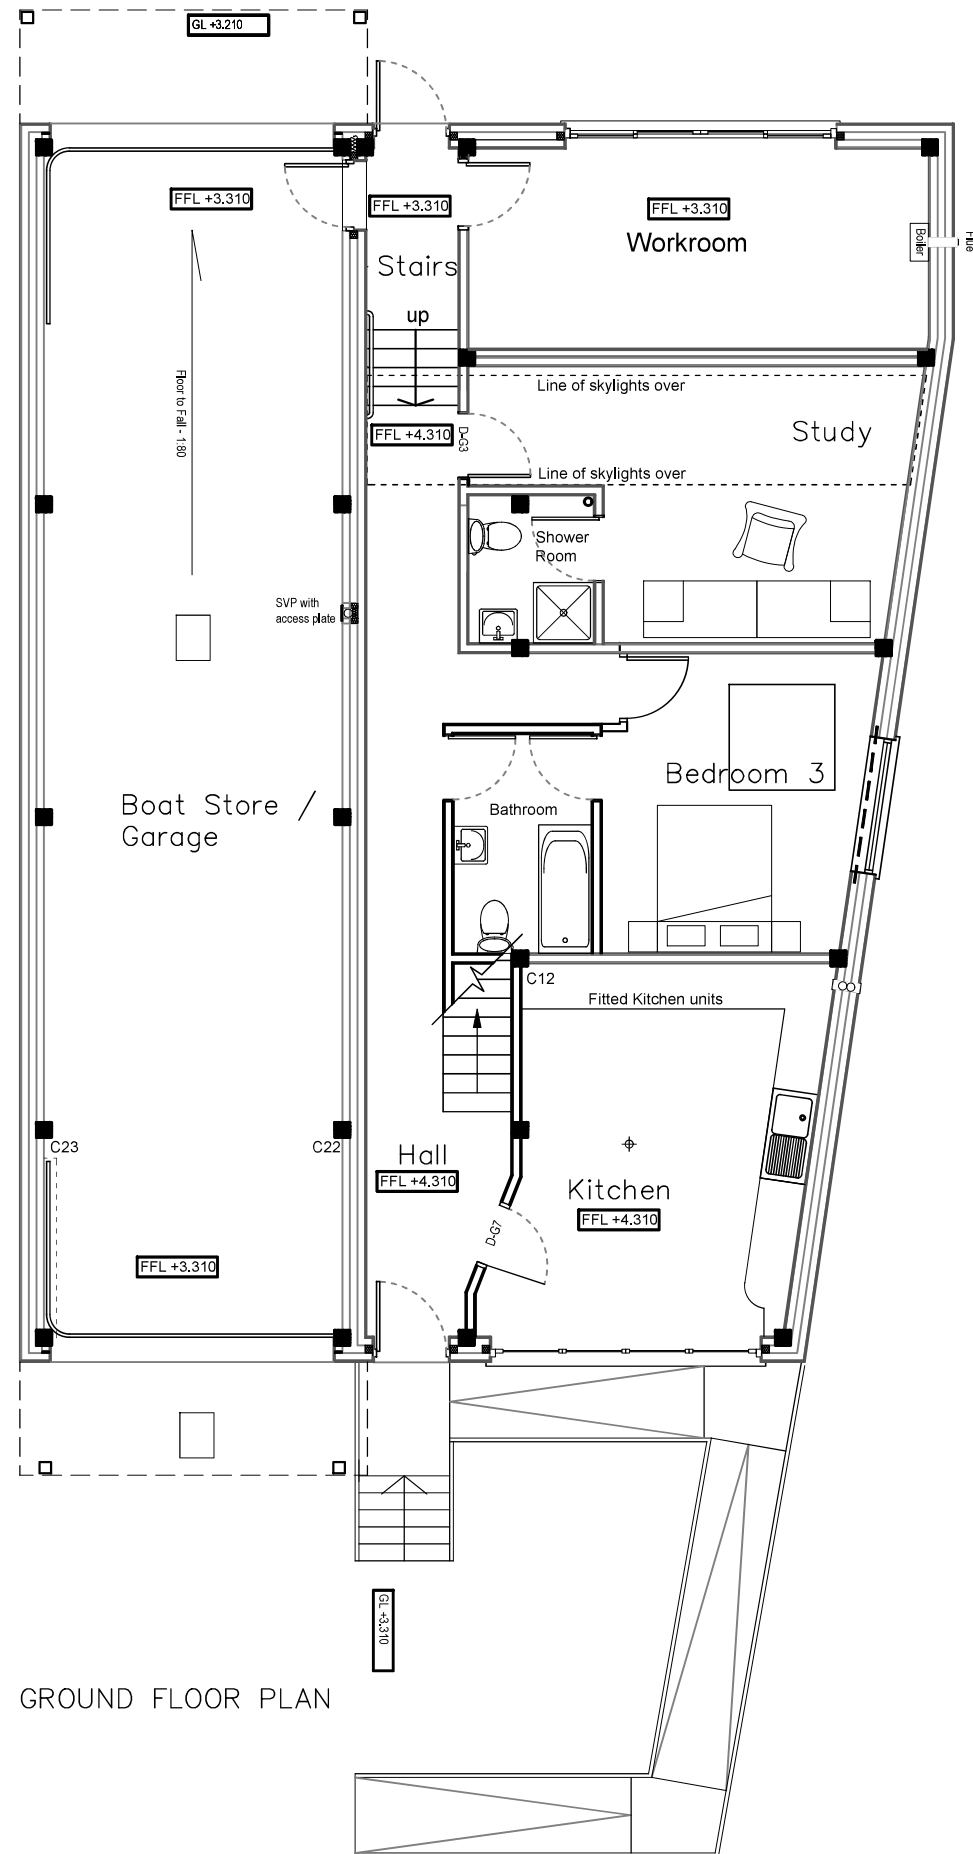

GROUND FLOOR PLAN

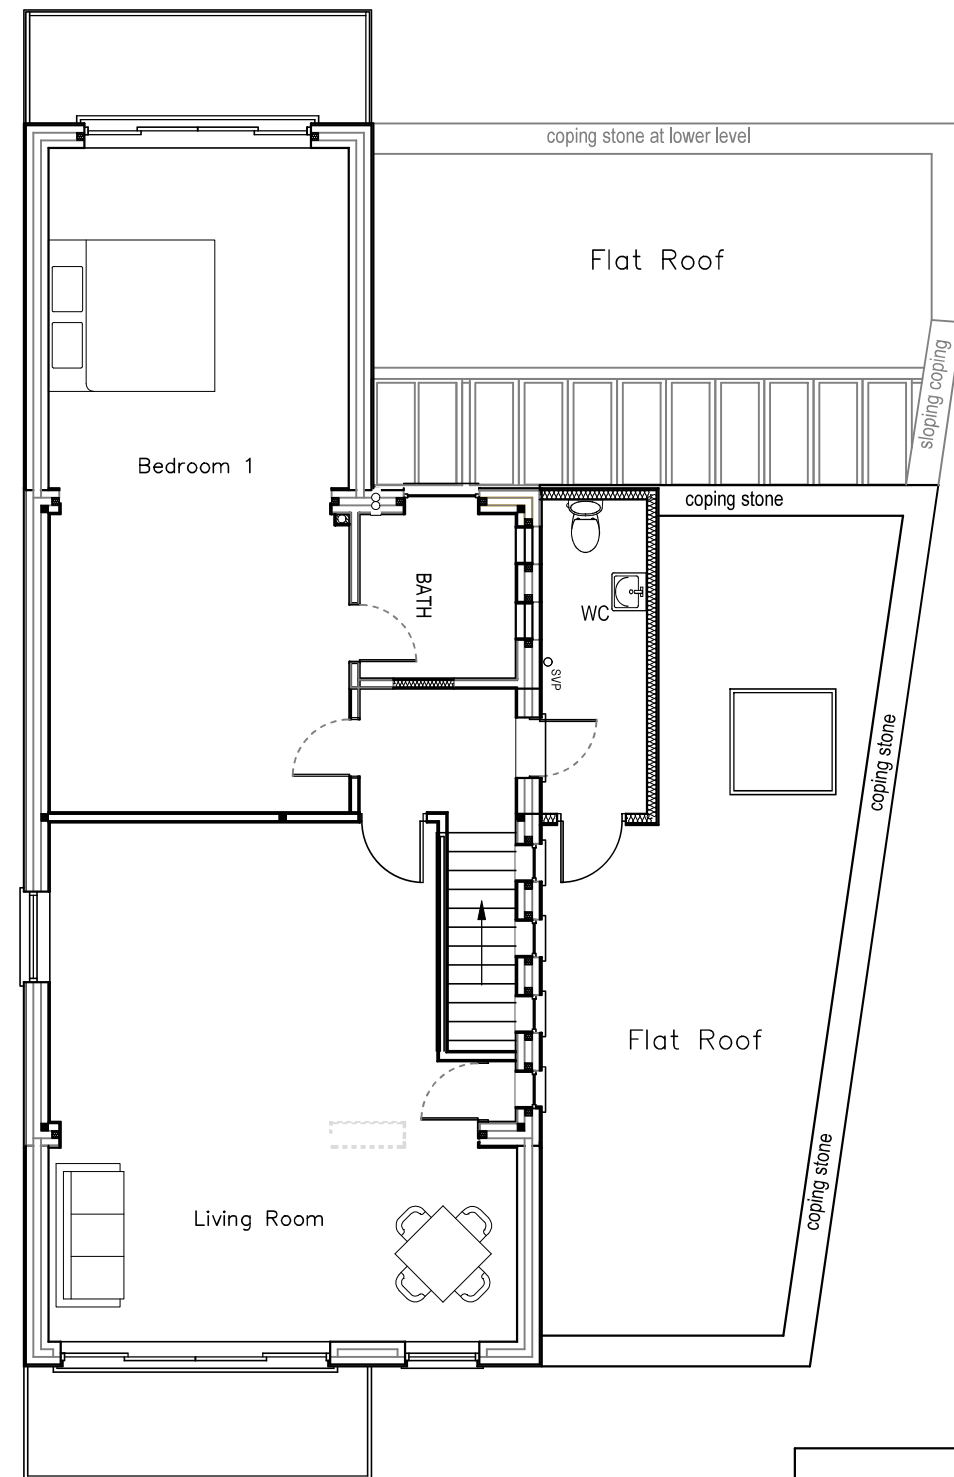

Existing Floor Plans

Spindrift,
Ferry Road,
Hayling Island,
PO11 0DG

Revisions

- a)
- b)
- c)
- d)


CAD

Critchley Architecture And Design Ltd.
Contact: 02392 474 919 | info@cad.online

The Old Brewery, 15E South Street, Havant, PO9 1BU

Scale A1=1:25, A3=1:50
Drawn PWP/SAR
Date 10/05/2022

18105-220⁰

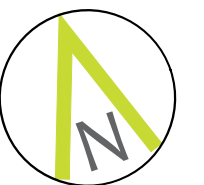

10m

20m

30m

40m