

NOTES:

Dimensions to be checked on site before commencing work. Any discrepancies shall be reported to the architect immediately.

Do not scale from these drawings except for planning purposes. Use figured dimensions only.

Where applicable this drawing is to be read in conjunction with other consultants' drawings.




North (rear) elevation



East (side) elevation




South (front) elevation (unchanged in new proposal)

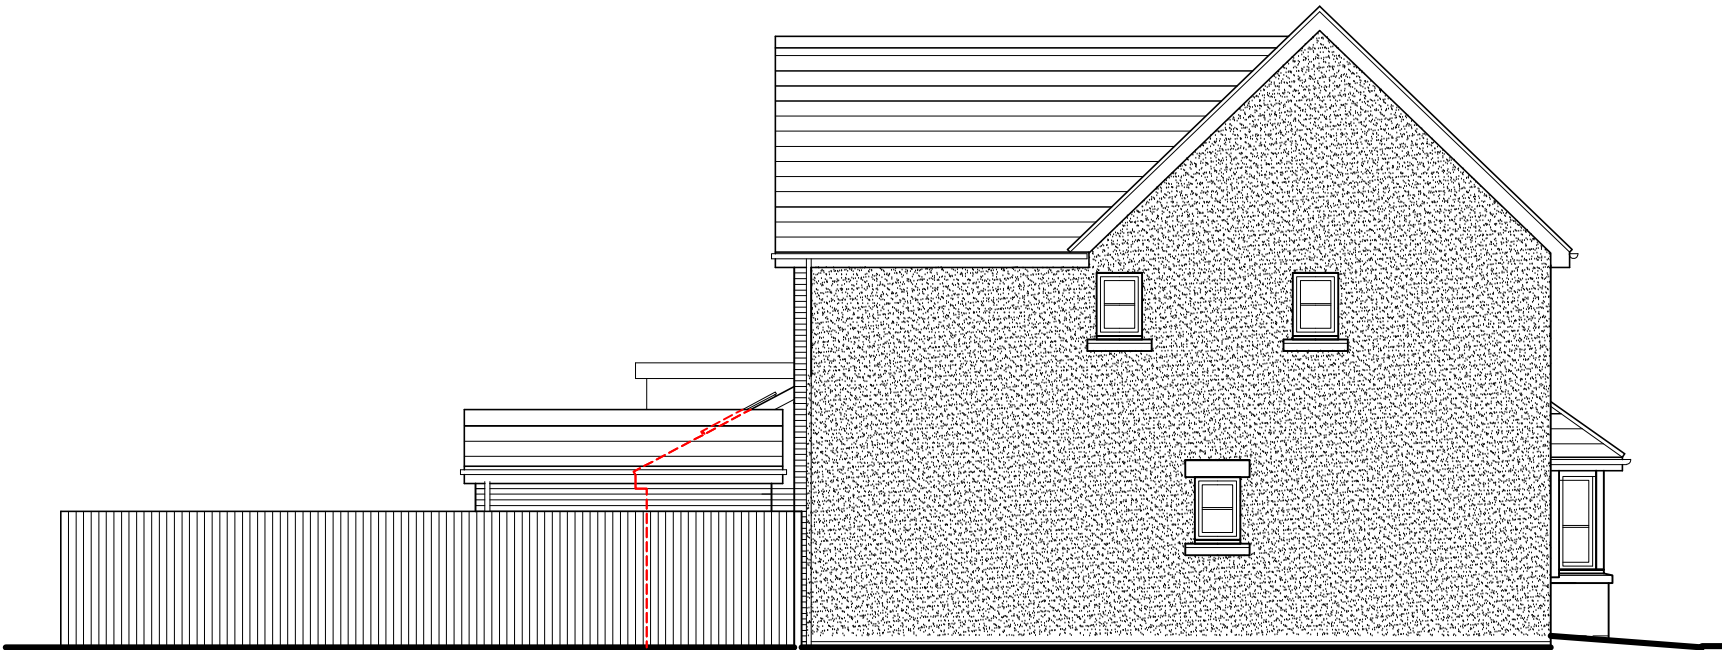

West (side) elevation

Existing elevations scale 1:100

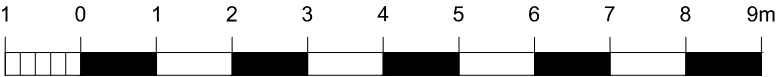

For MR & MRS CARR	Title EXISTING ELEVATIONS	Office Tel: 01243 933732
Project PROPOSED EXTENSION AT 36 OAK TREE DRIVE, EMSWORTH, PO10 7UJ	Date APRIL 2022	Email: admin@jb-architecturedesign.com
	Drawn JB	Web: www.jb-architecturedesign.com
	Scale 1:100 @ A3	
	Job Number PL591.22	Checked -
	Drawing Number -03	Revision A

