


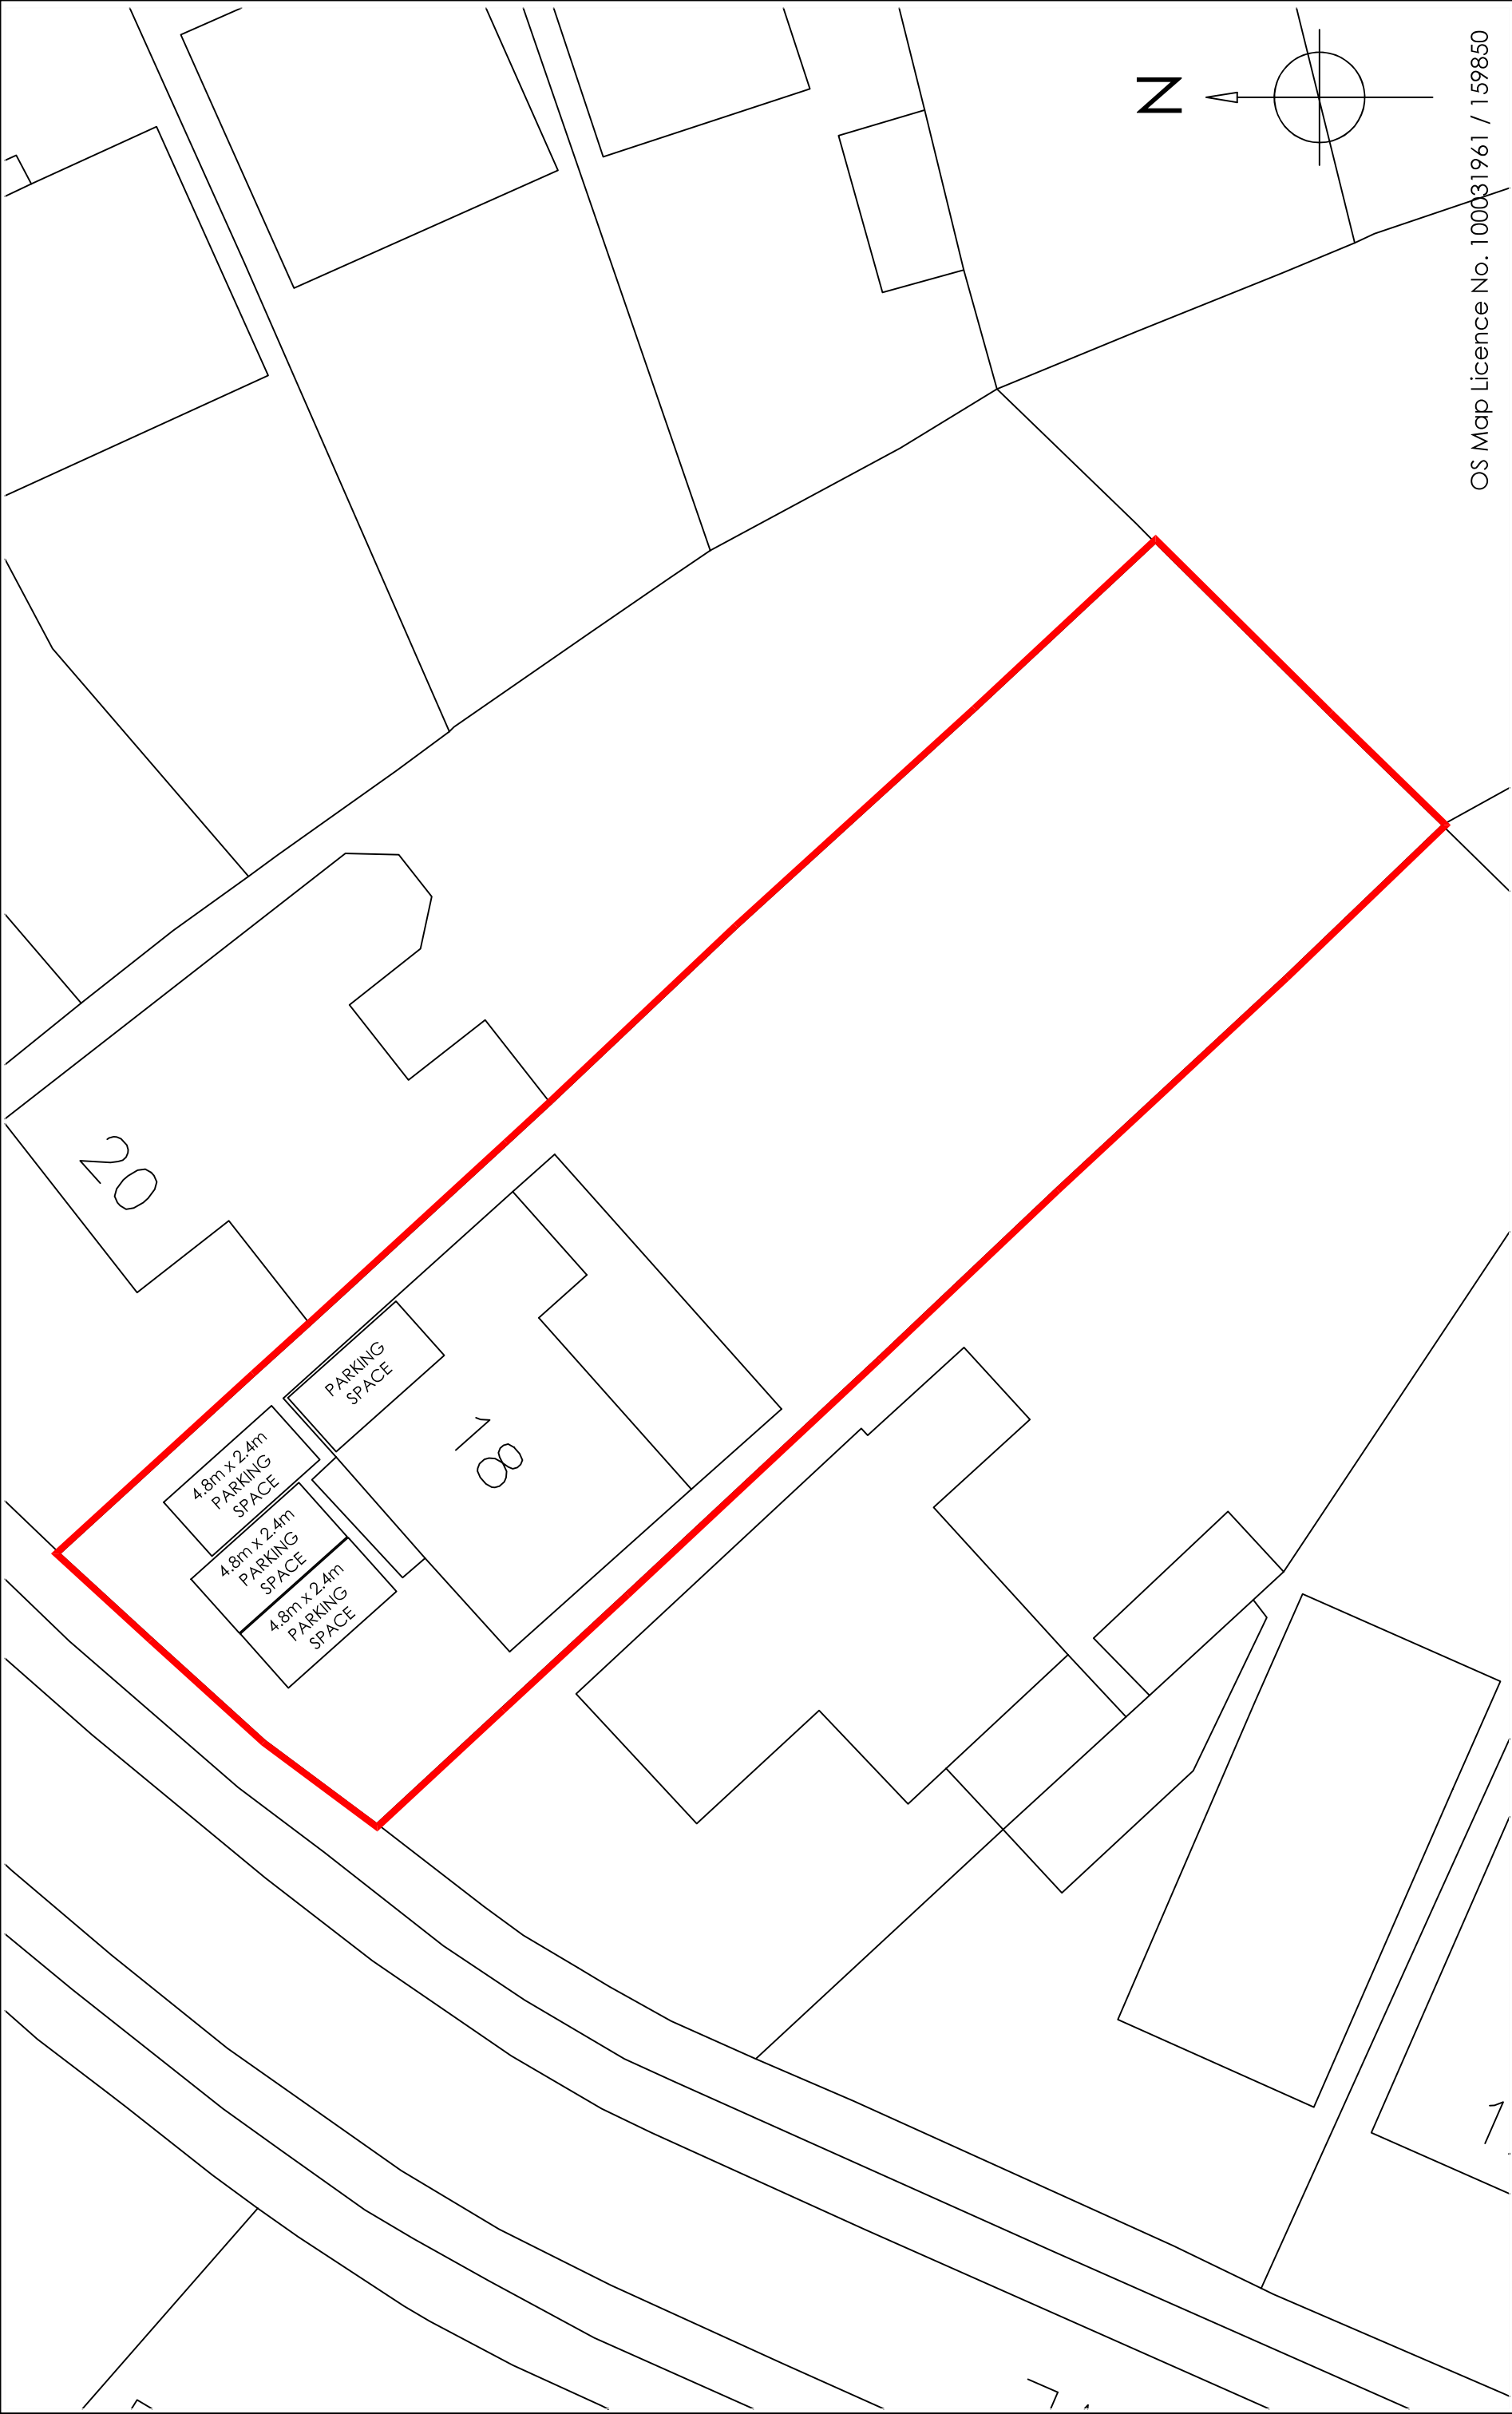

OS Map Licence No. 100031961 / 159850



CAD - ARCHITECTURE - DESIGN

6 Shillinglee Waterlooville
Hampshire PO7 5RW
Tel 023 9225 8315
www.gbsimages.co.uk

Copyright is reserved by GBS Designs and is issued on the condition that it is not copied or disclosed by or to any unauthorised persons without prior consent in writing from GBS Designs.

All dimensions to be checked on site

All structural elements to be specified by a suitably qualified structural engineer.

REV	DESCRIPTION	DRAWN	DATE
-	Initial design	GBS	28.03.22
A	Proposed ground floor extension scheme finalized	GBS	24.05.22
B	Two storey scheme	GBS	04.07.22
C	External finishes finalized	GBS	13.07.22

Drawing Ref
18 OAKHURST 12

Scale at A1
N/A

Date
28 MARCH 22

Drawn by
GBS

Scale at A3
1:200

10
5
0

Drawing Title
18 Oakhurst Drive
Waterlooville
Hampshire
PO7 7PN