
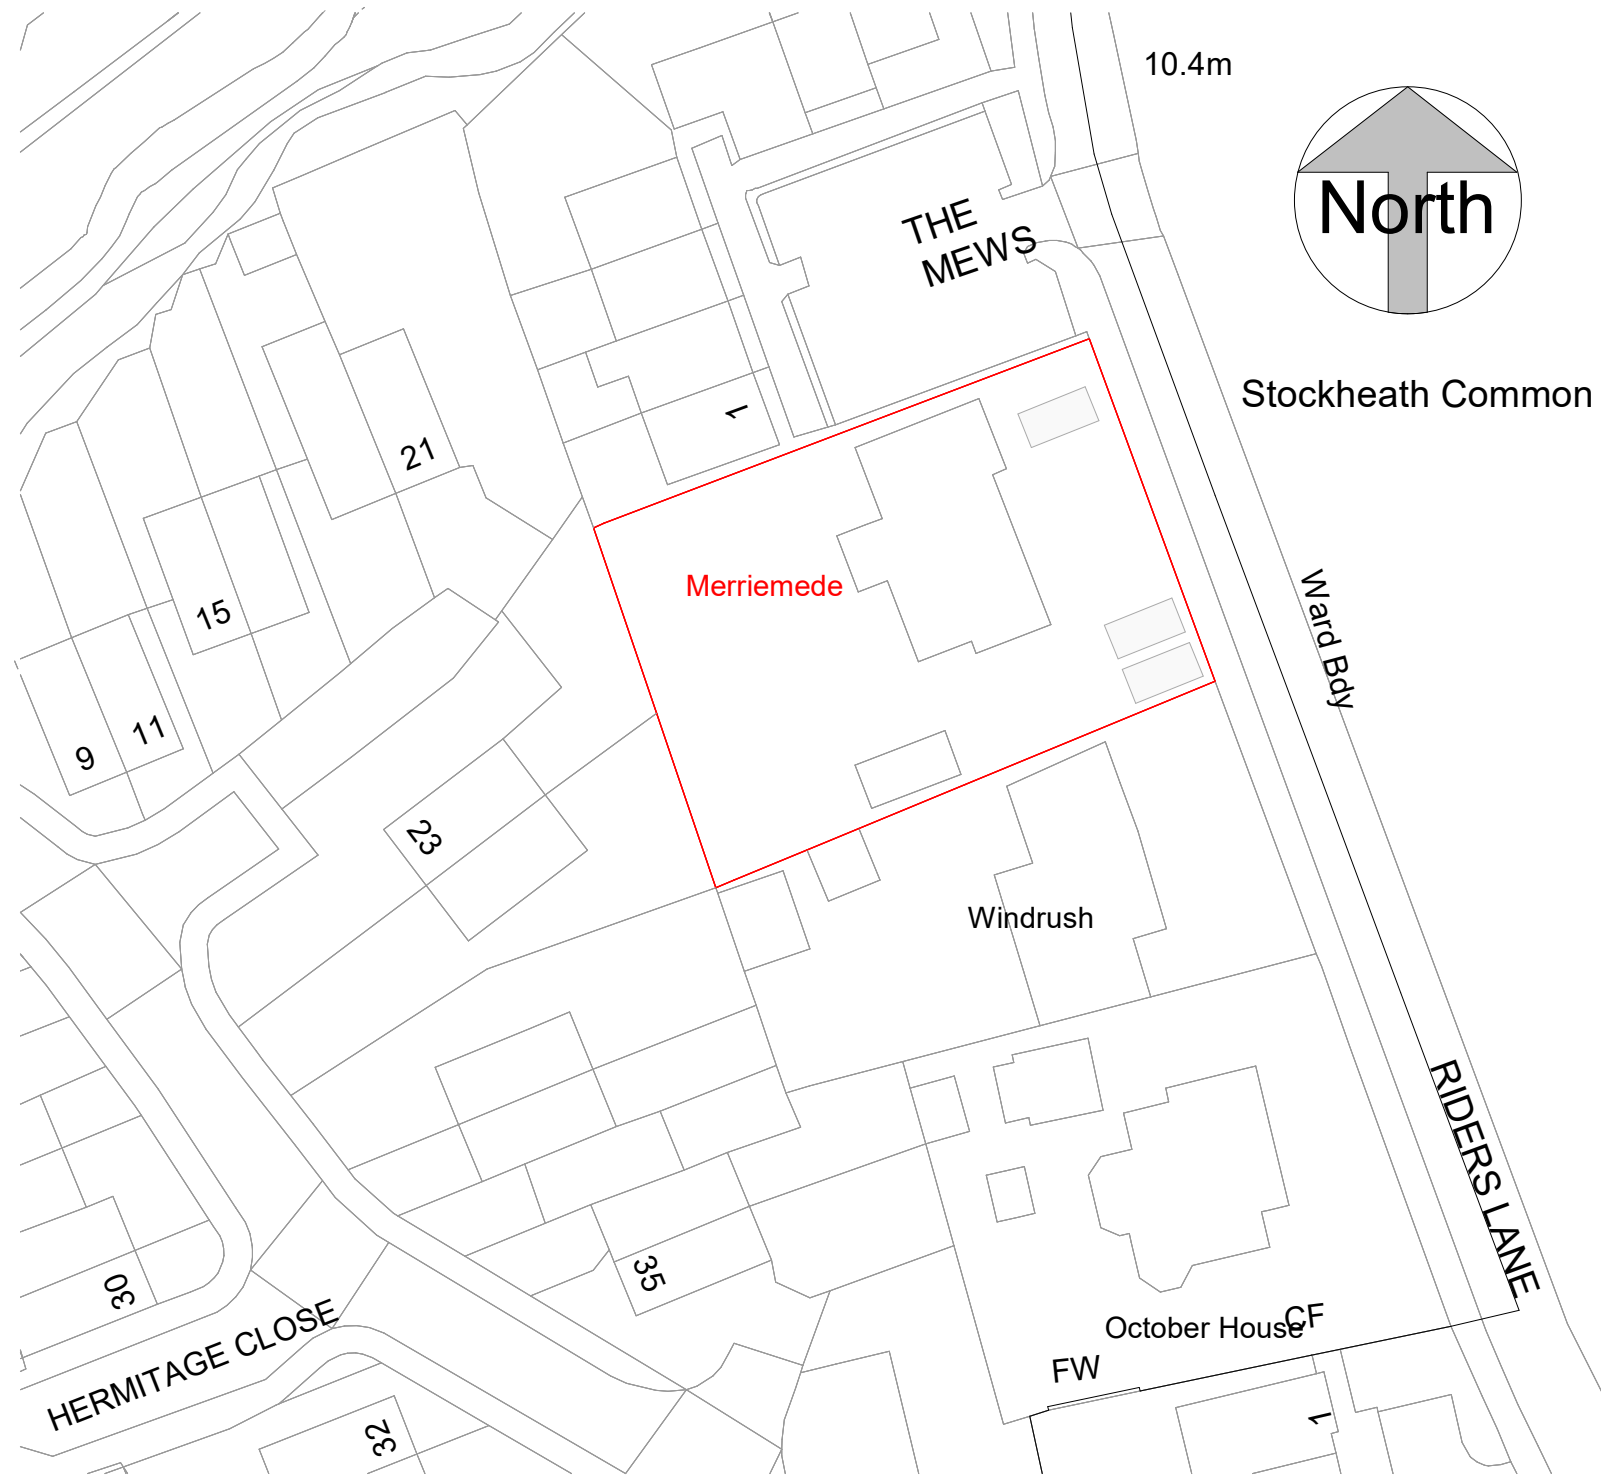


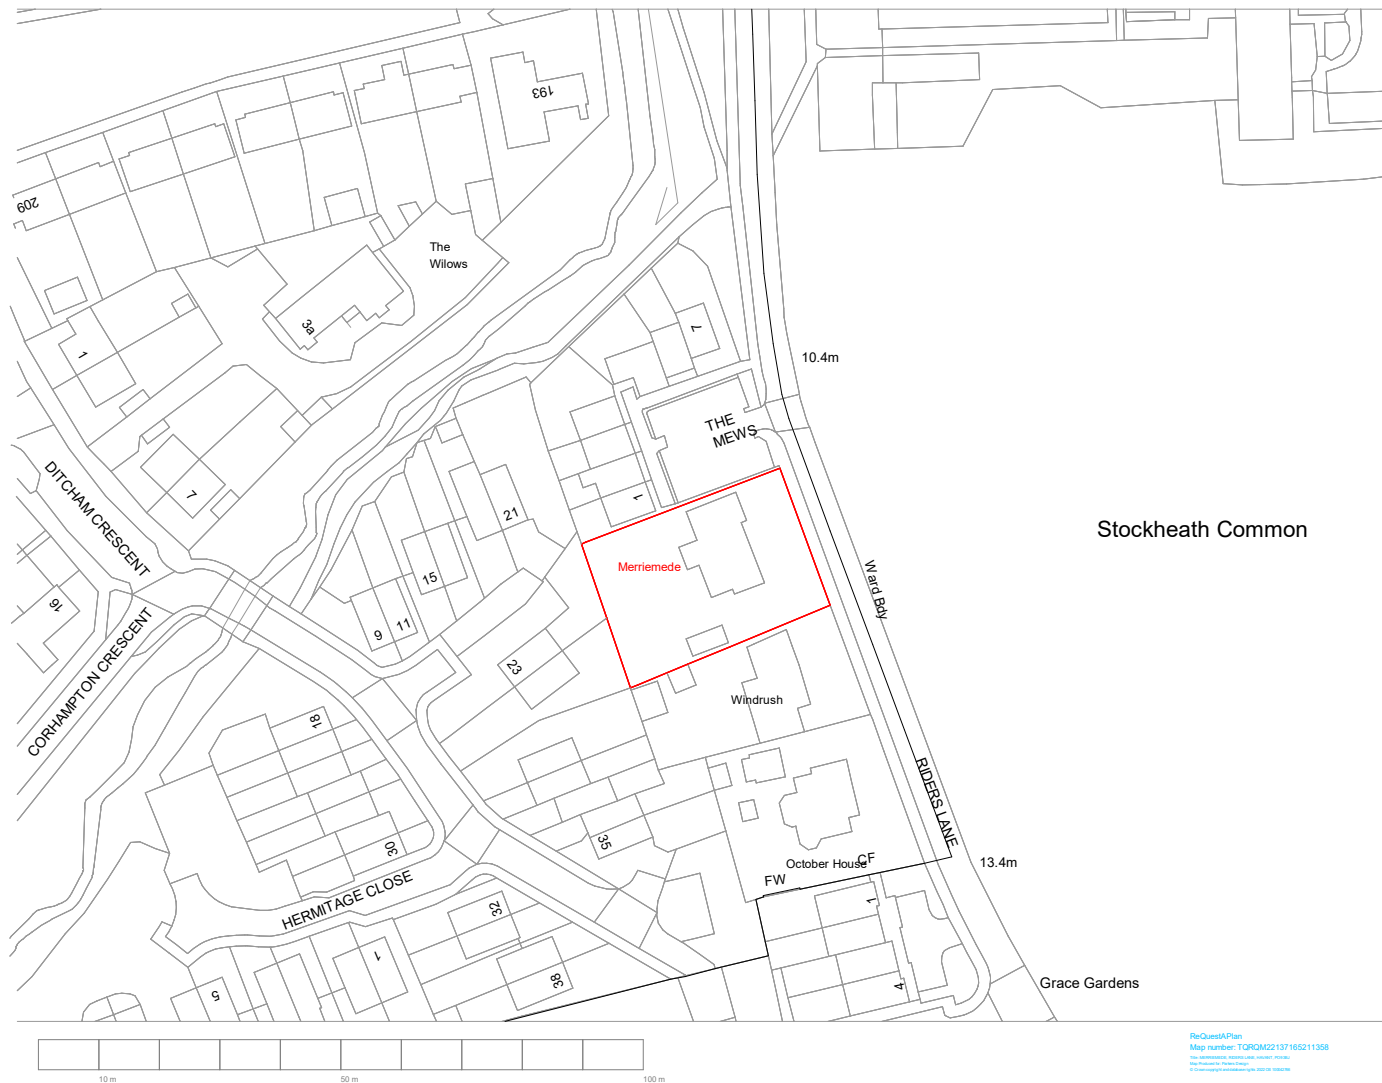

Location Plan

1:1250

Block Plan

1:500

ReQuestAPlan  
Map number: TQRQM22137165211358  
Title: MERRIEMED, RIDERS LANE, HAVANT, PO9 3BJ  
Map Produced for: Parkers Design  
© Crown copyright and database rights 2022 OS 100042766




|       |  |    |
|-------|--|----|
| 1:500 |  | 50 |
| 1:200 |  | 20 |
| 1:100 |  | 10 |
| 1:50  |  | 5  |

All measurement to be checked on site prior to any comment


Parkers Design Limited - The Studio @ 90, PO9 2PR

www.pexd.co.uk - info@parkersdesign.com - 07776 008822

|         |                                  |            |  |            |                |  |              |  |
|---------|----------------------------------|------------|--|------------|----------------|--|--------------|--|
| PROJECT | Merriemed Riders Lane<br>PO9 3BJ |            |  |            | CLIENT         |  | Devine       |  |
|         | SHEET                            | Date       |  | Issue Date | Scale (@ A3)   |  | As indicated |  |
|         |                                  | Drawn by   |  | SW         | DRAWING NUMBER |  | REV          |  |
|         |                                  | Checked by |  | SR         | P 0            |  |              |  |

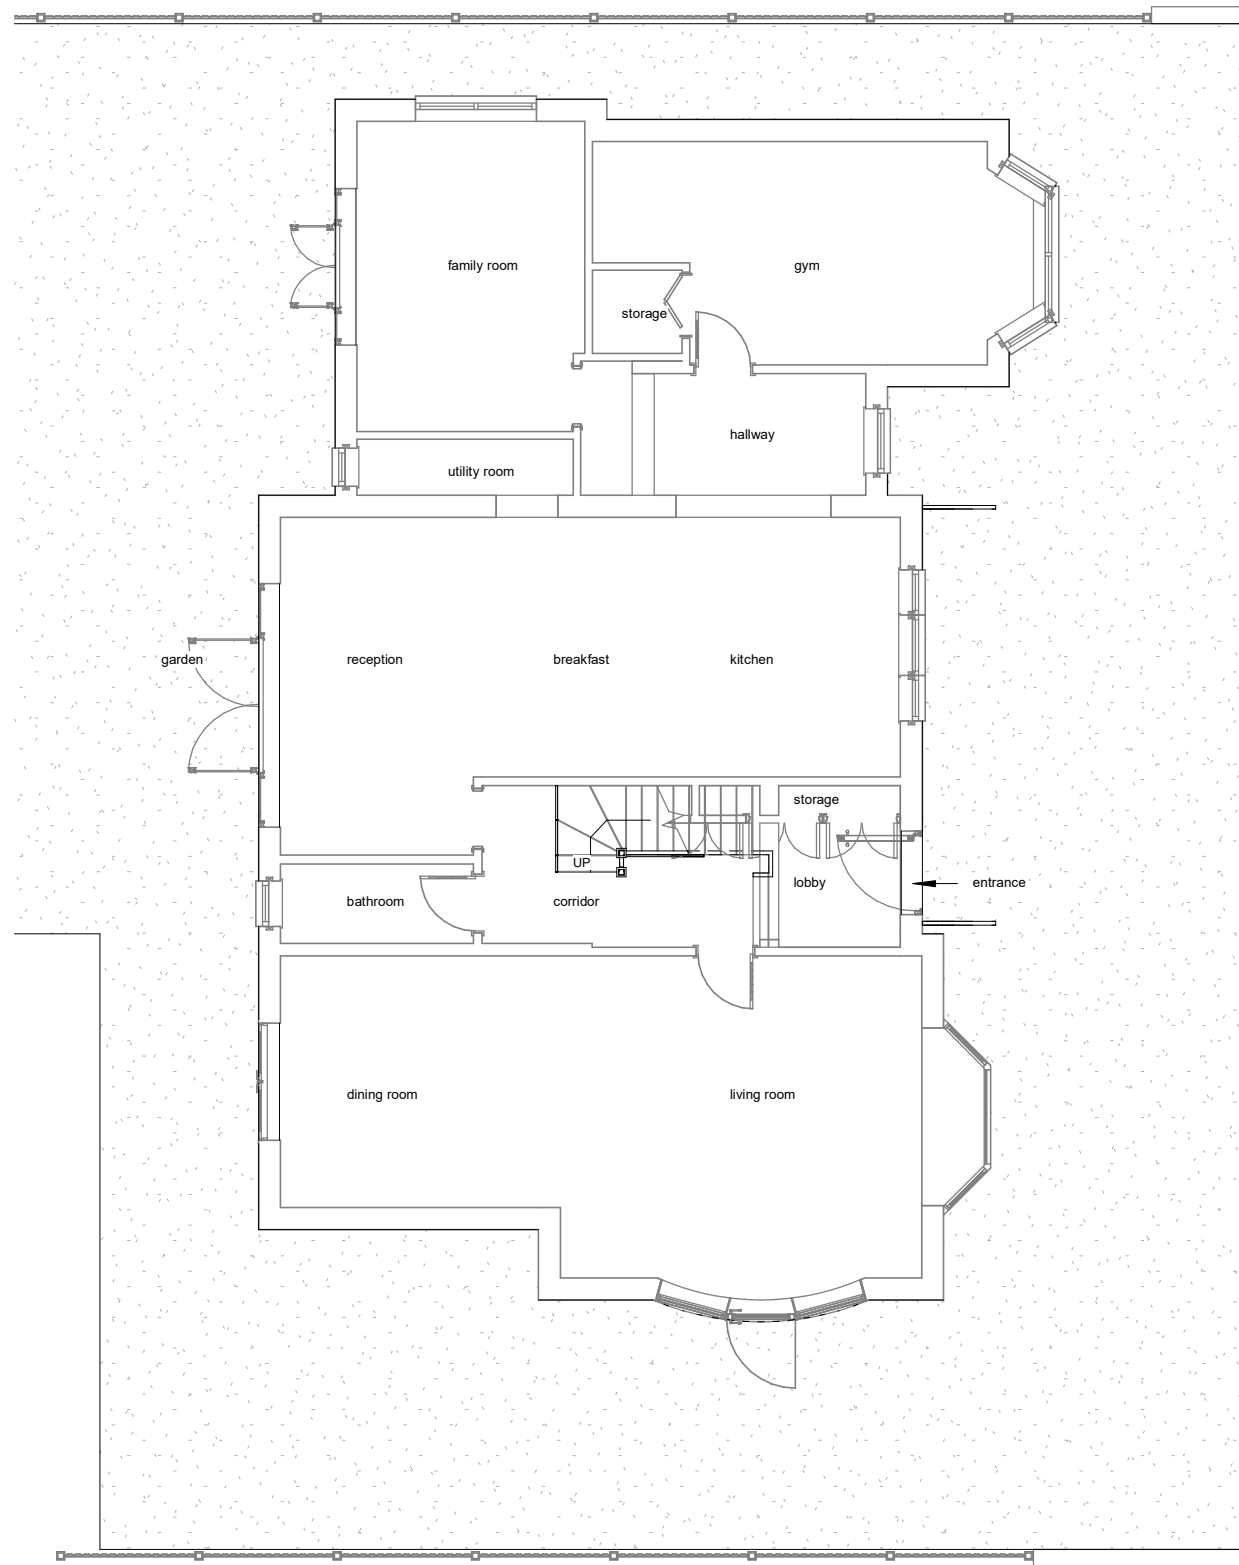

Existing Ground Floor

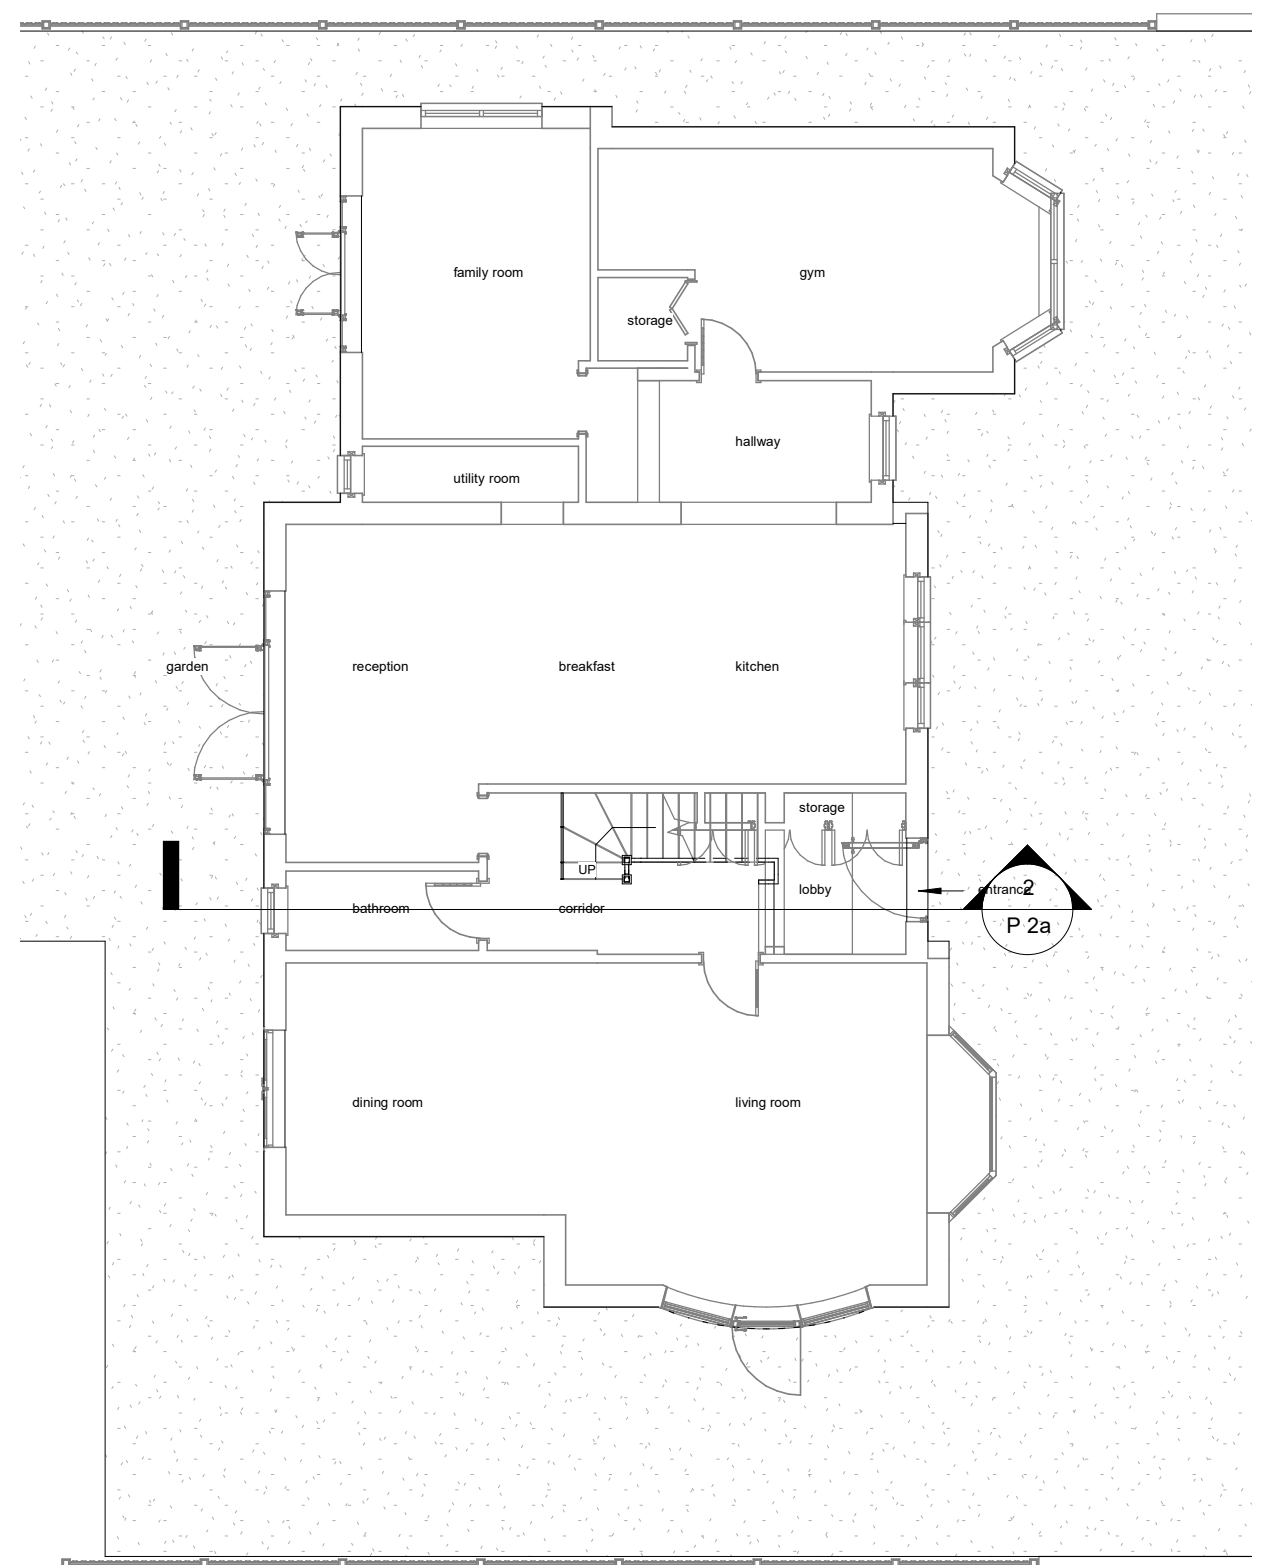

Proposed Ground Floor




|       |  |    |
|-------|--|----|
| 1:500 |  | 50 |
| 1:200 |  | 20 |
| 1:100 |  | 10 |
| 1:50  |  | 5  |

All measurement to be checked on site prior to any commenment


Parkers Design Limited - The Studio @ 90, PO9 2PR

www.pexd.co.uk - info@parkersdesign.com - 07776 008822

|         |                                   |                  |                  |                       |
|---------|-----------------------------------|------------------|------------------|-----------------------|
| PROJECT | Merriemede Riders Lane<br>PO9 3BJ |                  | CLIENT<br>Devine |                       |
|         | SHEET<br>Ground Floor             |                  | Date             | Issue Date            |
|         |                                   |                  | Scale (@ A3)     | 1 : 100               |
|         |                                   |                  | Drawn by<br>SW   | DRAWING NUMBER<br>P 1 |
|         |                                   | Checked by<br>SR | REV              |                       |

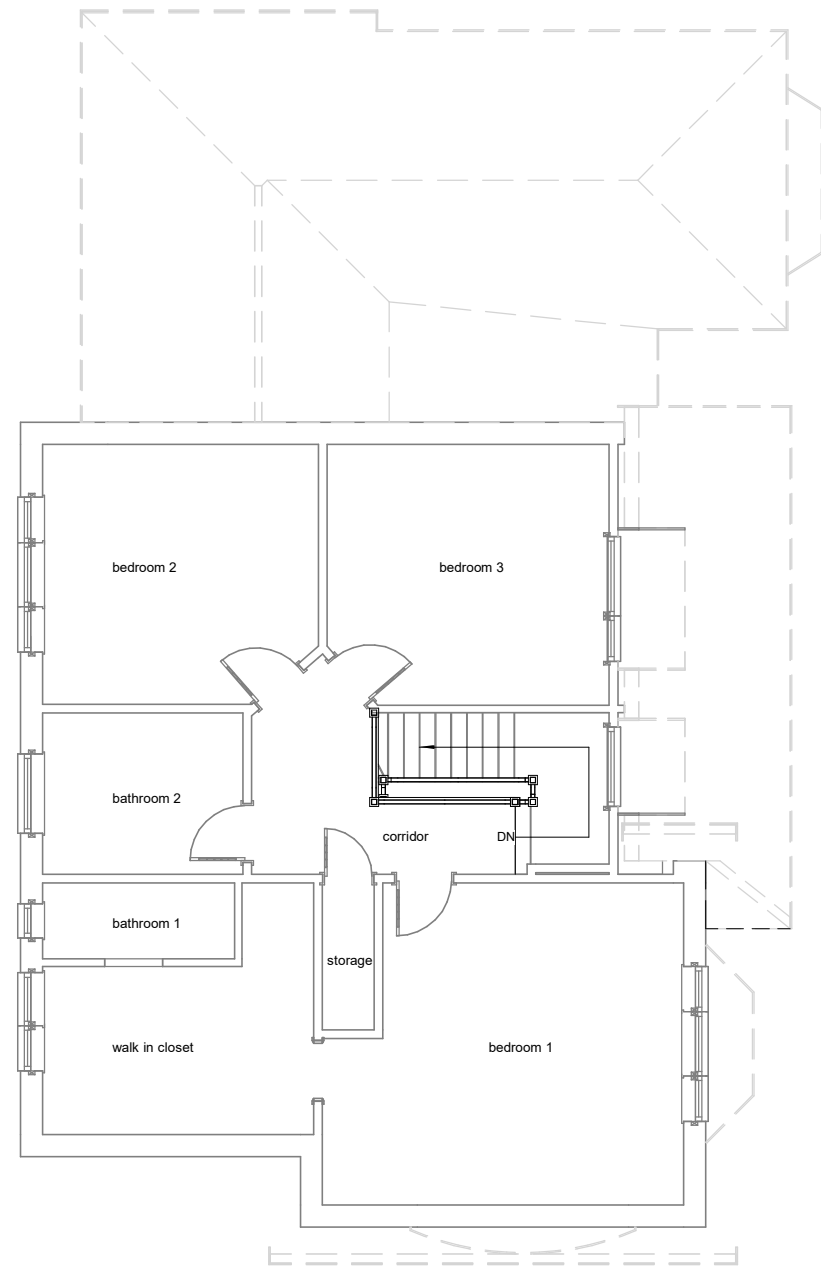

Existing First Floor

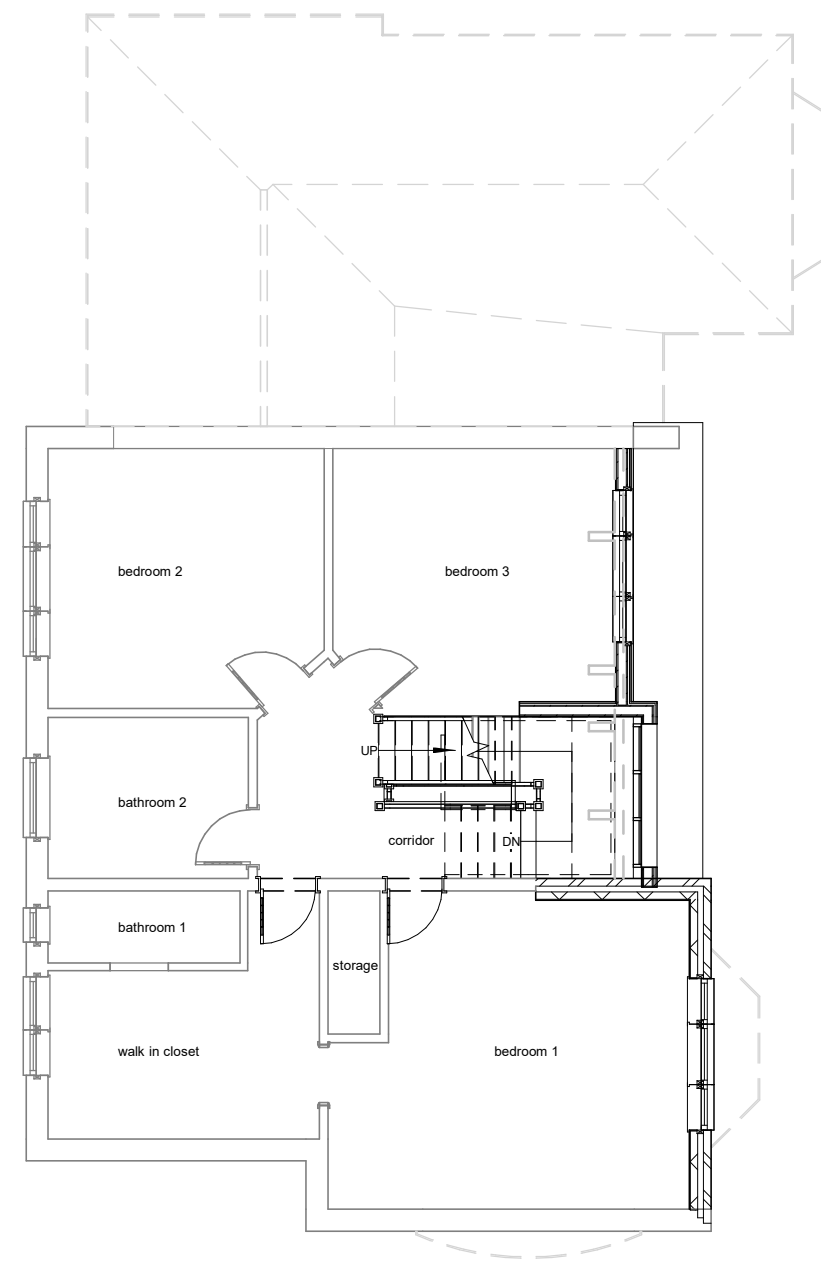

Proposed First Floor






|                                                               |  |  |  |                                                        |  |  |    |
|---------------------------------------------------------------|--|--|--|--------------------------------------------------------|--|--|----|
| 1:500                                                         |  |  |  |                                                        |  |  | 50 |
| 1:200                                                         |  |  |  |                                                        |  |  | 20 |
| 1:100                                                         |  |  |  |                                                        |  |  | 10 |
| 1:50                                                          |  |  |  |                                                        |  |  | 5  |
| All measurement to be checked on site prior to any commenment |  |  |  |                                                        |  |  |    |
| Parkers Design Limited - The Studio @ 90, PO9 2PR             |  |  |  | www.pexd.co.uk - info@parkersdesign.com - 07776 008822 |  |  |    |

|         |                                   |                  |            |                |         |
|---------|-----------------------------------|------------------|------------|----------------|---------|
| PROJECT | Merriemede Riders Lane<br>PO9 3BJ | CLIENT<br>Devine |            |                |         |
|         |                                   | Date             | Issue Date | Scale (@ A3)   | 1 : 100 |
| SHEET   | First Floor                       | Drawn by         | SW         | DRAWING NUMBER | REV     |
|         |                                   | Checked by       | SR         | P 2            |         |

Loft

1 : 50

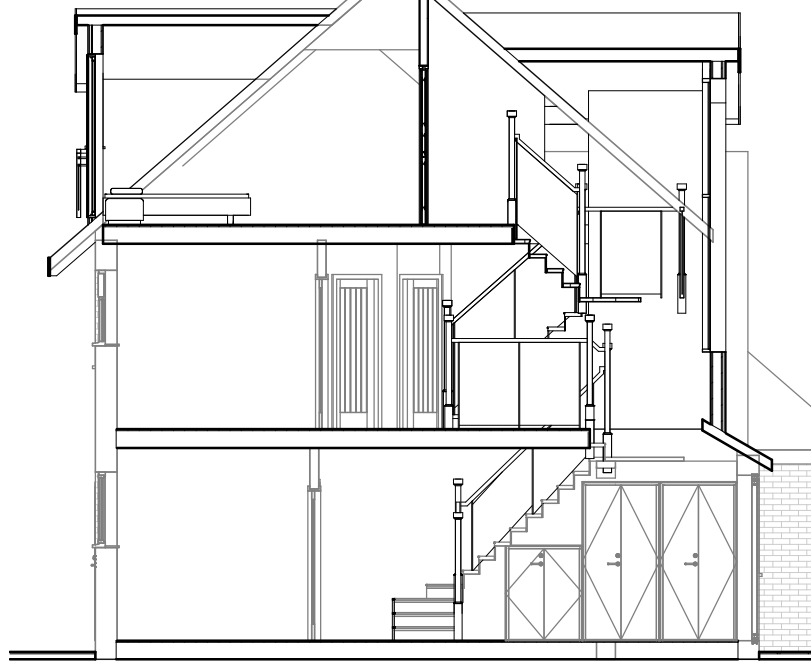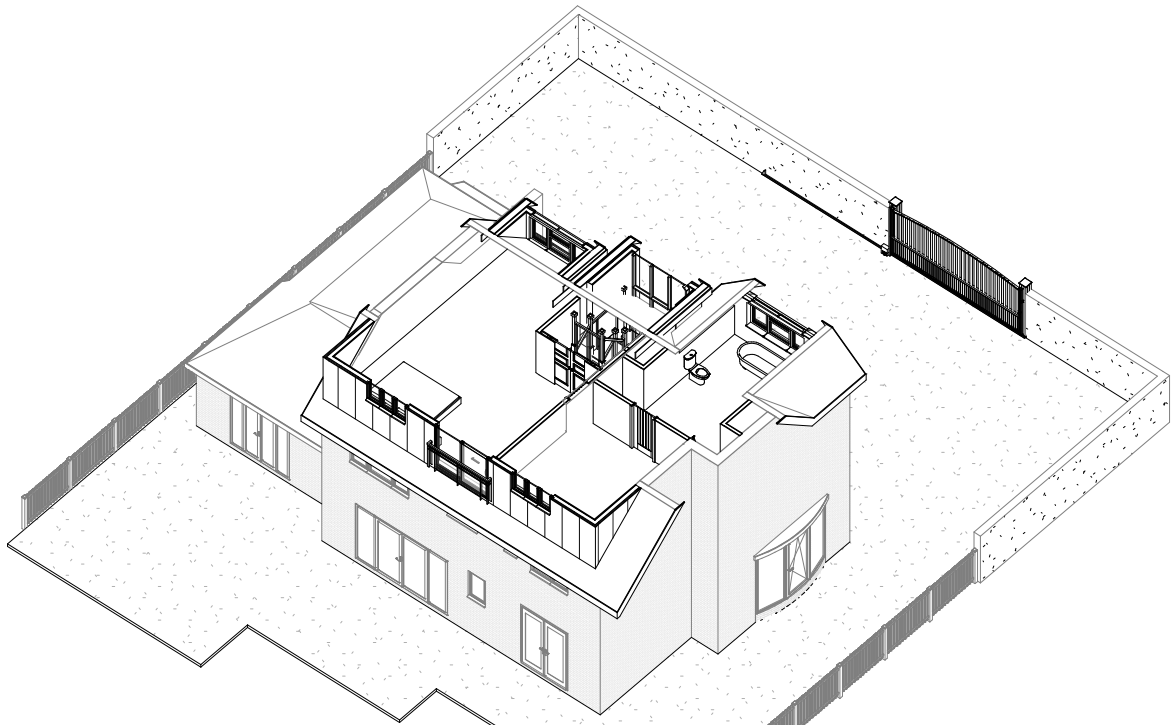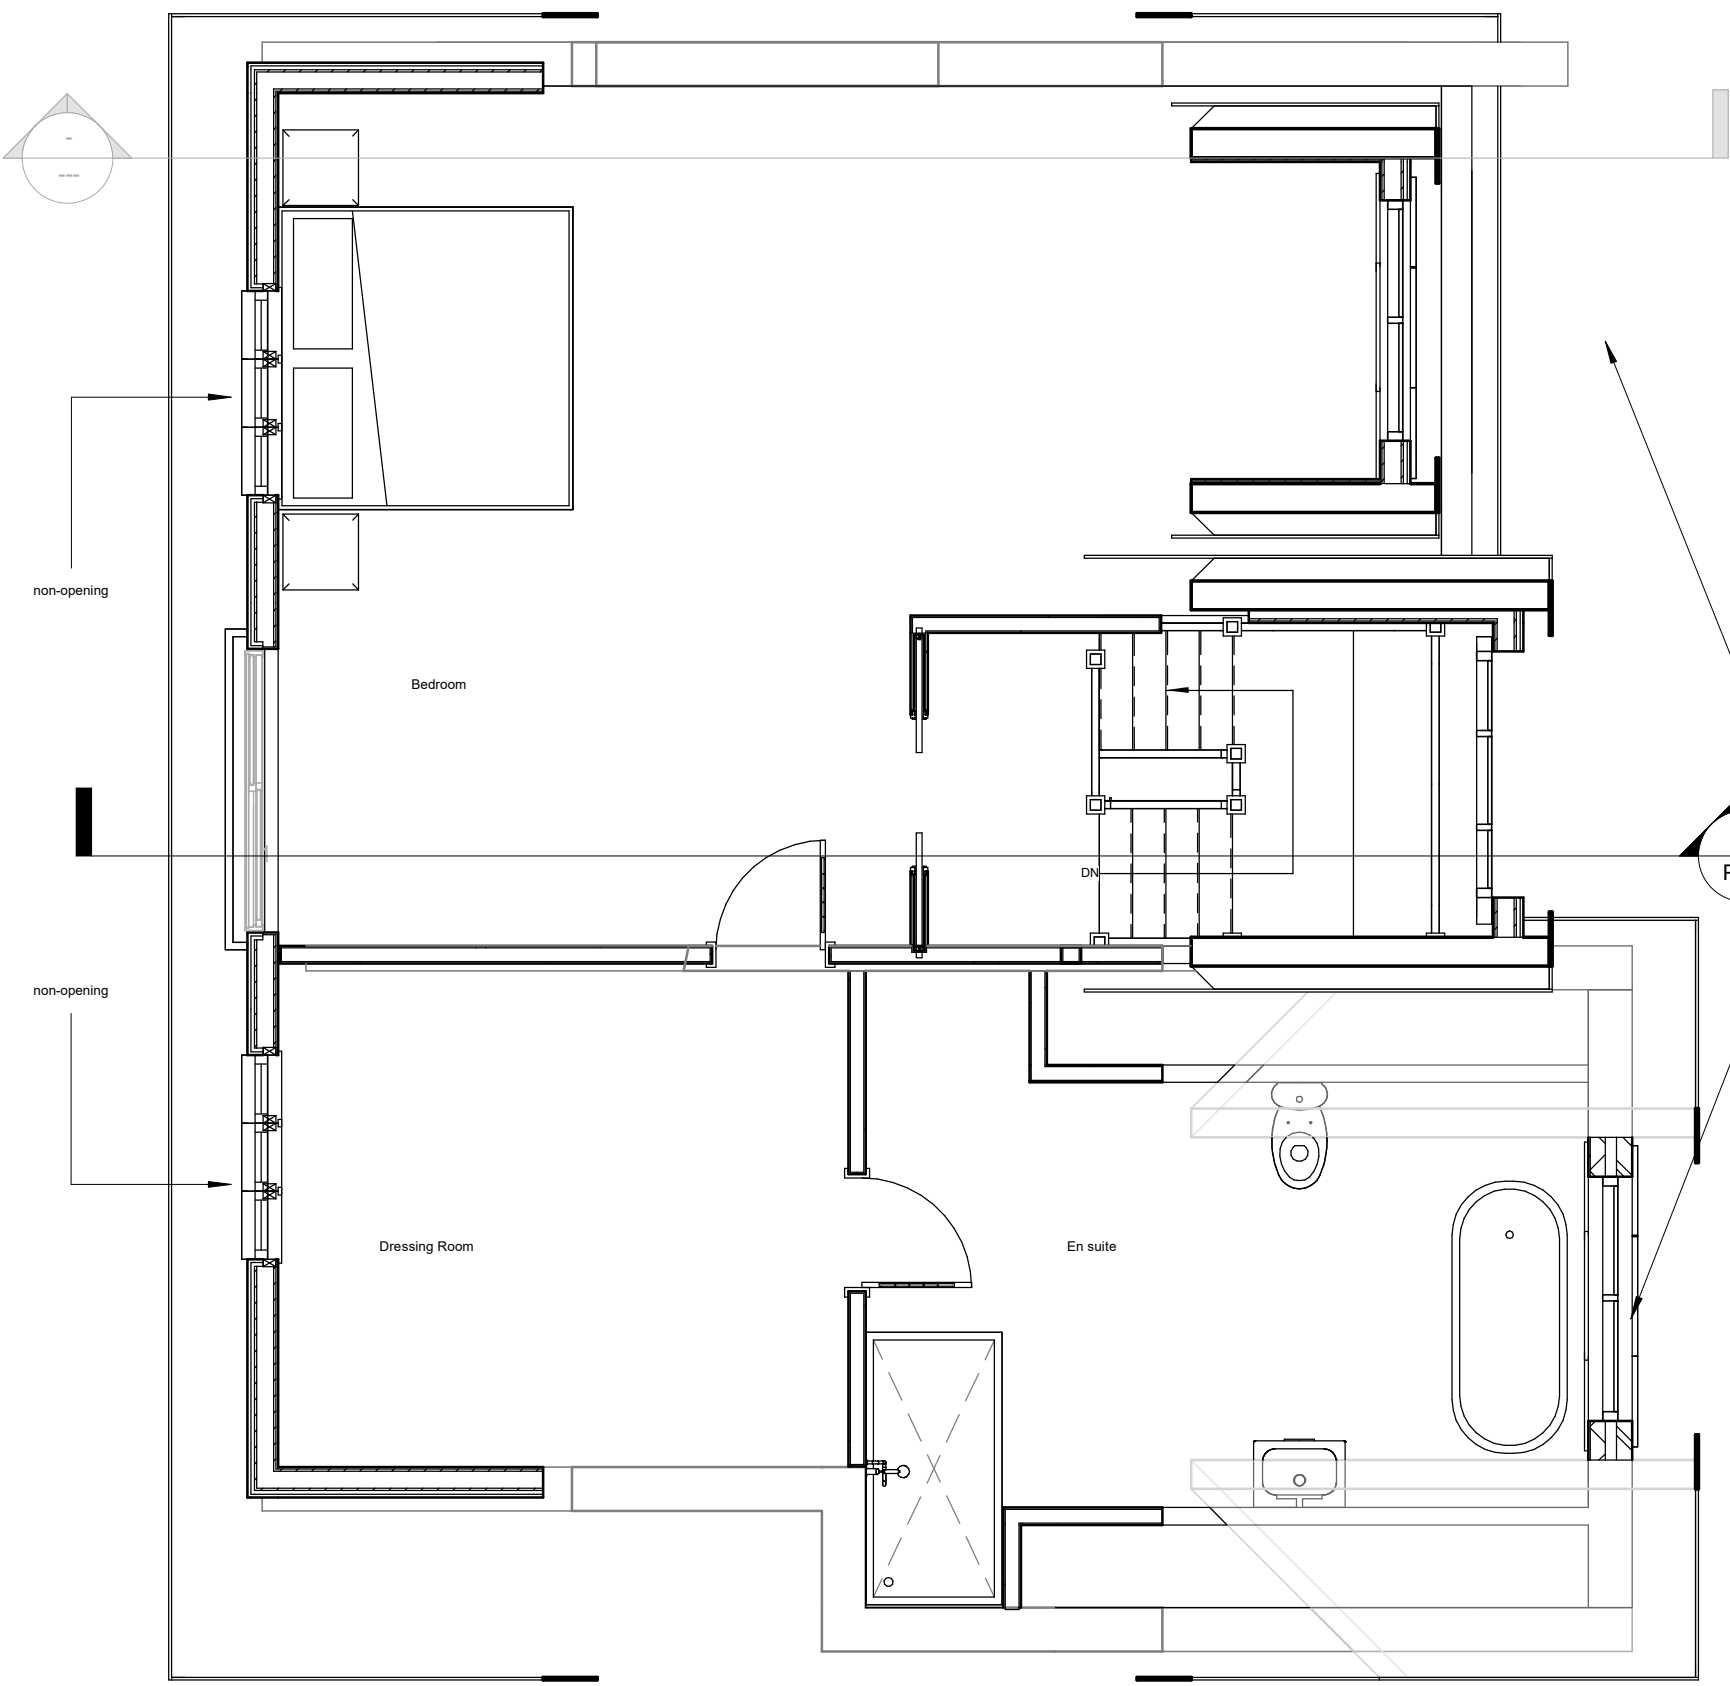

Section 1

1 : 100



|       |  |  |  |  |  |    |
|-------|--|--|--|--|--|----|
| 1:500 |  |  |  |  |  | 50 |
| 1:200 |  |  |  |  |  | 20 |
| 1:100 |  |  |  |  |  | 10 |
| 1:50  |  |  |  |  |  | 5  |

All measurement to be checked on site prior to any commenment

|                                                   |                                                        |
|---------------------------------------------------|--------------------------------------------------------|
| Parkers Design Limited - The Studio @ 90, PO9 2PR | www.pexd.co.uk - info@parkersdesign.com - 07776 008822 |
|---------------------------------------------------|--------------------------------------------------------|

|         |                                   |  |                  |                        |                              |
|---------|-----------------------------------|--|------------------|------------------------|------------------------------|
| PROJECT | Merriemede Riders Lane<br>PO9 3BJ |  |                  | CLIENT<br>Devine       |                              |
|         | SHEET<br>Loft                     |  | Date             | Issue Date             | Scale (@ A3)<br>As indicated |
|         |                                   |  | Drawn by<br>SW   | DRAWING NUMBER<br>P 2a | REV                          |
|         |                                   |  | Checked by<br>SR |                        |                              |



Existing Elevation-Front



Proposed Elevation-Front



Existing Elevation-Rear



Proposed Elevation-Rear




|       |  |    |
|-------|--|----|
| 1:500 |  | 50 |
| 1:200 |  | 20 |
| 1:100 |  | 10 |
| 1:50  |  | 5  |

All measurement to be checked on site prior to any commenent


Parkers Design Limited - The Studio @ 90, PO9 2PR

www.pexd.co.uk - info@parkersdesign.com - 07776 008822


|         |                                   |                  |                       |                         |
|---------|-----------------------------------|------------------|-----------------------|-------------------------|
| PROJECT | Merriemede Riders Lane<br>PO9 3BJ |                  | CLIENT<br>Devine      |                         |
|         | SHEET<br>Elevations-Front/Rear    |                  | Date<br>Issue Date    | Scale (@ A3)<br>1 : 100 |
|         |                                   | Drawn by<br>SW   | DRAWING NUMBER<br>P 3 | REV                     |
|         |                                   | Checked by<br>SR |                       |                         |

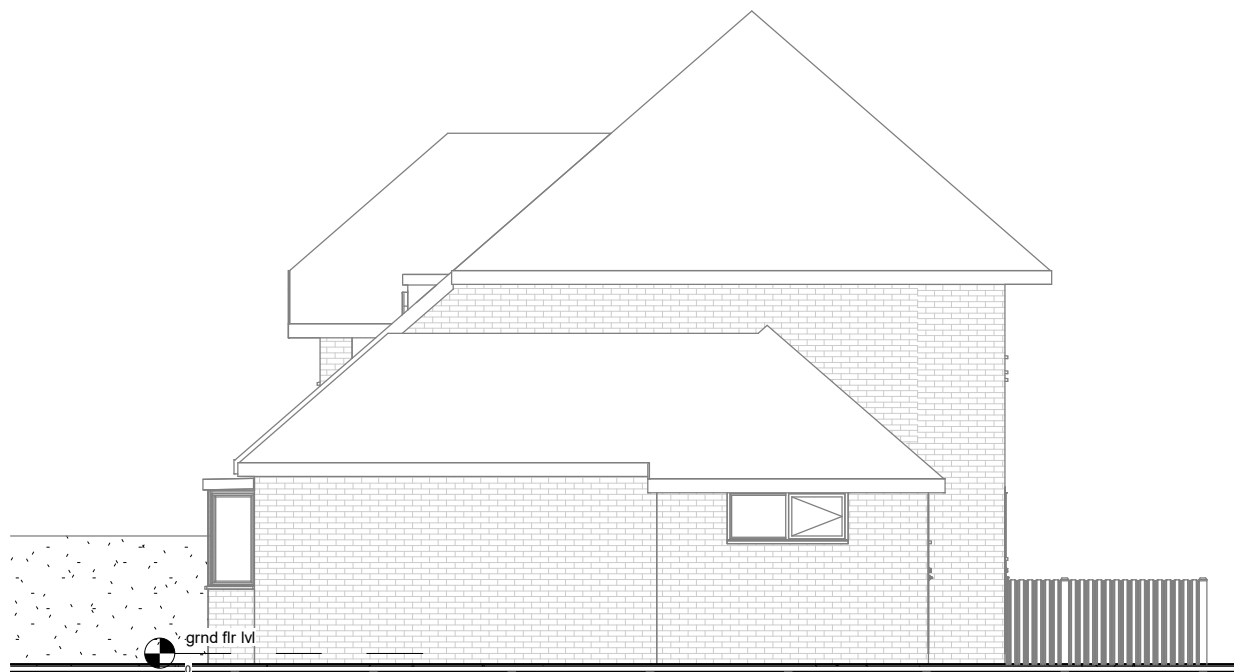


Existing Elevation-Right side

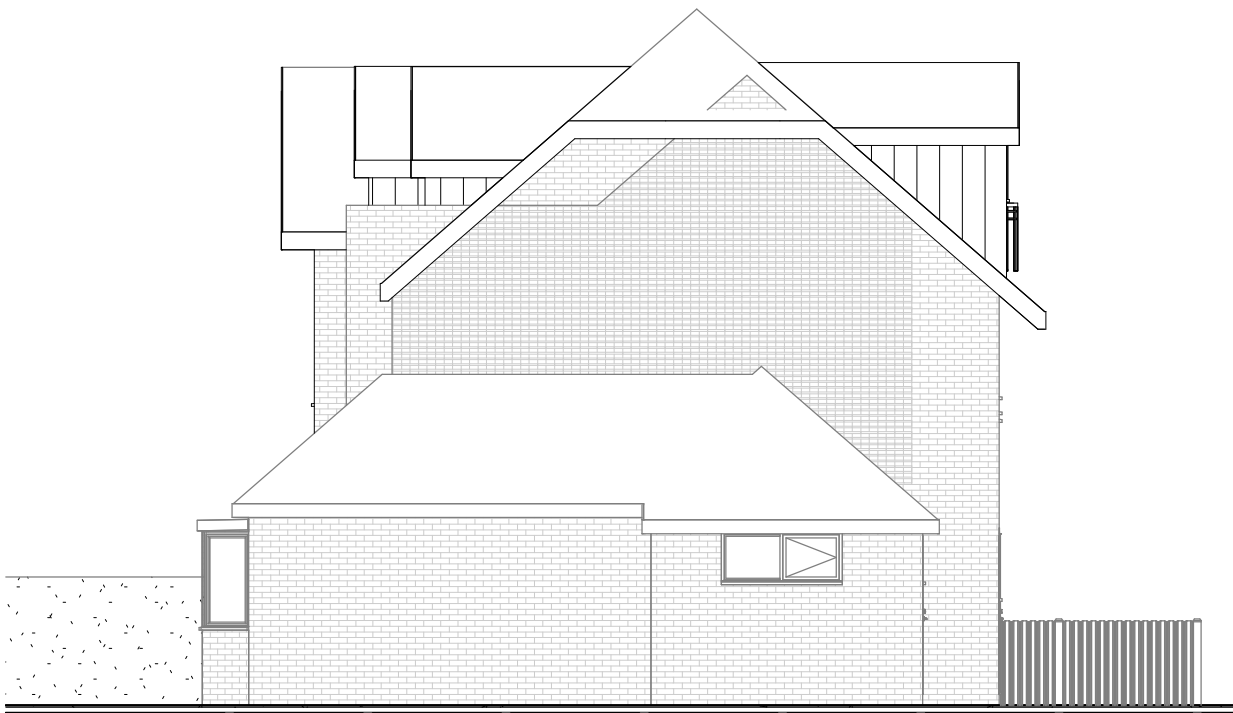

Proposed Elevation-Right side

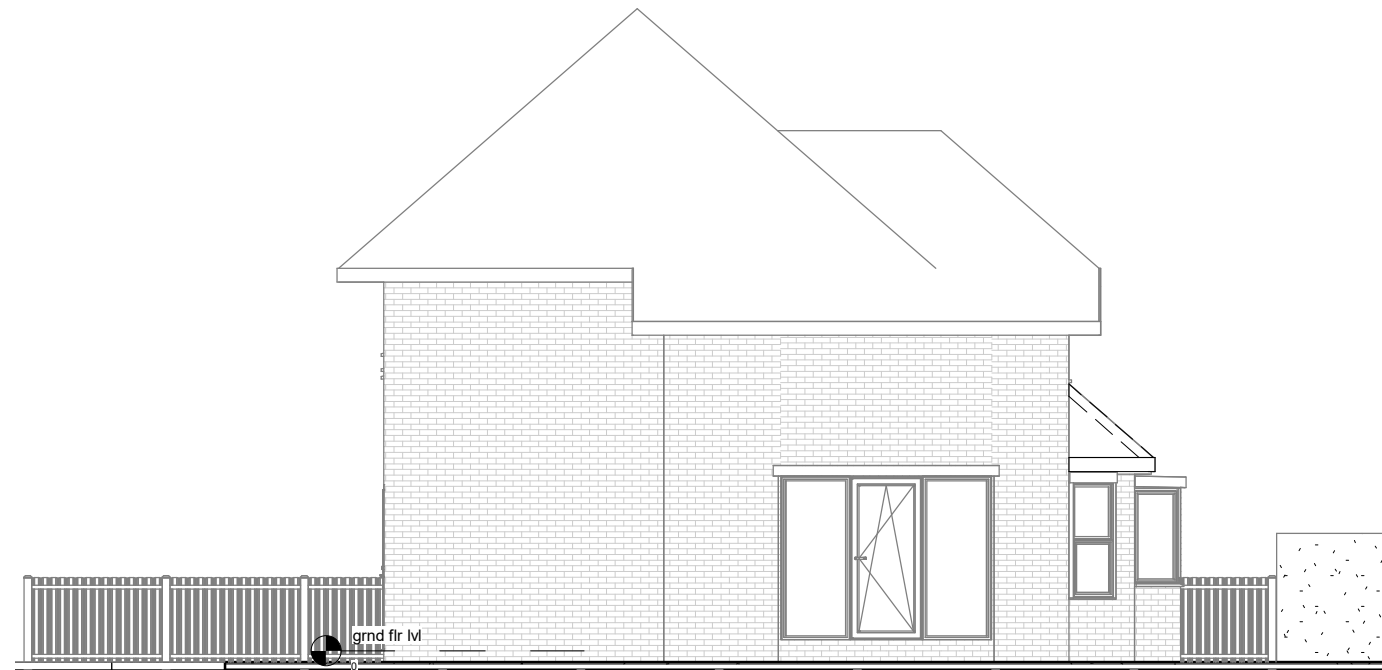

Existing Elevation-Left side

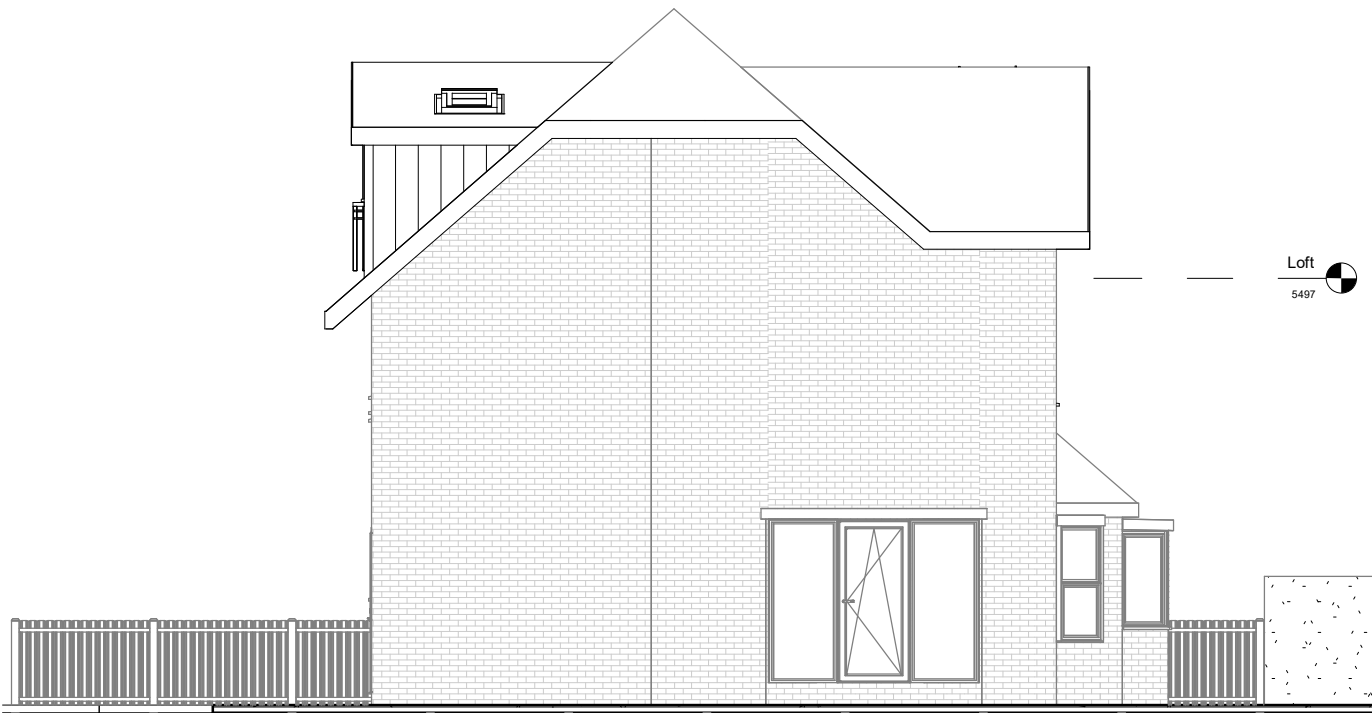

Proposed Elevation-Left side



|       |  |    |
|-------|--|----|
| 1:500 |  | 50 |
| 1:200 |  | 20 |
| 1:100 |  | 10 |
| 1:50  |  | 5  |

All measurement to be checked on site prior to any comment

Parkers Design Limited - The Studio @ 90, PO9 2PR

www.pexd.co.uk - info@parkersdesign.com - 07776 008822

|         |                                   |  |               |                |                      |
|---------|-----------------------------------|--|---------------|----------------|----------------------|
| PROJECT | Merriemede Riders Lane<br>PO9 3BJ |  | CLIENT        | Devine         |                      |
| SHEET   | Elevations-Right/Left side        |  | Date          | Issue Date     | Scale (@ A3) 1 : 100 |
|         |                                   |  | Drawn by SW   | DRAWING NUMBER | REV                  |
|         |                                   |  | Checked by SR | P 4            |                      |




|       |  |    |
|-------|--|----|
| 1:500 |  | 50 |
| 1:200 |  | 20 |
| 1:100 |  | 10 |
| 1:50  |  | 5  |

All measurement to be checked on site prior to any commenment

Parkers Design Limited - The Studio @ 90, PO9 2PR

www.pexd.co.uk - info@parkersdesign.com - 07776 008822

|         |                                   |            |            |                |              |        |  |
|---------|-----------------------------------|------------|------------|----------------|--------------|--------|--|
| PROJECT | Merriemede Riders Lane<br>PO9 3BJ | CLIENT     |            |                |              | Devine |  |
|         |                                   | Date       | Issue Date |                | Scale (@ A3) |        |  |
| SHEET   | 3D 1                              | Drawn by   | SW         | DRAWING NUMBER |              | REV    |  |
|         |                                   | Checked by | SR         | P 5            |              |        |  |

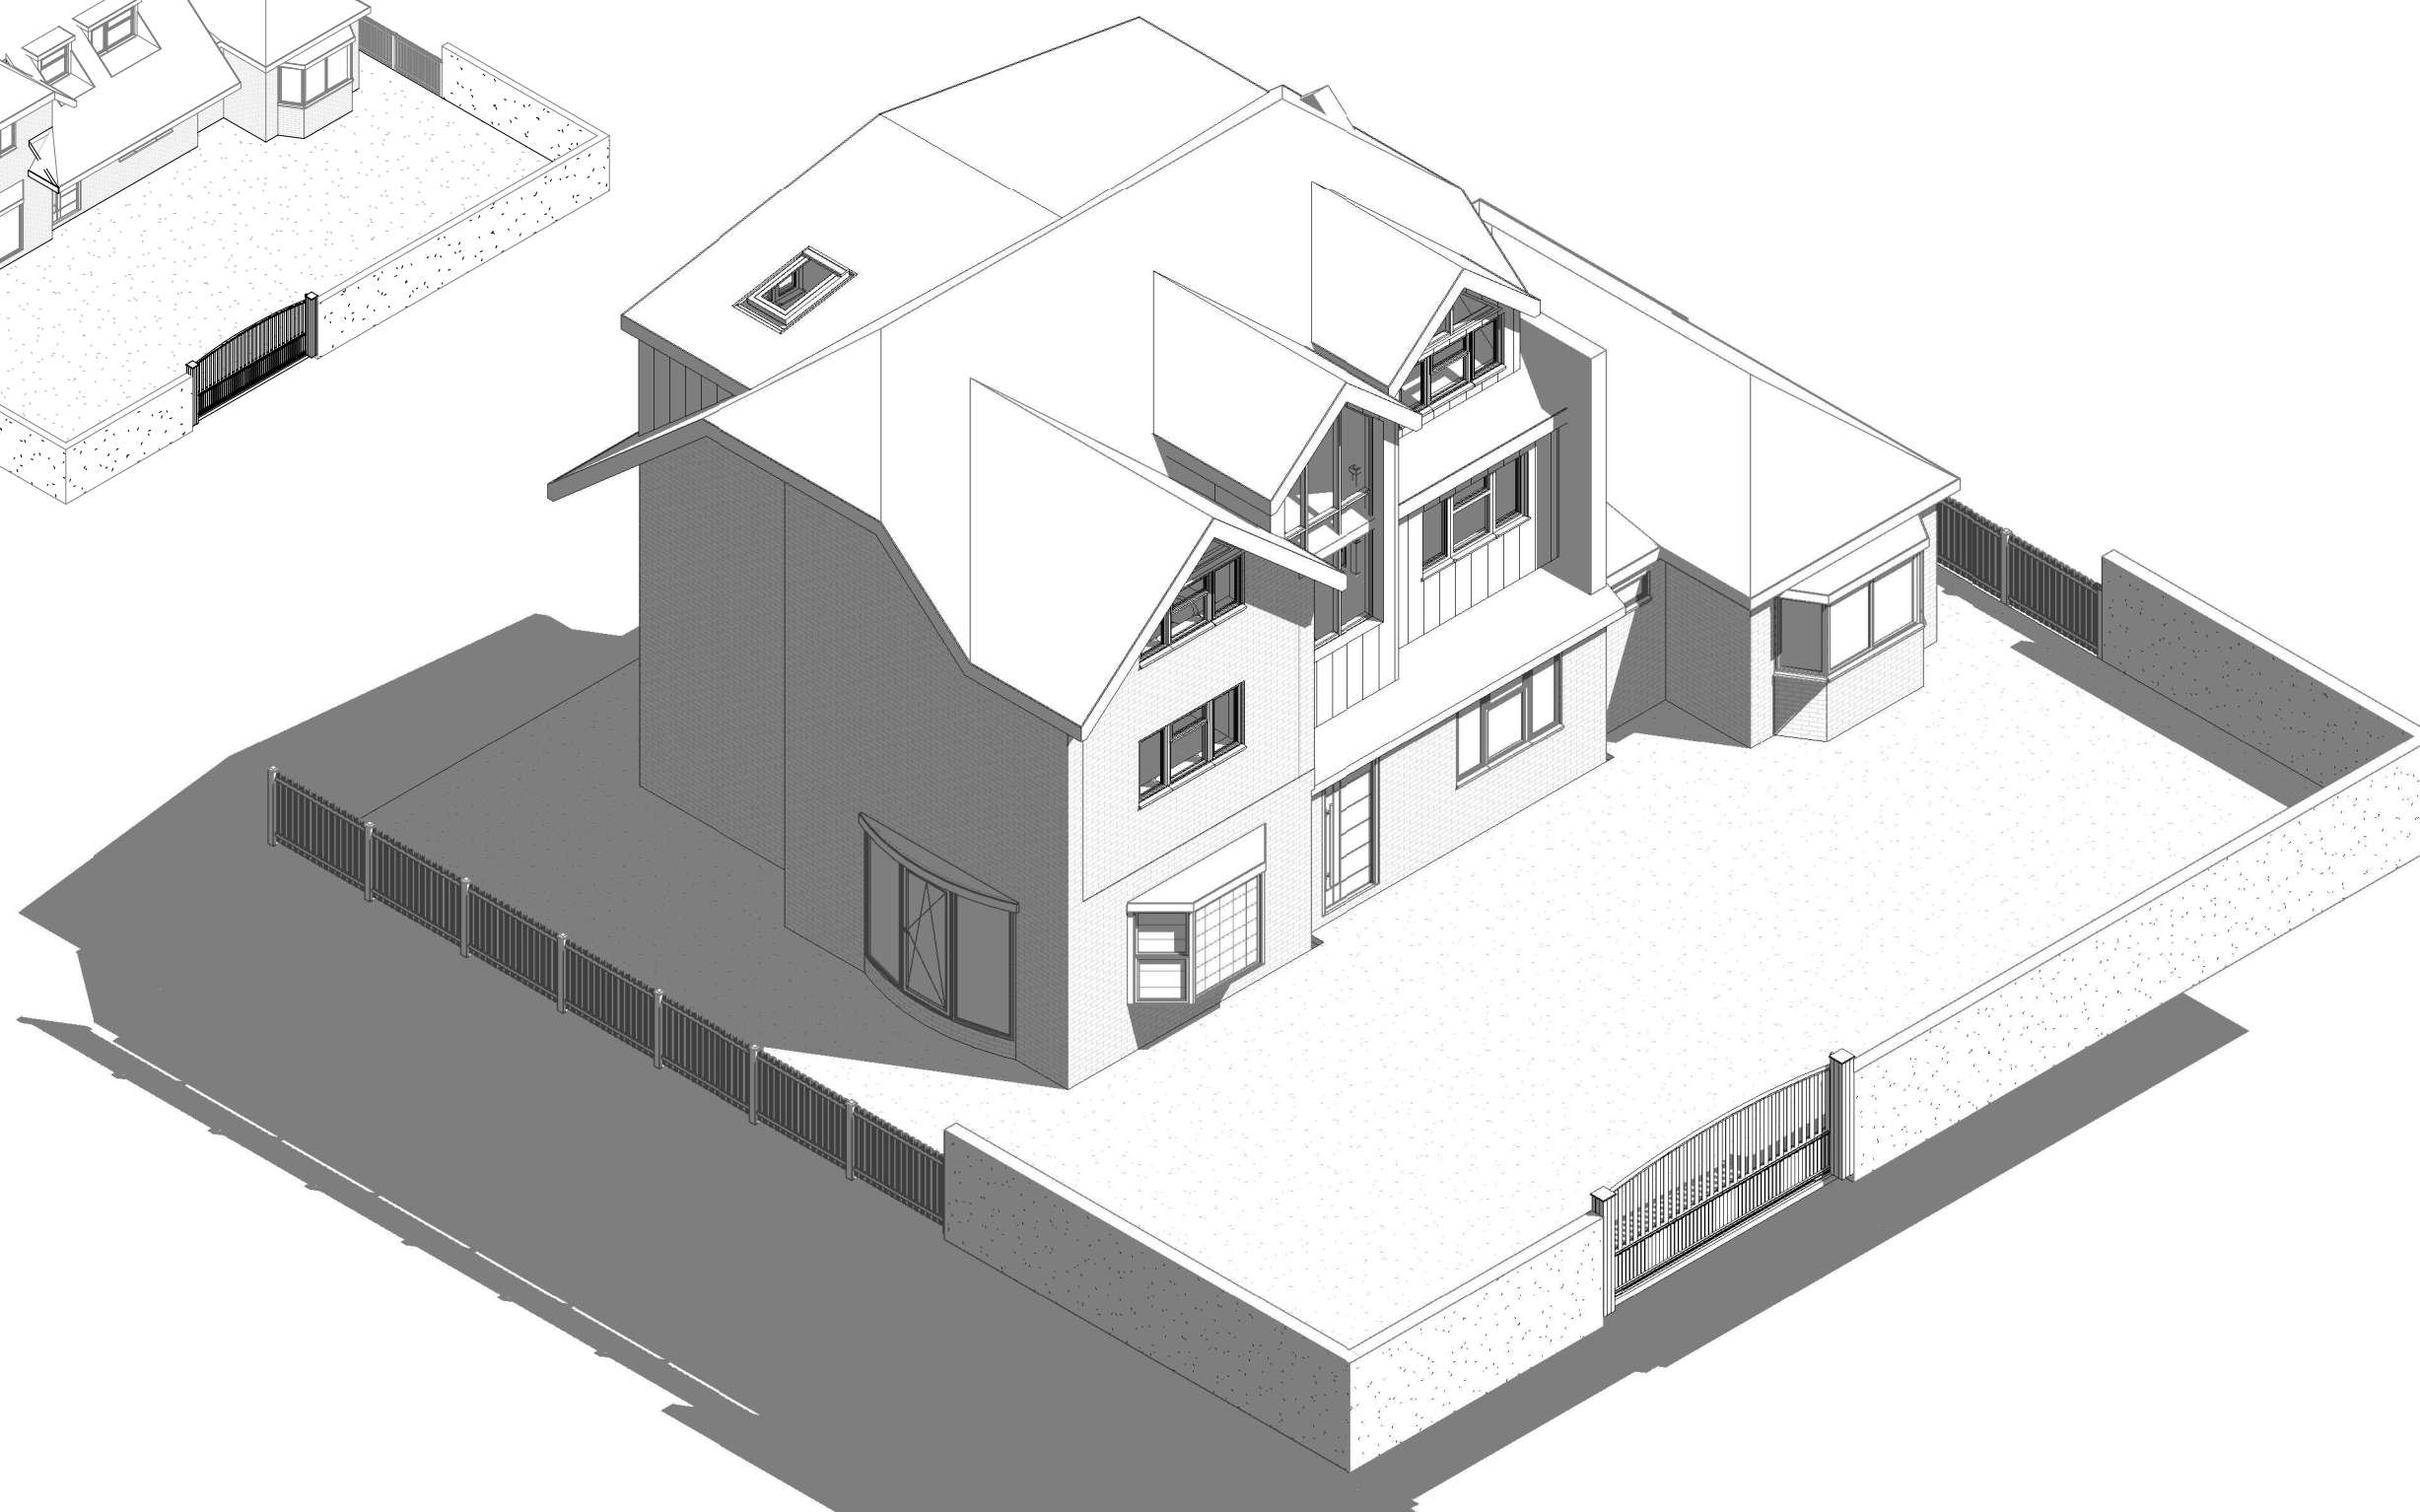

Proposed 3D 2D

All measurement to be checked on site prior to any commenment

Parkers Design Limited - The Studio @ 90, PO9 2PR

www.pexd.co.uk - info@parkersdesign.com - 07776 008822


PROJECT Merriemede Riders Lane  
PO9 3BJ

SHEET

CLIENT **Devine**

|      |            |              |
|------|------------|--------------|
| Date | Issue Date | Scale (@ A3) |
|------|------------|--------------|

|            |    |                |     |
|------------|----|----------------|-----|
| Drawn by   | SW | DRAWING NUMBER | REV |
| Checked by | SR | P 6            |     |

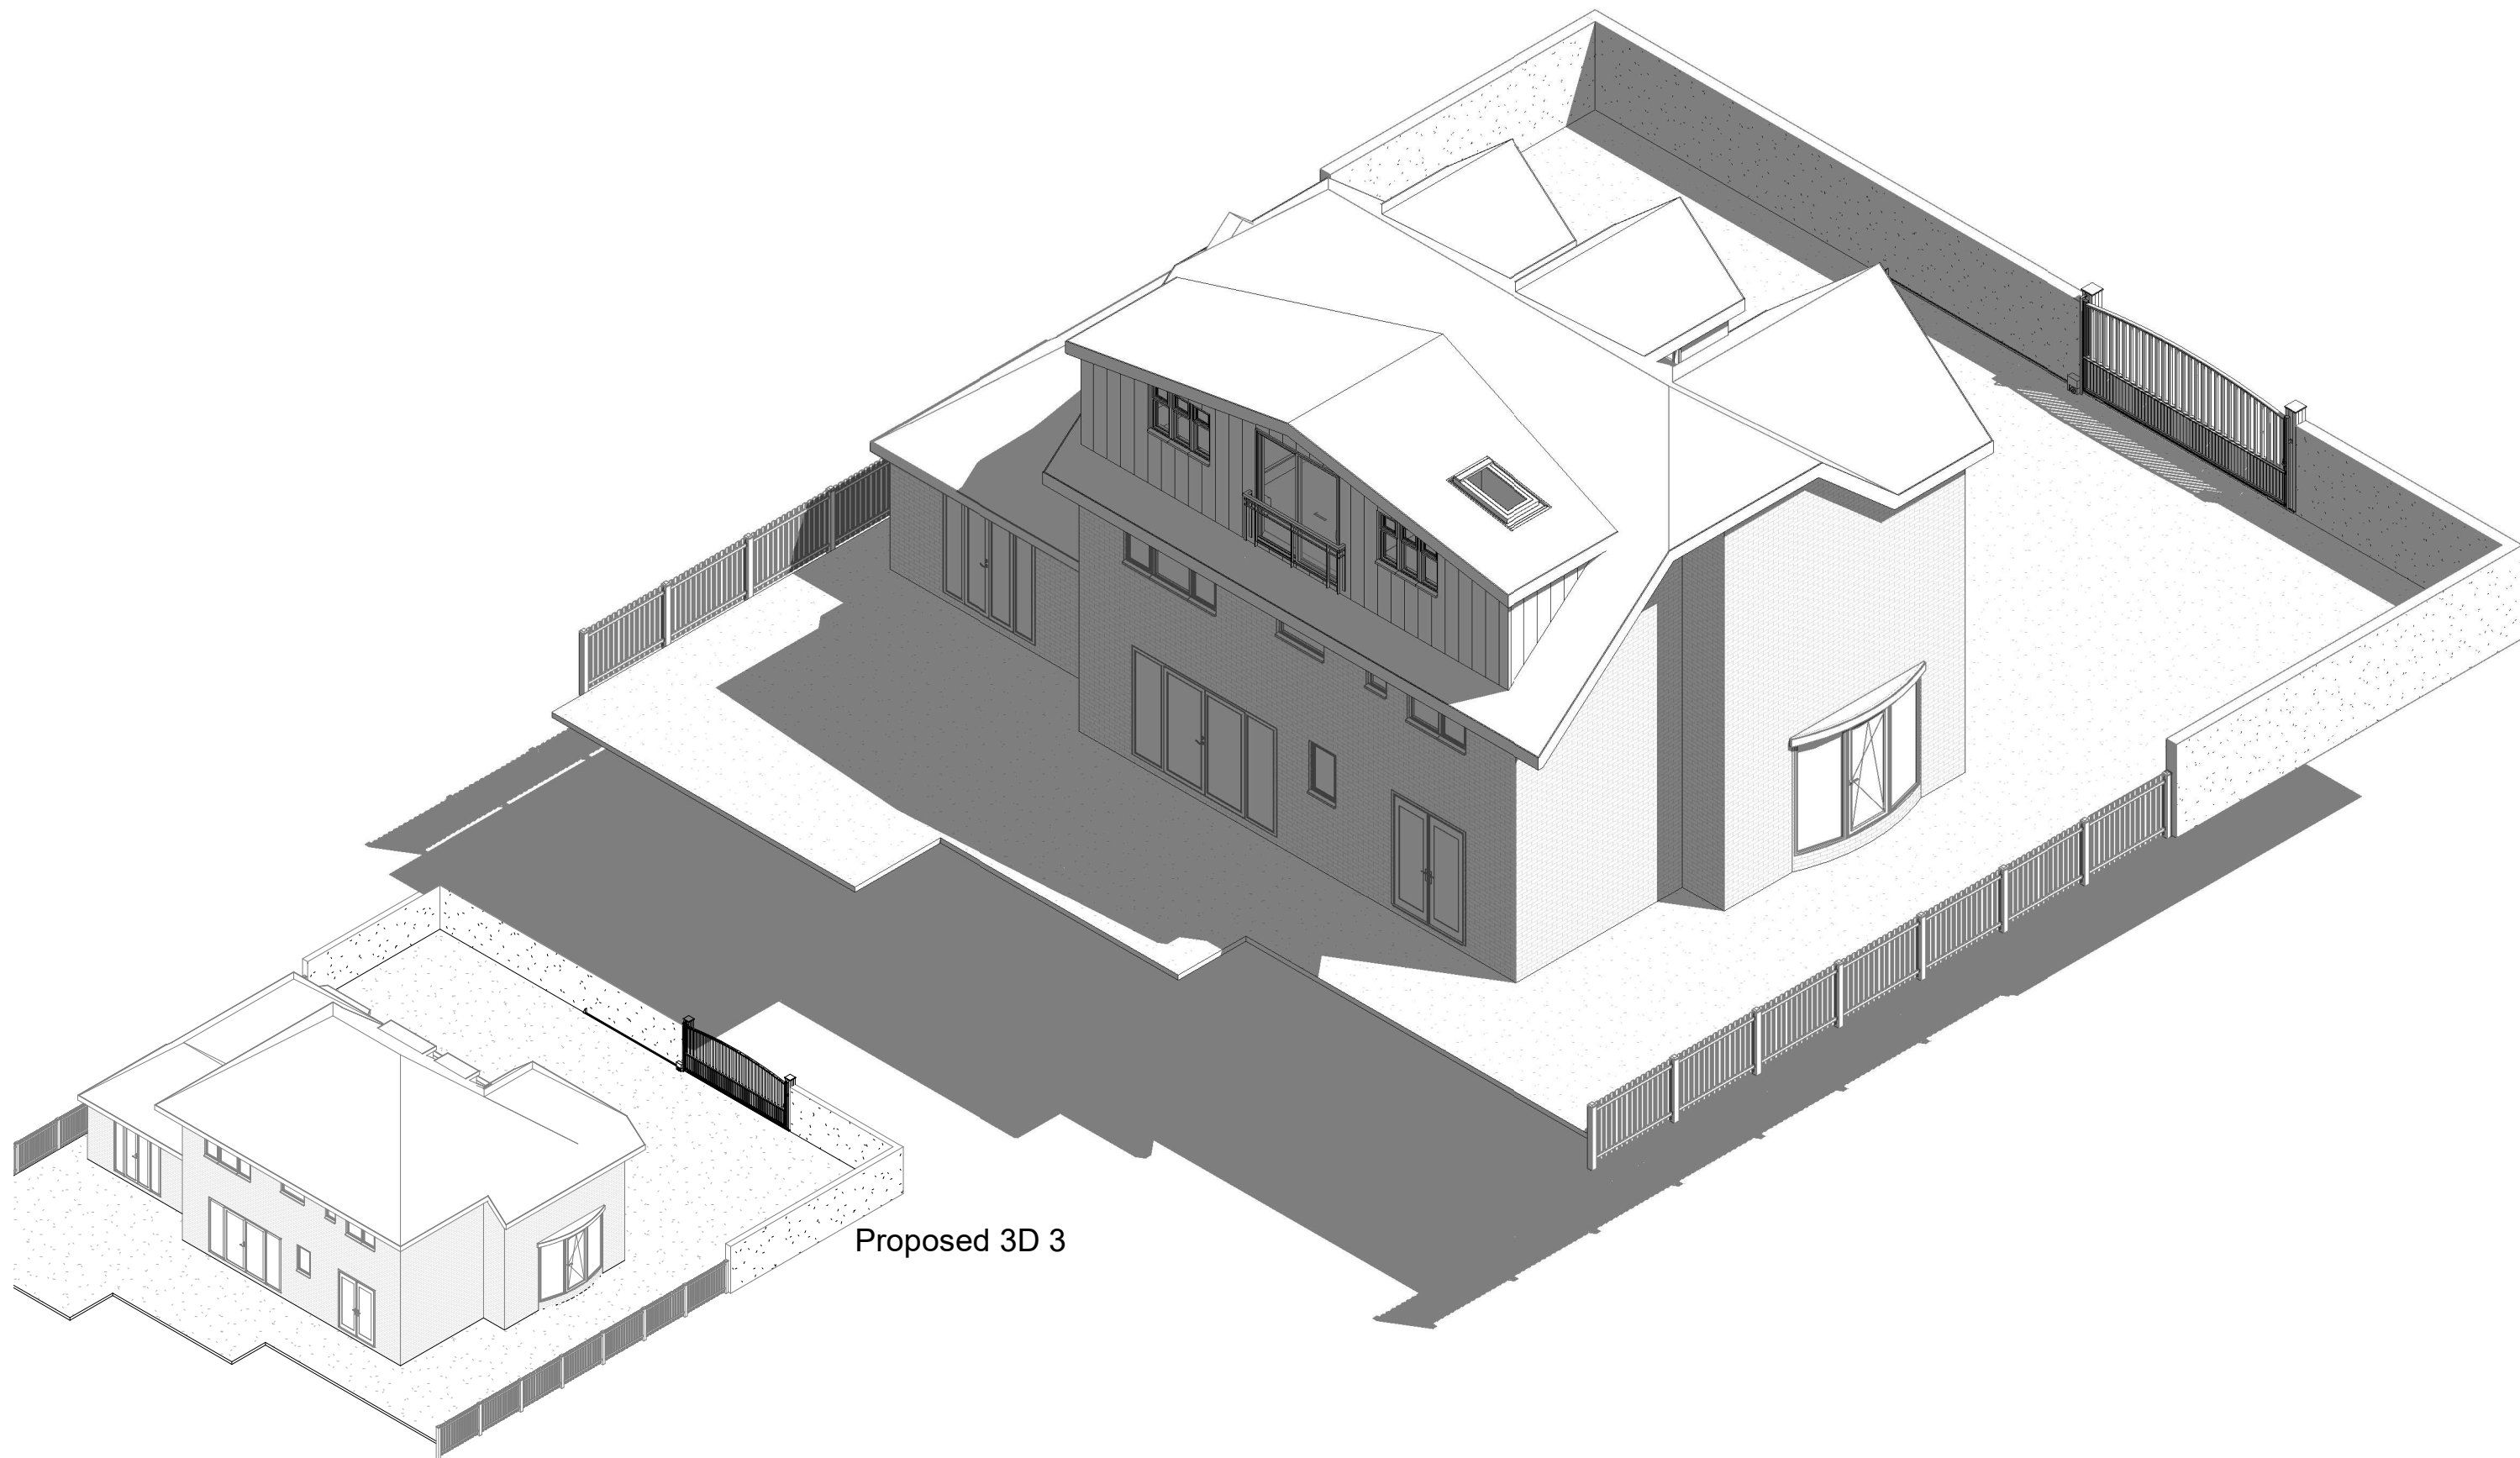

Proposed 3D 3

Existing 3D 3



|       |  |    |
|-------|--|----|
| 1:500 |  | 50 |
| 1:200 |  | 20 |
| 1:100 |  | 10 |
| 1:50  |  | 5  |

All measurement to be checked on site prior to any commenent

Parkers Design Limited - The Studio @ 90, PO9 2PR

[www.pexd.co.uk](http://www.pexd.co.uk) - [info@parkersdesign.com](mailto:info@parkersdesign.com) - 07776 008822

|         |                                   |  |                  |            |                |     |
|---------|-----------------------------------|--|------------------|------------|----------------|-----|
| PROJECT | Merriemede Riders Lane<br>PO9 3BJ |  | CLIENT<br>Devine |            |                |     |
|         |                                   |  | Date             | Issue Date | Scale (@ A3)   |     |
| SHEET   | 3D 3                              |  | Drawn by         | SW         | DRAWING NUMBER | REV |
|         |                                   |  | Checked by       | SR         | P 7            |     |



|       |                                                                                      |    |
|-------|--------------------------------------------------------------------------------------|----|
| 1:500 |  | 50 |
| 1:200 |  | 20 |
| 1:100 |  | 10 |
| 1:50  |  | 5  |

All measurement to be checked on site prior to any commenment

Parkers Design Limited - The Studio @ 90, PO9 2PR

www.pexd.co.uk - info@parkersdesign.com - 07776 008822

|         |                                   |  |                  |            |
|---------|-----------------------------------|--|------------------|------------|
| PROJECT | Merriemede Riders Lane<br>PO9 3BJ |  | CLIENT<br>Devine |            |
|         |                                   |  | Date             | Issue Date |
| SHEET   | 3D 4                              |  | Scale (@ A3)     |            |
|         |                                   |  | Drawn by         | SW         |
|         |                                   |  | DRAWING NUMBER   | REV        |
|         |                                   |  | Checked by       | SR         |
|         |                                   |  | P 8              |            |