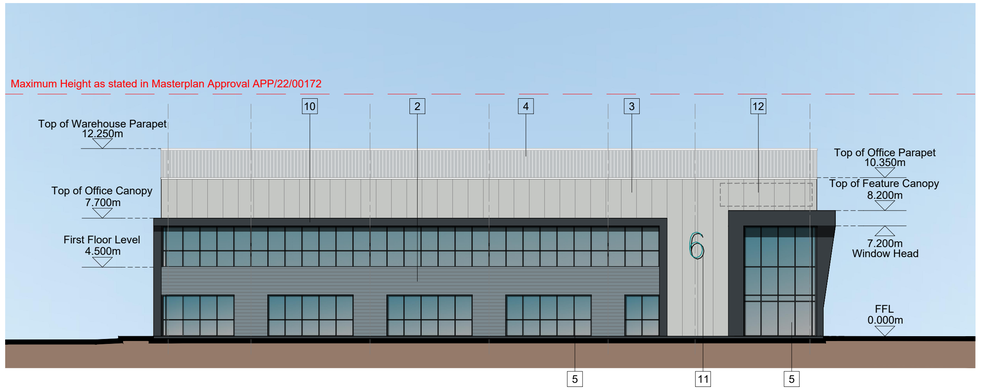

NORTHERN ELEVATION

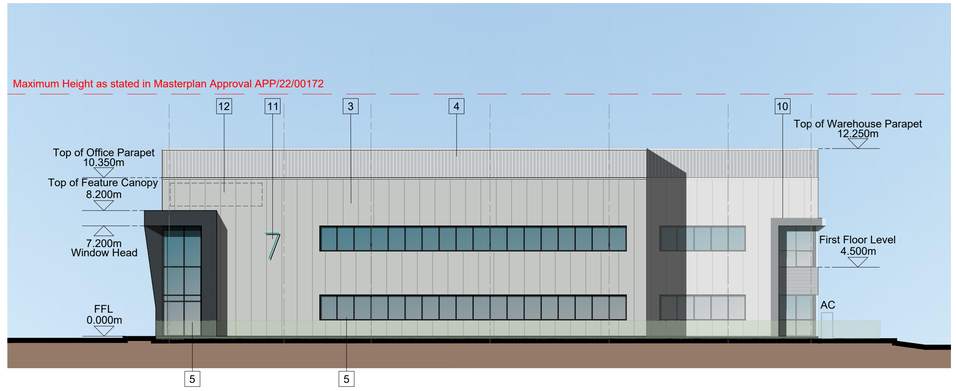

SOUTHERN ELEVATION

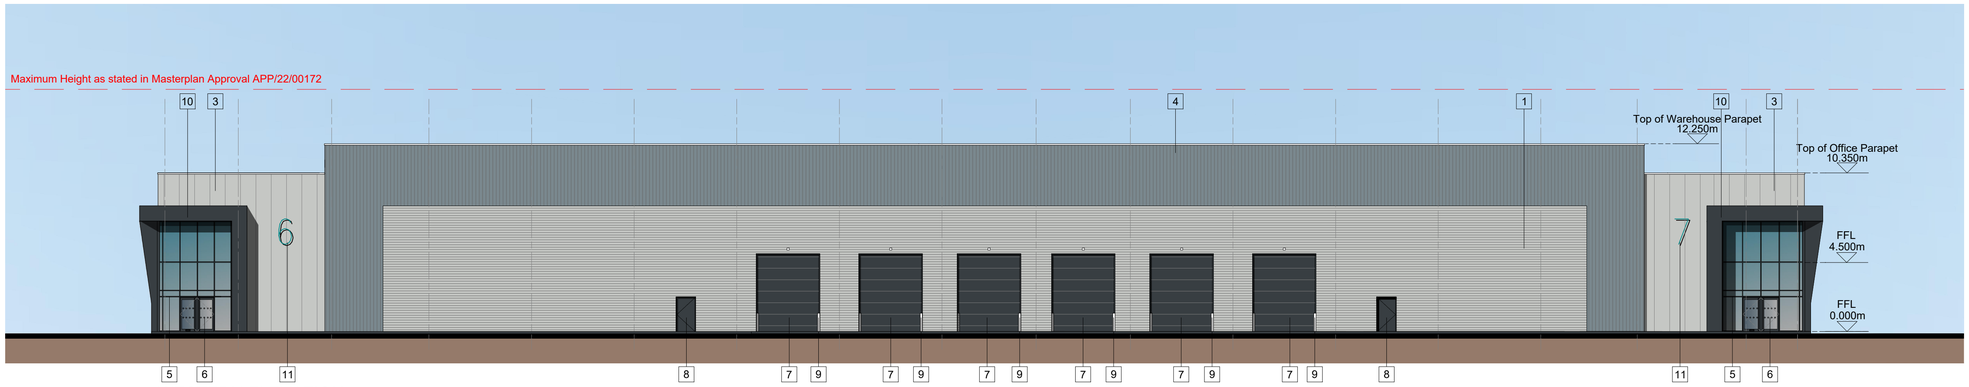

WESTERN ELEVATION

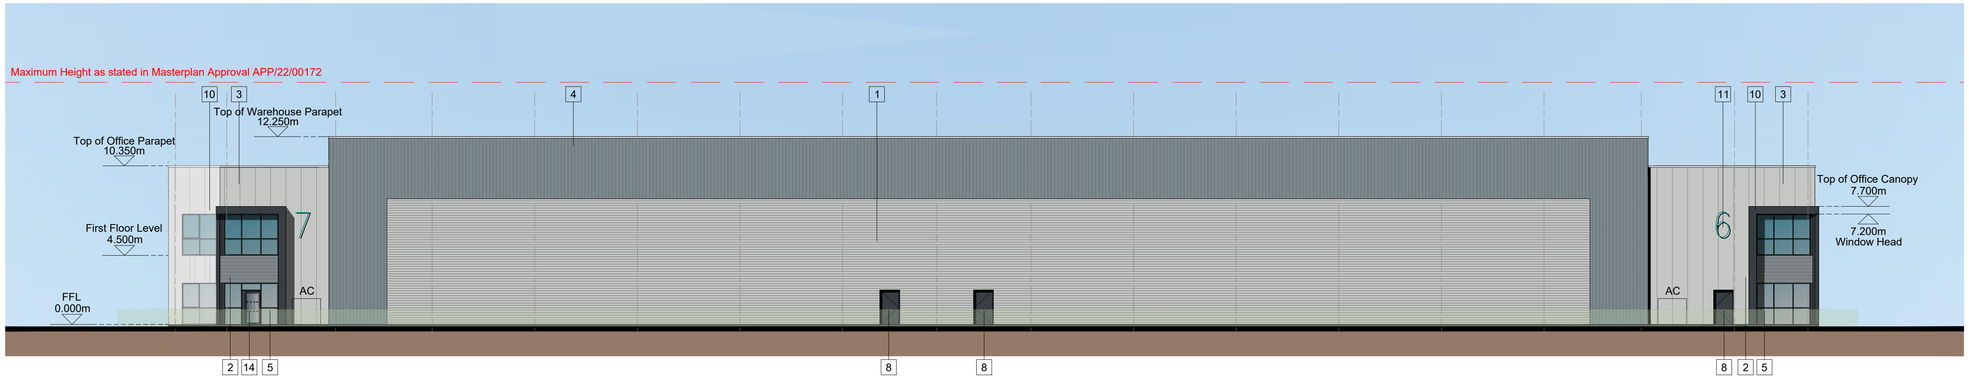

EASTERN ELEVATION

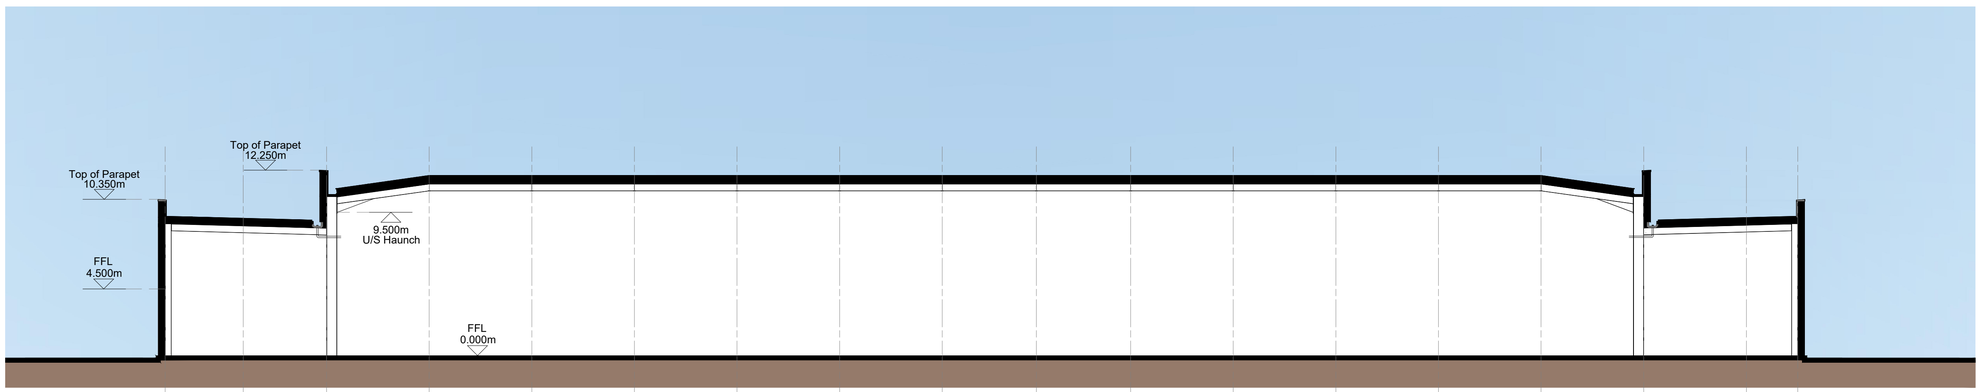

TYPICAL LONG CROSS SECTION

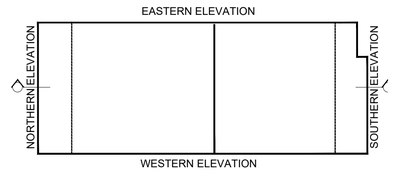

REFERENCE PLAN
(NTS)

MATERIALS KEY:

1	HORIZONTAL PROFILED CLADDING (SILVER GREY RAL 9006)
2	HORIZONTAL PROFILED CLADDING (GREY RAL 7000)
3	VERTICAL MICRORIB CLADDING (LIGHT GREY RAL 7035)
4	VERTICAL PROFILED CLADDING (GREY RAL 7000)
5	ALUMINIUM FRAMED WINDOWS (ANTHRACITE GREY)
6	ALUMINIUM FRAMED ENTRANCE DOORS (ANTHRACITE GREY)
7	LOADING DOORS (INSULATED) (ANTHRACITE GREY)
8	STEEL FIRE ESCAPE DOORS (ANTHRACITE GREY)
9	STEEL BOLLARD (YELLOW)
10	FEATURE ENTRANCE CANOPY (ANTHRACITE GREY)
11	UNIT NUMERAL (BACKLIT)
12	SIGNAGE FOR FUTURE TENANTS
13	INFILL PANEL
14	GLAZED FIRE ESCAPE DOORS

0 5 10 15 20m
Scale 1:200

Figured dimensions only are to be used. All dimensions to be checked onsite. Differences between drawings and between drawings and specification or bills of quantites to be reported to the PRC Group.

© The copyright of the drawings and designs contained therein remains vested in the PRC Group

Revisions: Drawn/Chkd: Date:

Client:
XLB LLP

Project:
LANGSTONE PHASE 2

Drawing Title:
PROPOSED ELEVATIONS
UNIT 6-7

Scale @ A1:	Checked by:	Date:
1:200	ME	JAN 24

Job No:	Stage:	Drawing No:	Rev:
11629	PL	015	

Issue Status:
Construction ☐ Preliminary ☐
Information ☐ Approval ☐
Tender ☐

PRC
12 Warren Yard,
Warren Park,
Milton Keynes,
MK12 5NW
01908 305 246
info@prc-group.com
www.prc-group.com

Architecture
Planning
Master Planning
Urban Design
Interiors
Landscape

Offices
Woking
London
Milton Keynes
Warsaw

PRC Architecture & Planning