



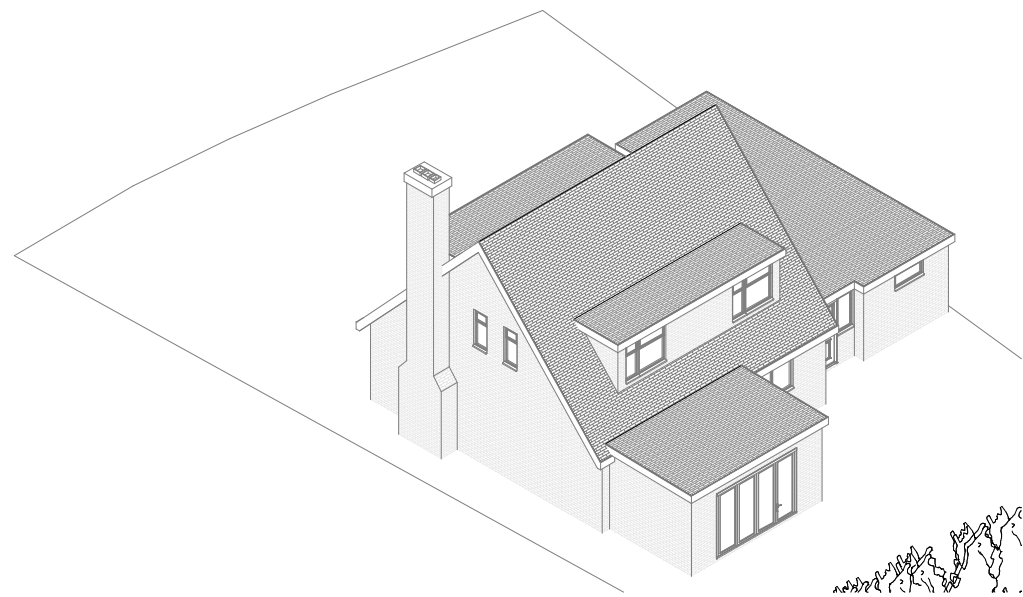

Existing 3D 3

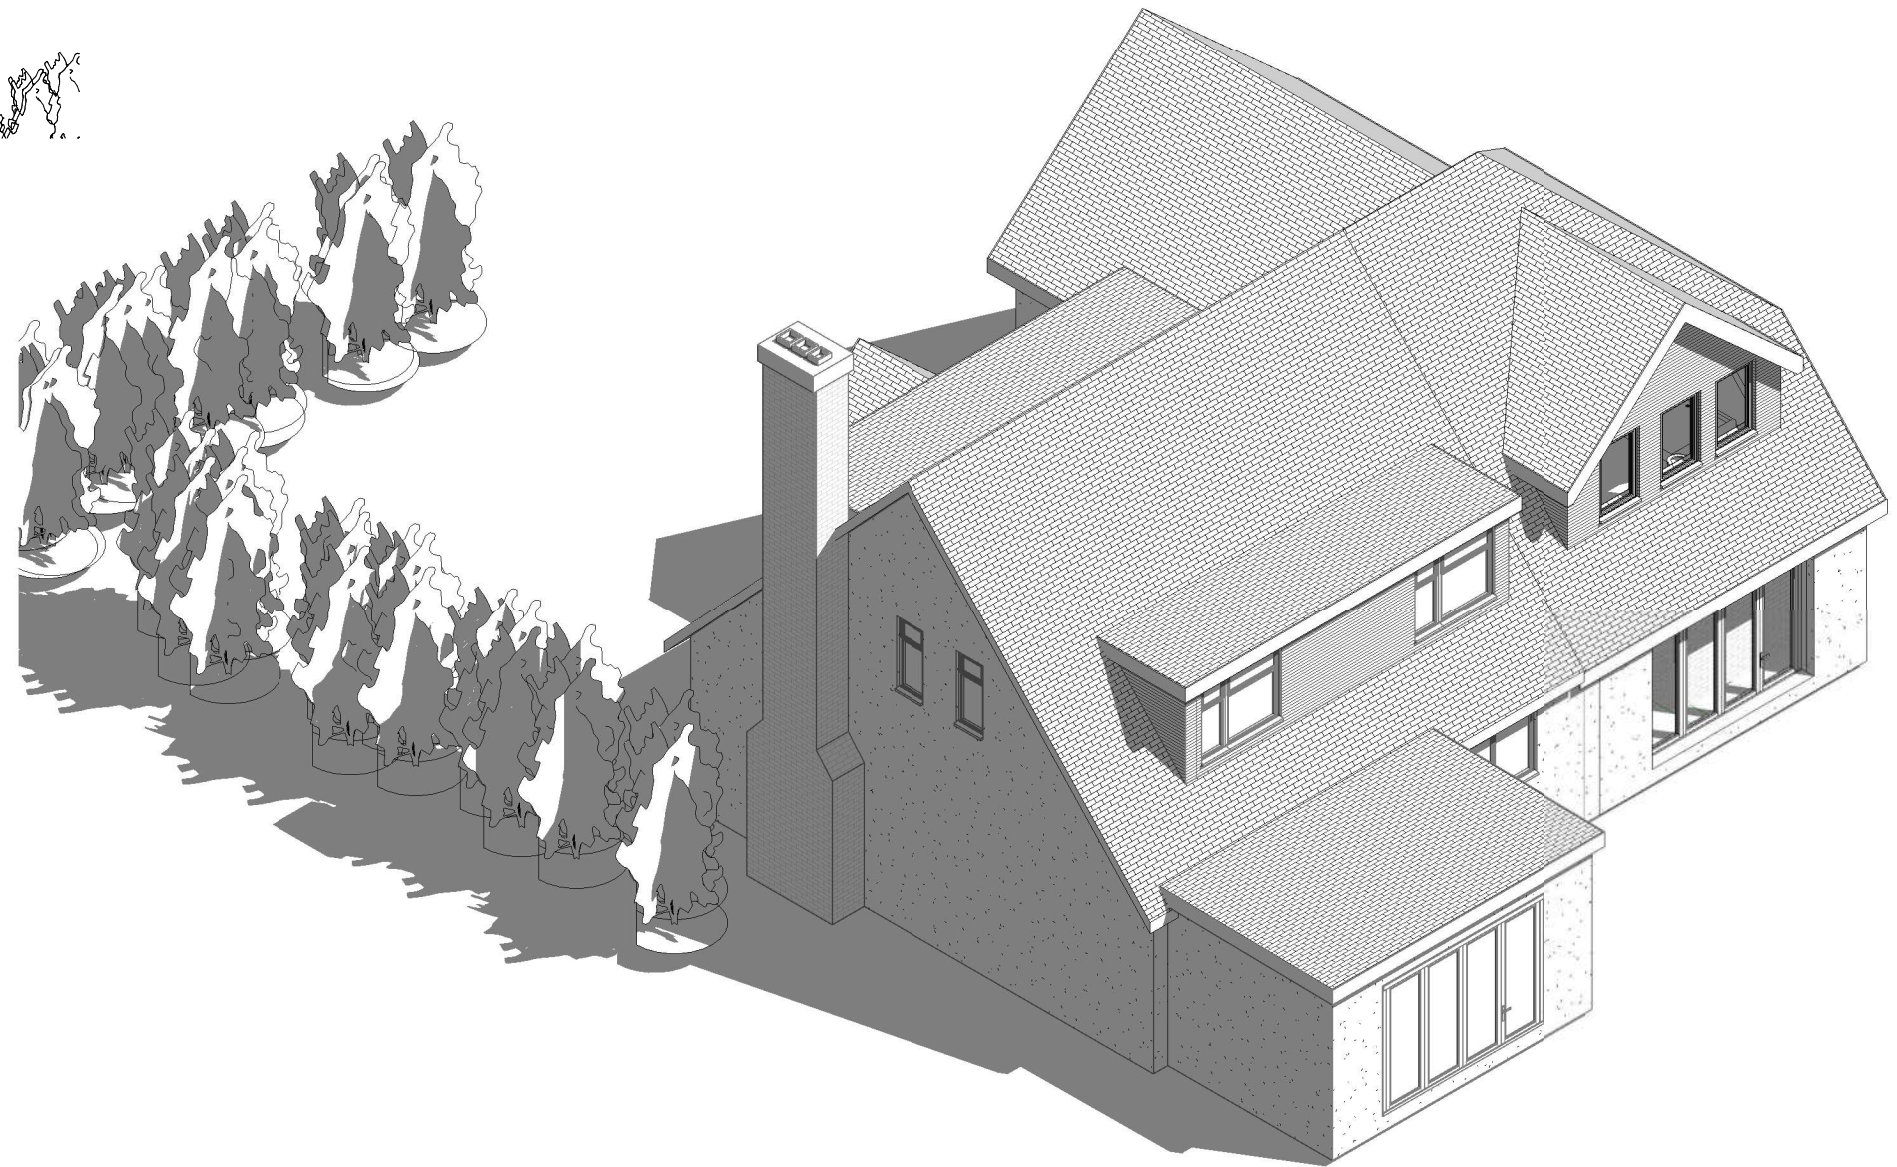

Proposed 3D 3

1:500								50
1:200								20
1:100								10
1:50								5



All measurement to be checked on site prior to any commenment (C) Copyright of Parkers Design (Southern) Limited. Any reproduction of these drawings will require written authority from the copyright owner.	
Parkers Design Limited - The Studio @ 90, PO9 2PR	www.pexd.co.uk - info@parkersdesign.com - 07776 008822

PROJECT	97 St. Thomas Avenue PO11 0EU		CLIENT		Tierney		
			Date	Issue Date	Scale (@ A3)		
SHEET	3D 3		Drawn by	SW	DRAWING NUMBER		REV
			Checked by	SR	P 8 v2		