



2 Rownhams Road, Havant, Hampshire, PO9 4QB

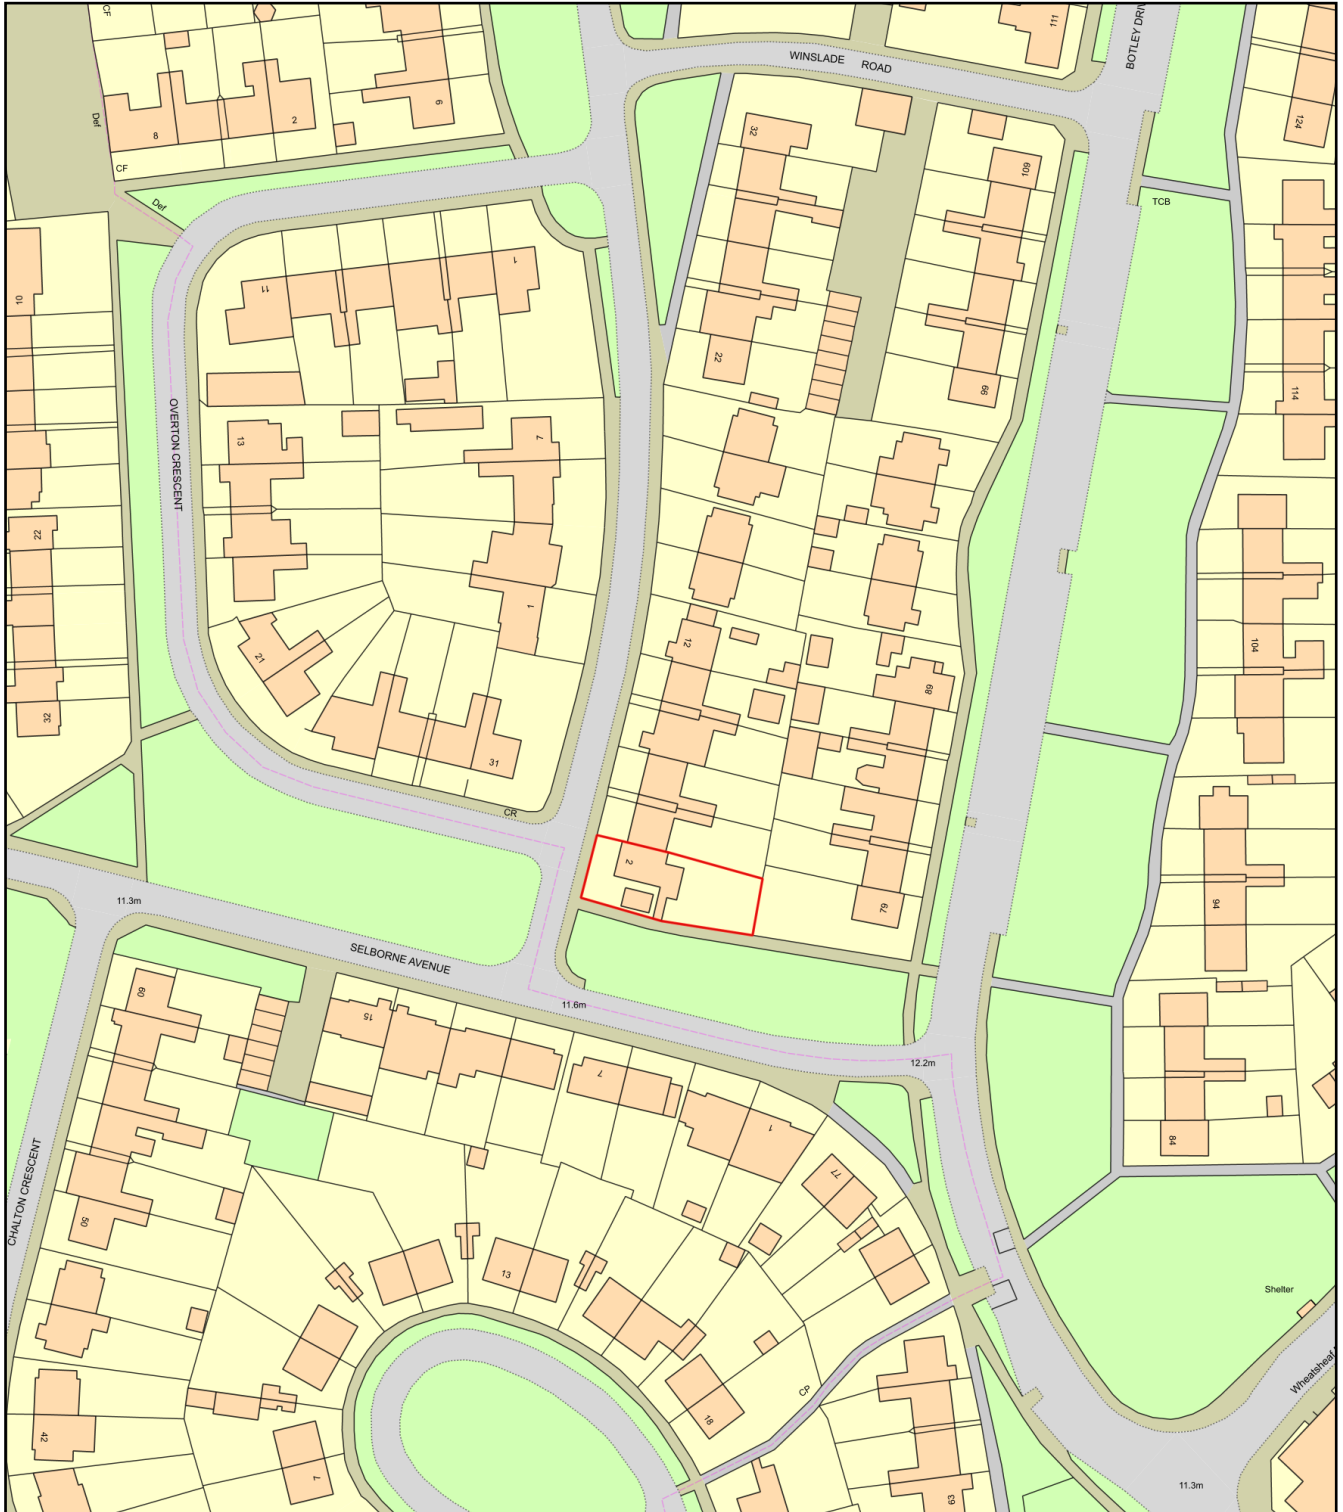

0 50
Metres

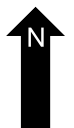

Plan Produced for: Mr Stuart Collins

Date Produced: 15 Dec 2022

Plan Reference Number: TQRQM22349142559322

Scale: 1:1250 @ A4