NOTES:

Dimensions to be checked on site before commencing work. Any discrepancies shall be reported to the architect immediately.

Do not scale from these drawings except for planning purposes. Use figured dimensions only.

Where applicable this drawing is to be read in conjunction with other consultants' drawings.

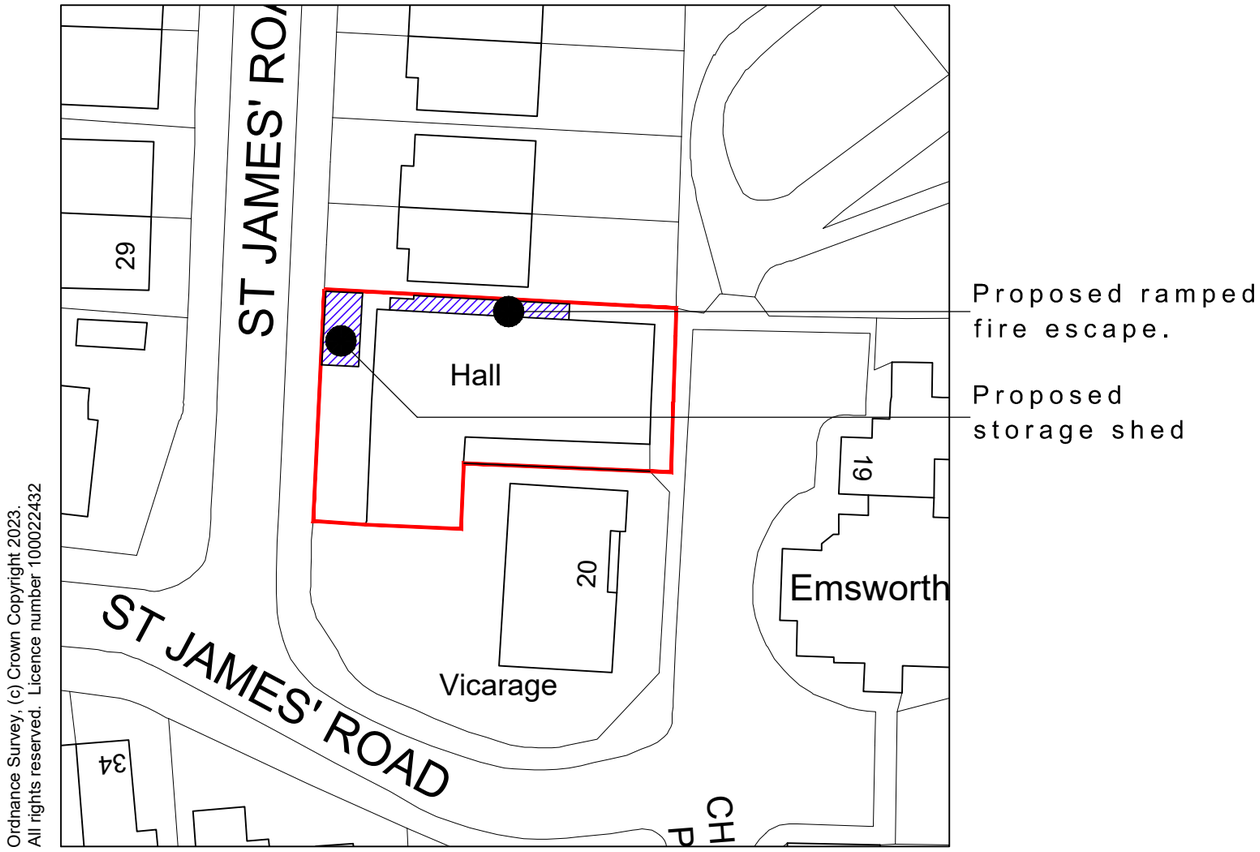

Ordnance Survey, (c) Crown Copyright 2023.
All rights reserved. Licence number 100022432

Site plan scale 1:500

10 0 10 20 30 40 50m

1:500

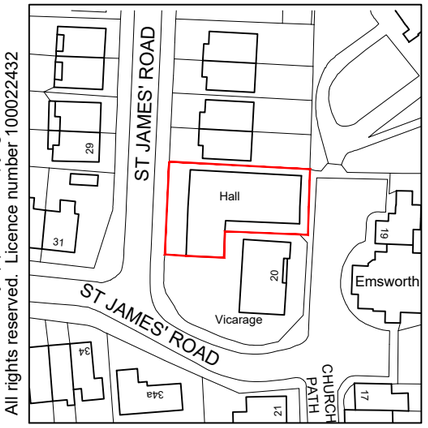

Ordnance Survey, (c) Crown Copyright 2023.
All rights reserved. Licence number 100022432

Location plan scale 1:1250

10 0 10 20 30 40 50 100m

1:1250

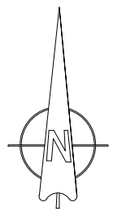

For	Title				Office Tel:
ST JAMES PARISH HALL	SITE & LOCATION PLANS				01243 933732
Project					Email:
PROPOSED ALTERATIONS AT ST JAMES PARISH HALL, 20 CHURCH PATH, EMSWORTH PO10 7DP	Date: MAY 24	Drawn: SR	Scale: as noted @ A3	Checked: -	admin@jb-architecturedesign.com
	Job Number: PL.807.24		Drawing Number: 01	Revision: A	Web: www.jb-architecturedesign.com

JB ARCHITECTURE