

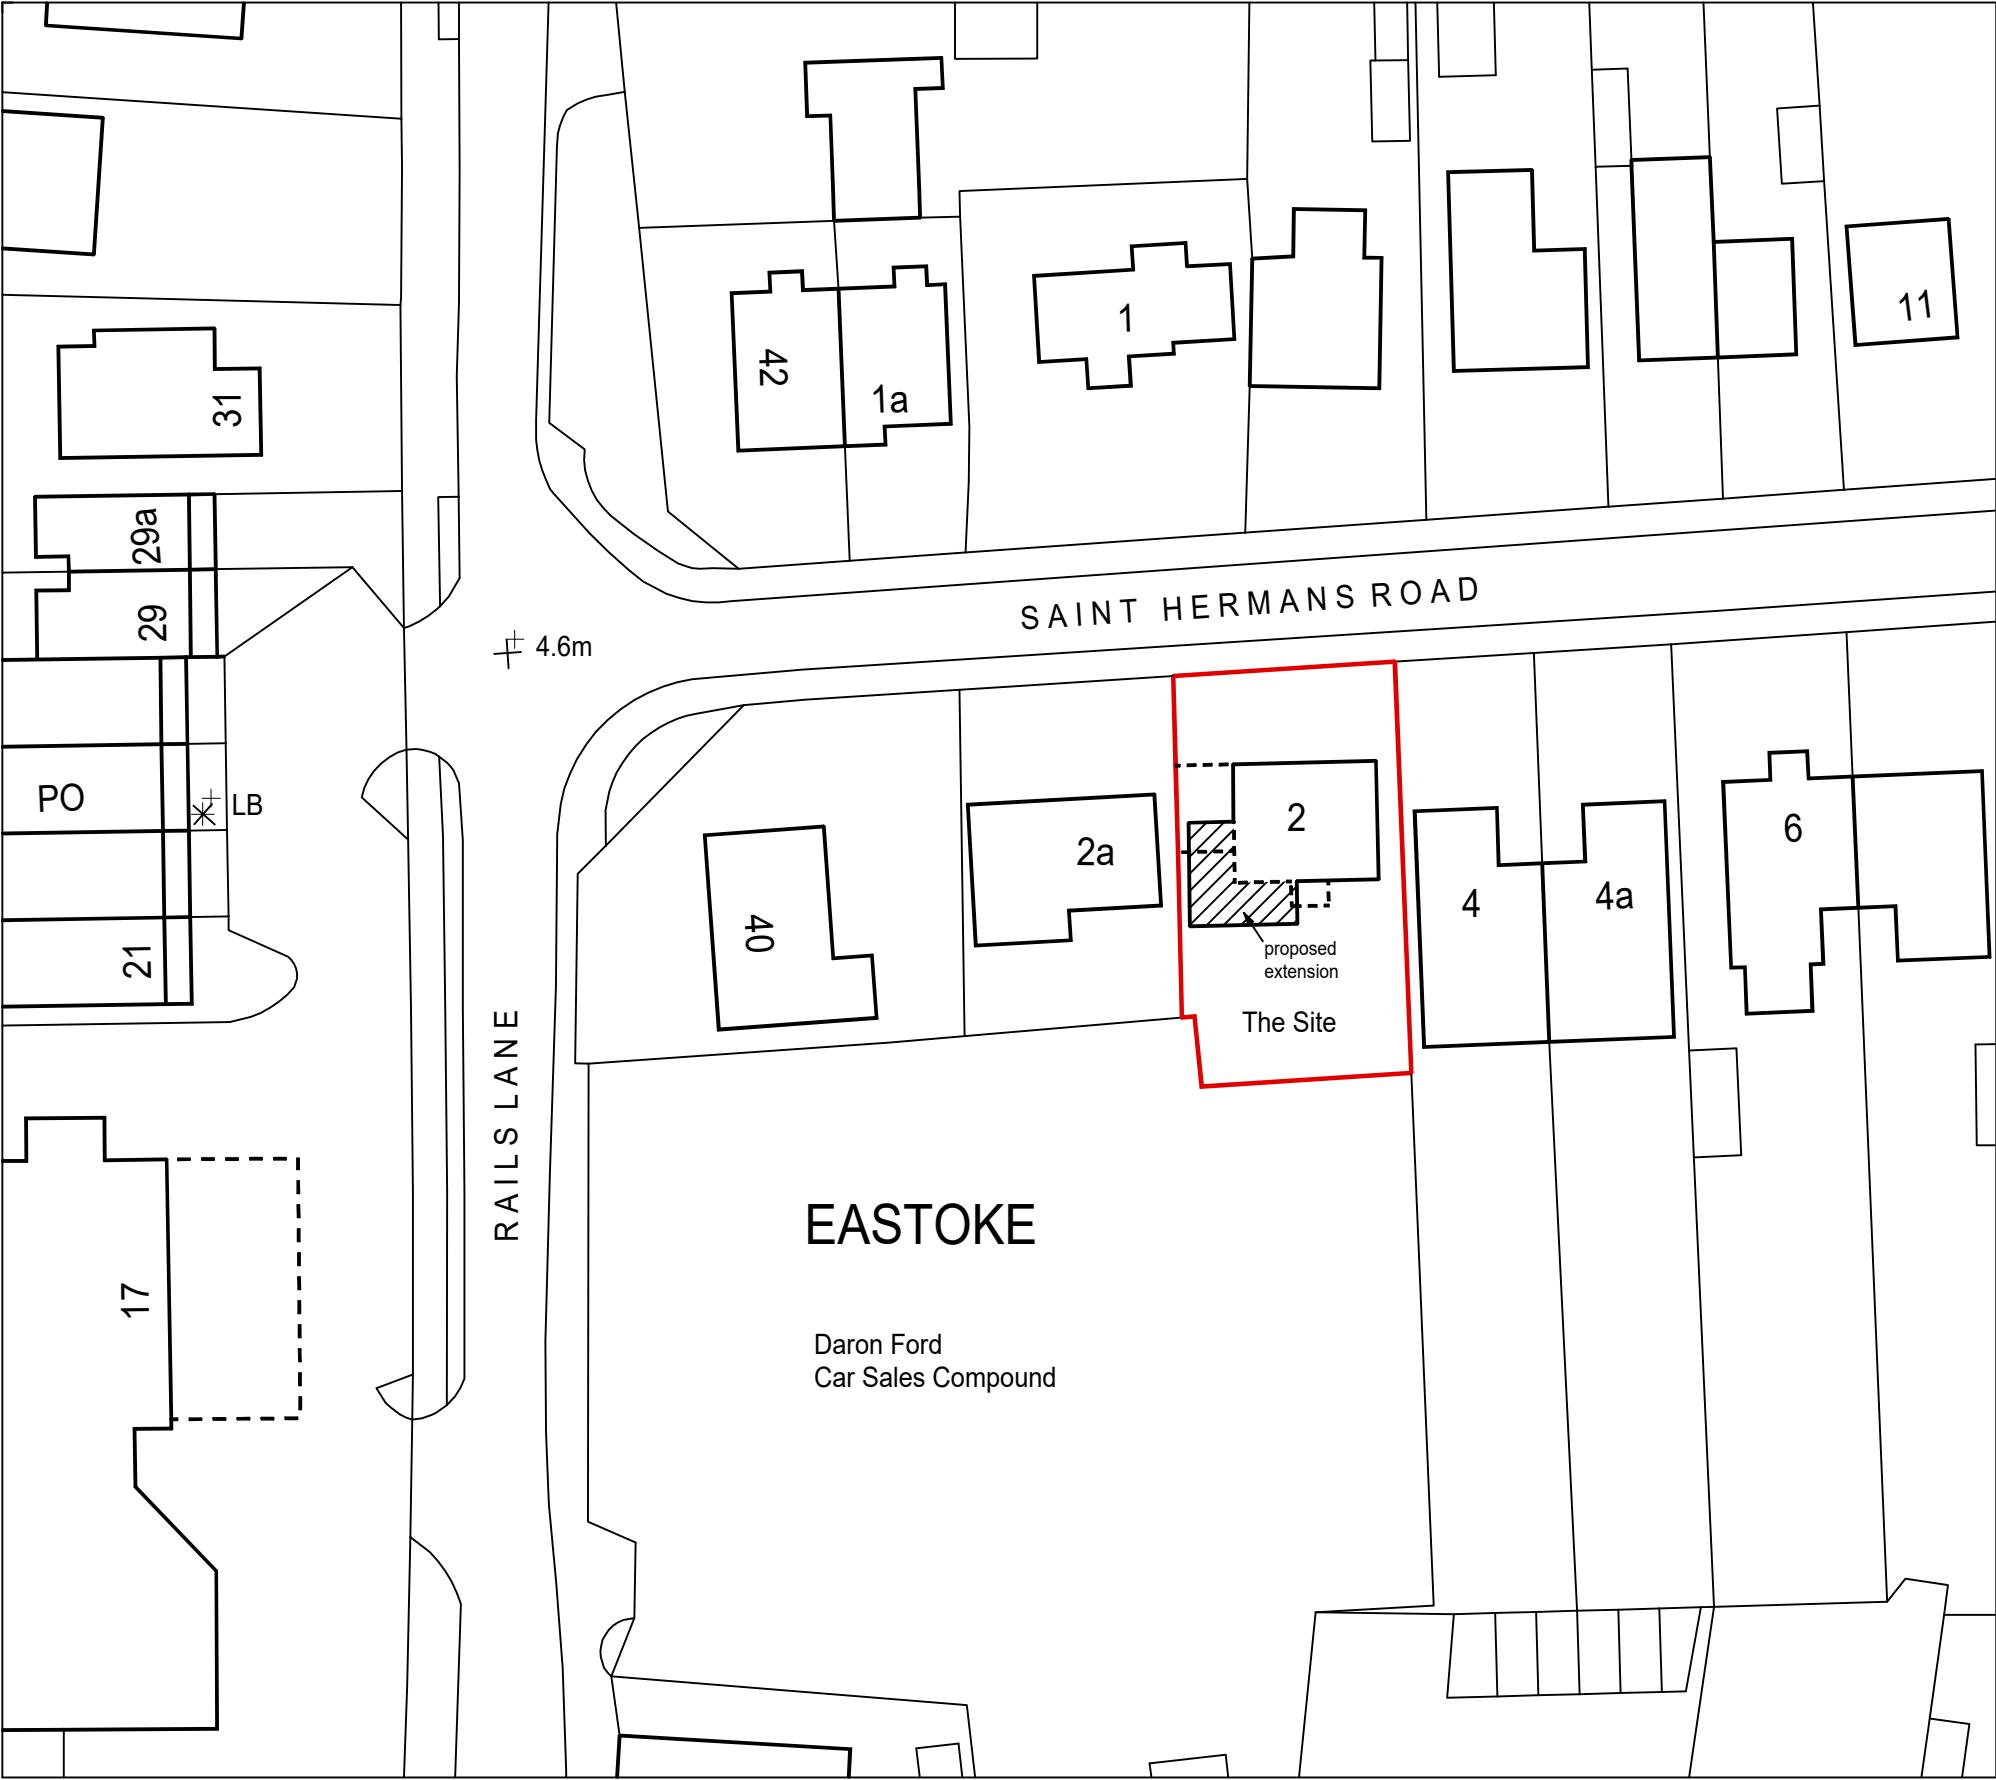


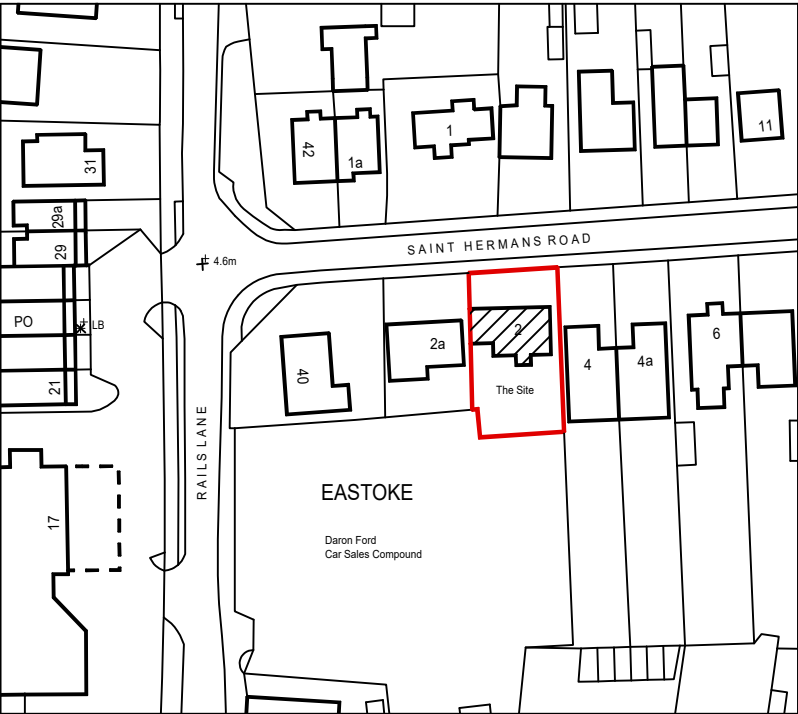


Ordnance Survey (c) Crown Copyright 2022. All rights reserved. Licence number 100022432

Proposed Block Plan 1:500

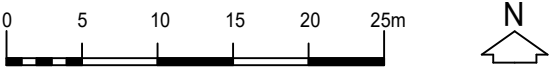

Ordnance Survey (c) Crown Copyright 2022. All rights reserved. Licence number 100022432

Location Plan 1:500

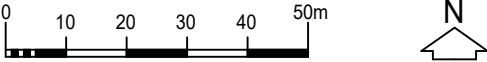

This drawing is the copyright of the Architect and must not be reproduced without permission, except by the Local Planning Authority for planning purposes. Figured dimensions to be taken in preference to scaled. Dimensions to be checked on site before work commences. No deviation from this drawing will be permitted without the prior written consent of the Architect. Ground floor slabs, foundations, structure, etc., and all work below ground is shown provisionally and inspection of ground conditions is essential prior to work commencing. Reassessment is essential when the ground conditions are apparent and redesign may be necessary in the light of soil conditions found. The responsibility for establishing the soil and subsoil conditions rests with the Contractor.	drawing PROPOSED BLOCK PLAN & EXISTING LOCATION PLAN project PROPOSED TWO STOREY SIDE & REAR EXTENSION & MINOR ALTERATIONS 2 SAINT HERMANS ROAD, HAYLING ISLAND HAMPSHIRE PO11 9NA	drawing no.		rev.	date	scale(s)	sheet size	
		22205/101			OCT 2022	1:500, 1:1250	A3	
		client						
		MR. & MRS. DAVENPORT						
		■ Jeffrey Douglas Chartered Architect  114 Havant Road Hayling Island Hampshire PO11 0LJ Tel: (023) 9246 8889 E-mail: jdo@jeffreydouglas.co.uk						