



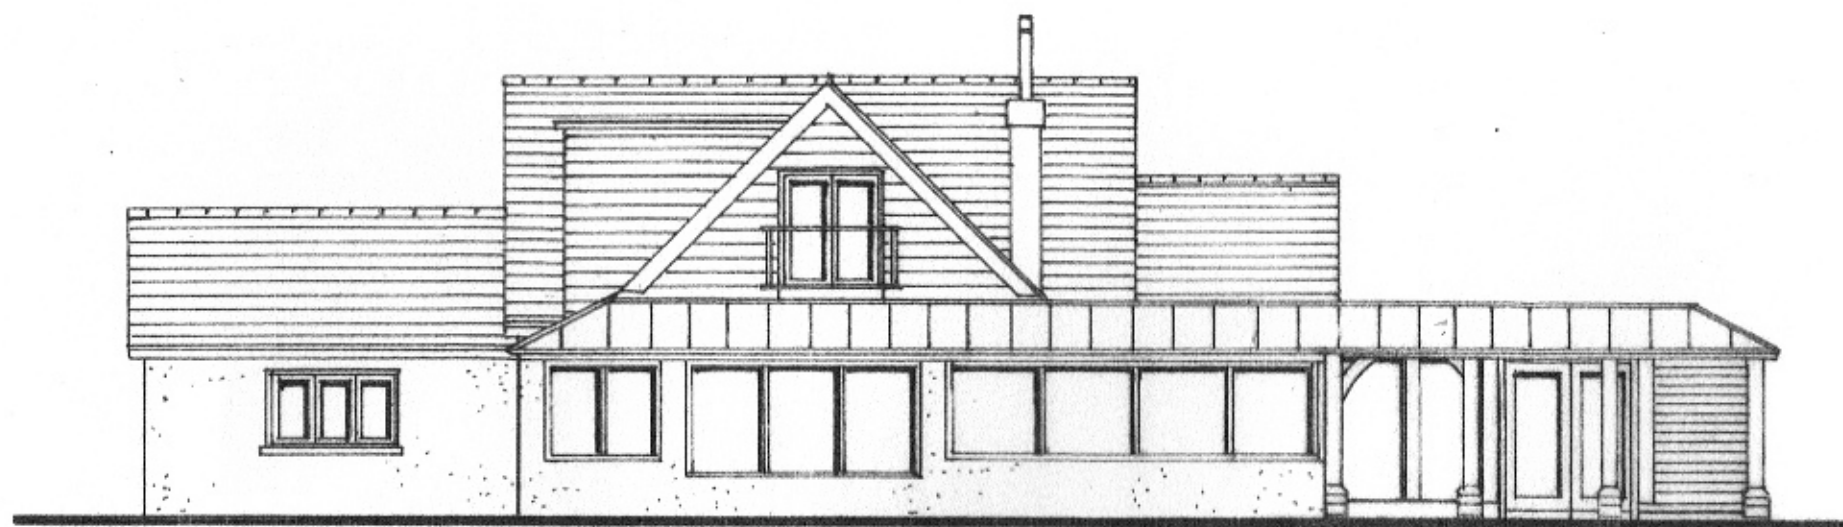


SOUTH ELEVATION

1:100

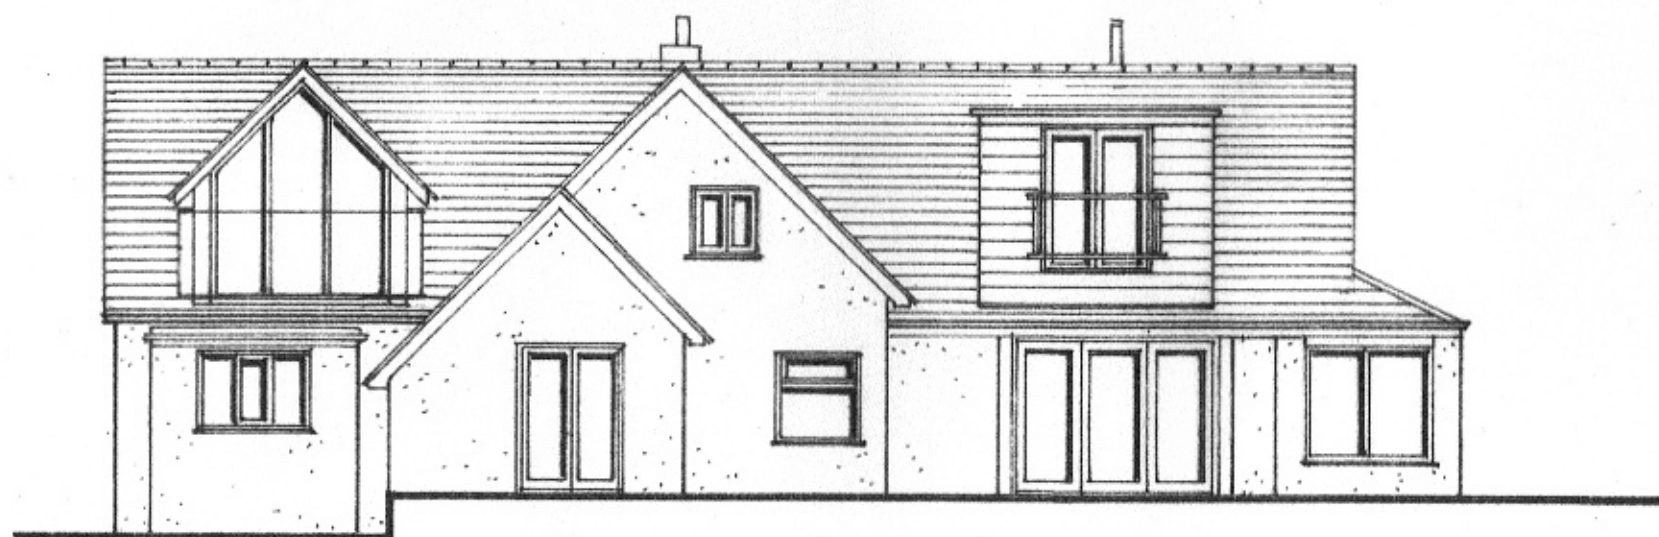

WEST ELEVATION

AS EXISTING

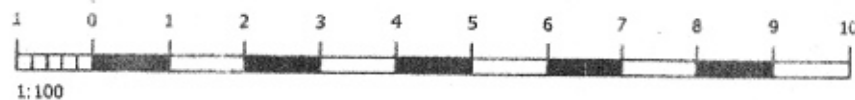

76 Warblington Road, Emsworth  
 Drawings No: AMD/19/04  
 Scales: 1:100 @ A3  
 December 2019  
 JM Designs Ltd.  
 01243 575480  
 jbmottershead@aol.com