Ground floor plan

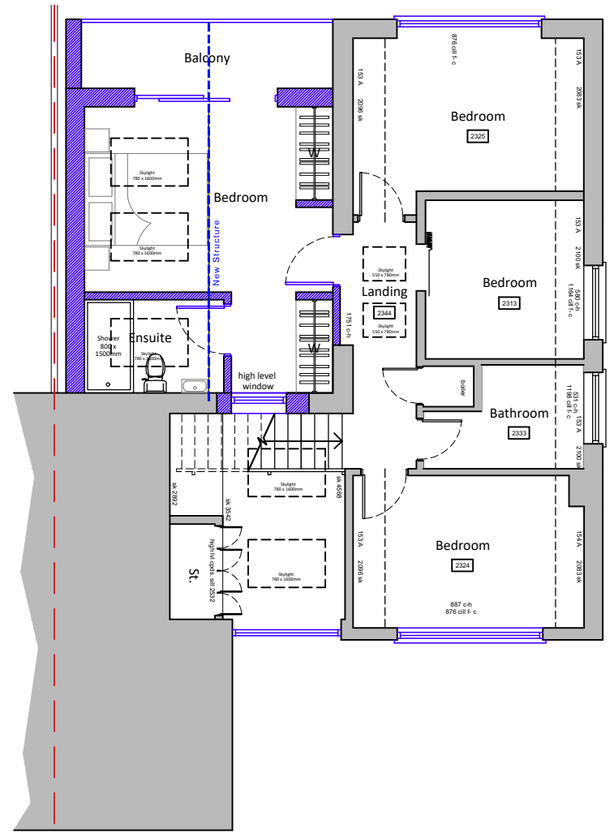

First floor plan

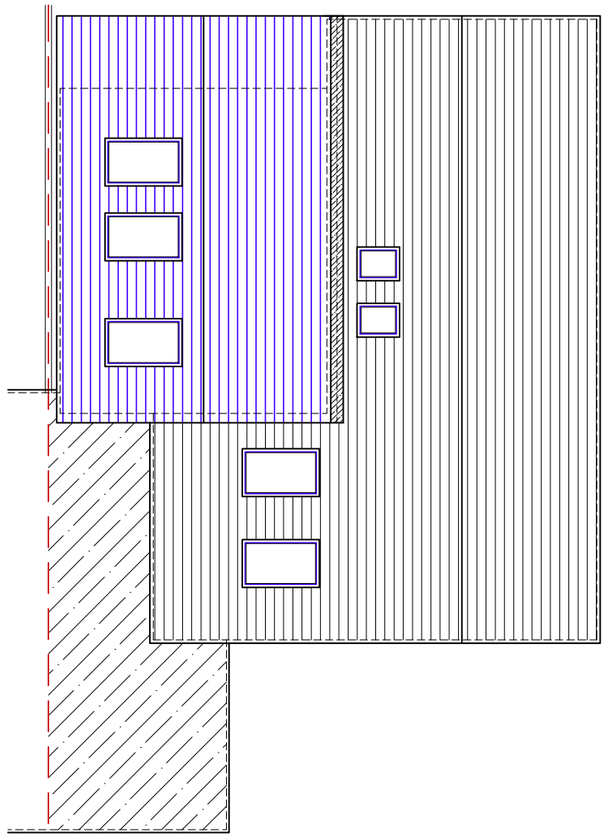

Roof plan

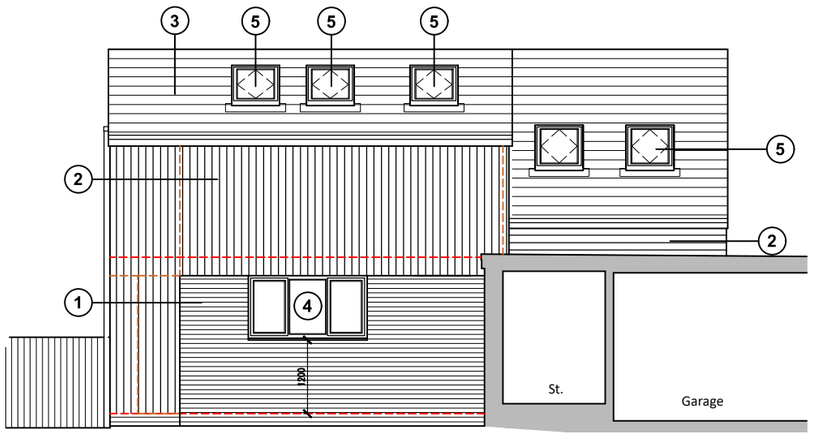

North Elevation

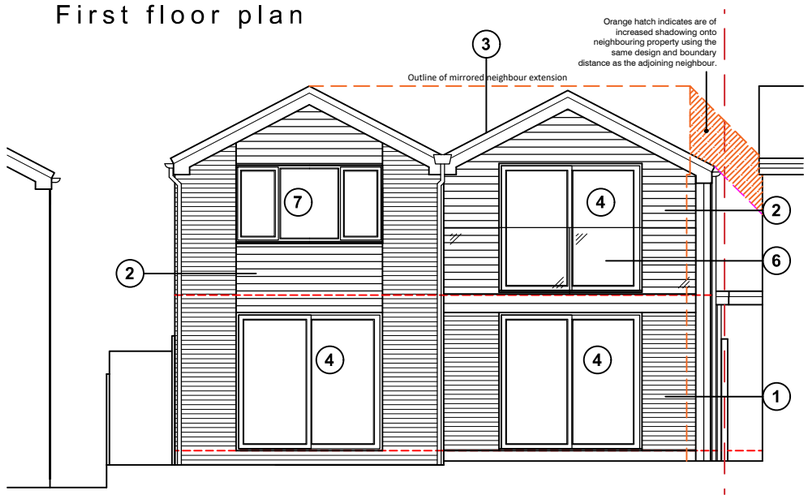

East Elevation

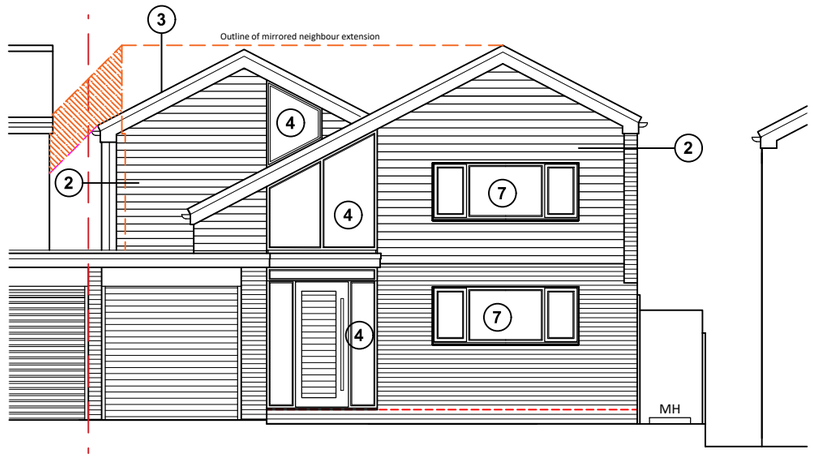

West Elevation

1. Bricks to match existing
2. Weatherboard cladding
3. Roof tiles to match existing
4. Aluminum windows and doors
5. Velux or similar rooflights
6. Frame-less glass balustrade
7. UPVC windows to match existing

Proposed plans & elevations

scale 1:100

1 0 1 2 3 4 5 6 7 8 9m

1:100

For MR & MRS FJULSRUD	Title PROPOSED FLOOR PLANS & ELEVATIONS		
Project EXTENSION AT 40 GALAXIE ROAD, WATERLOOVILLE, PO8 9AR	Date AUGUST 2024	Drawn LL	Scale As Noted @ A3
	Checked -		
	Job Number PL.829.24	Drawing Number -03	Revision C

Office Tel:
01243 933732
Email:
admin@jb-architecturedesign.com
Web:
www.jb-architecturedesign.com
JB ARCHITECTURE