REFER TO DRAWING SK10 FOR
BRIDLEWAY CROSSING VISIBILITY SPLAYS

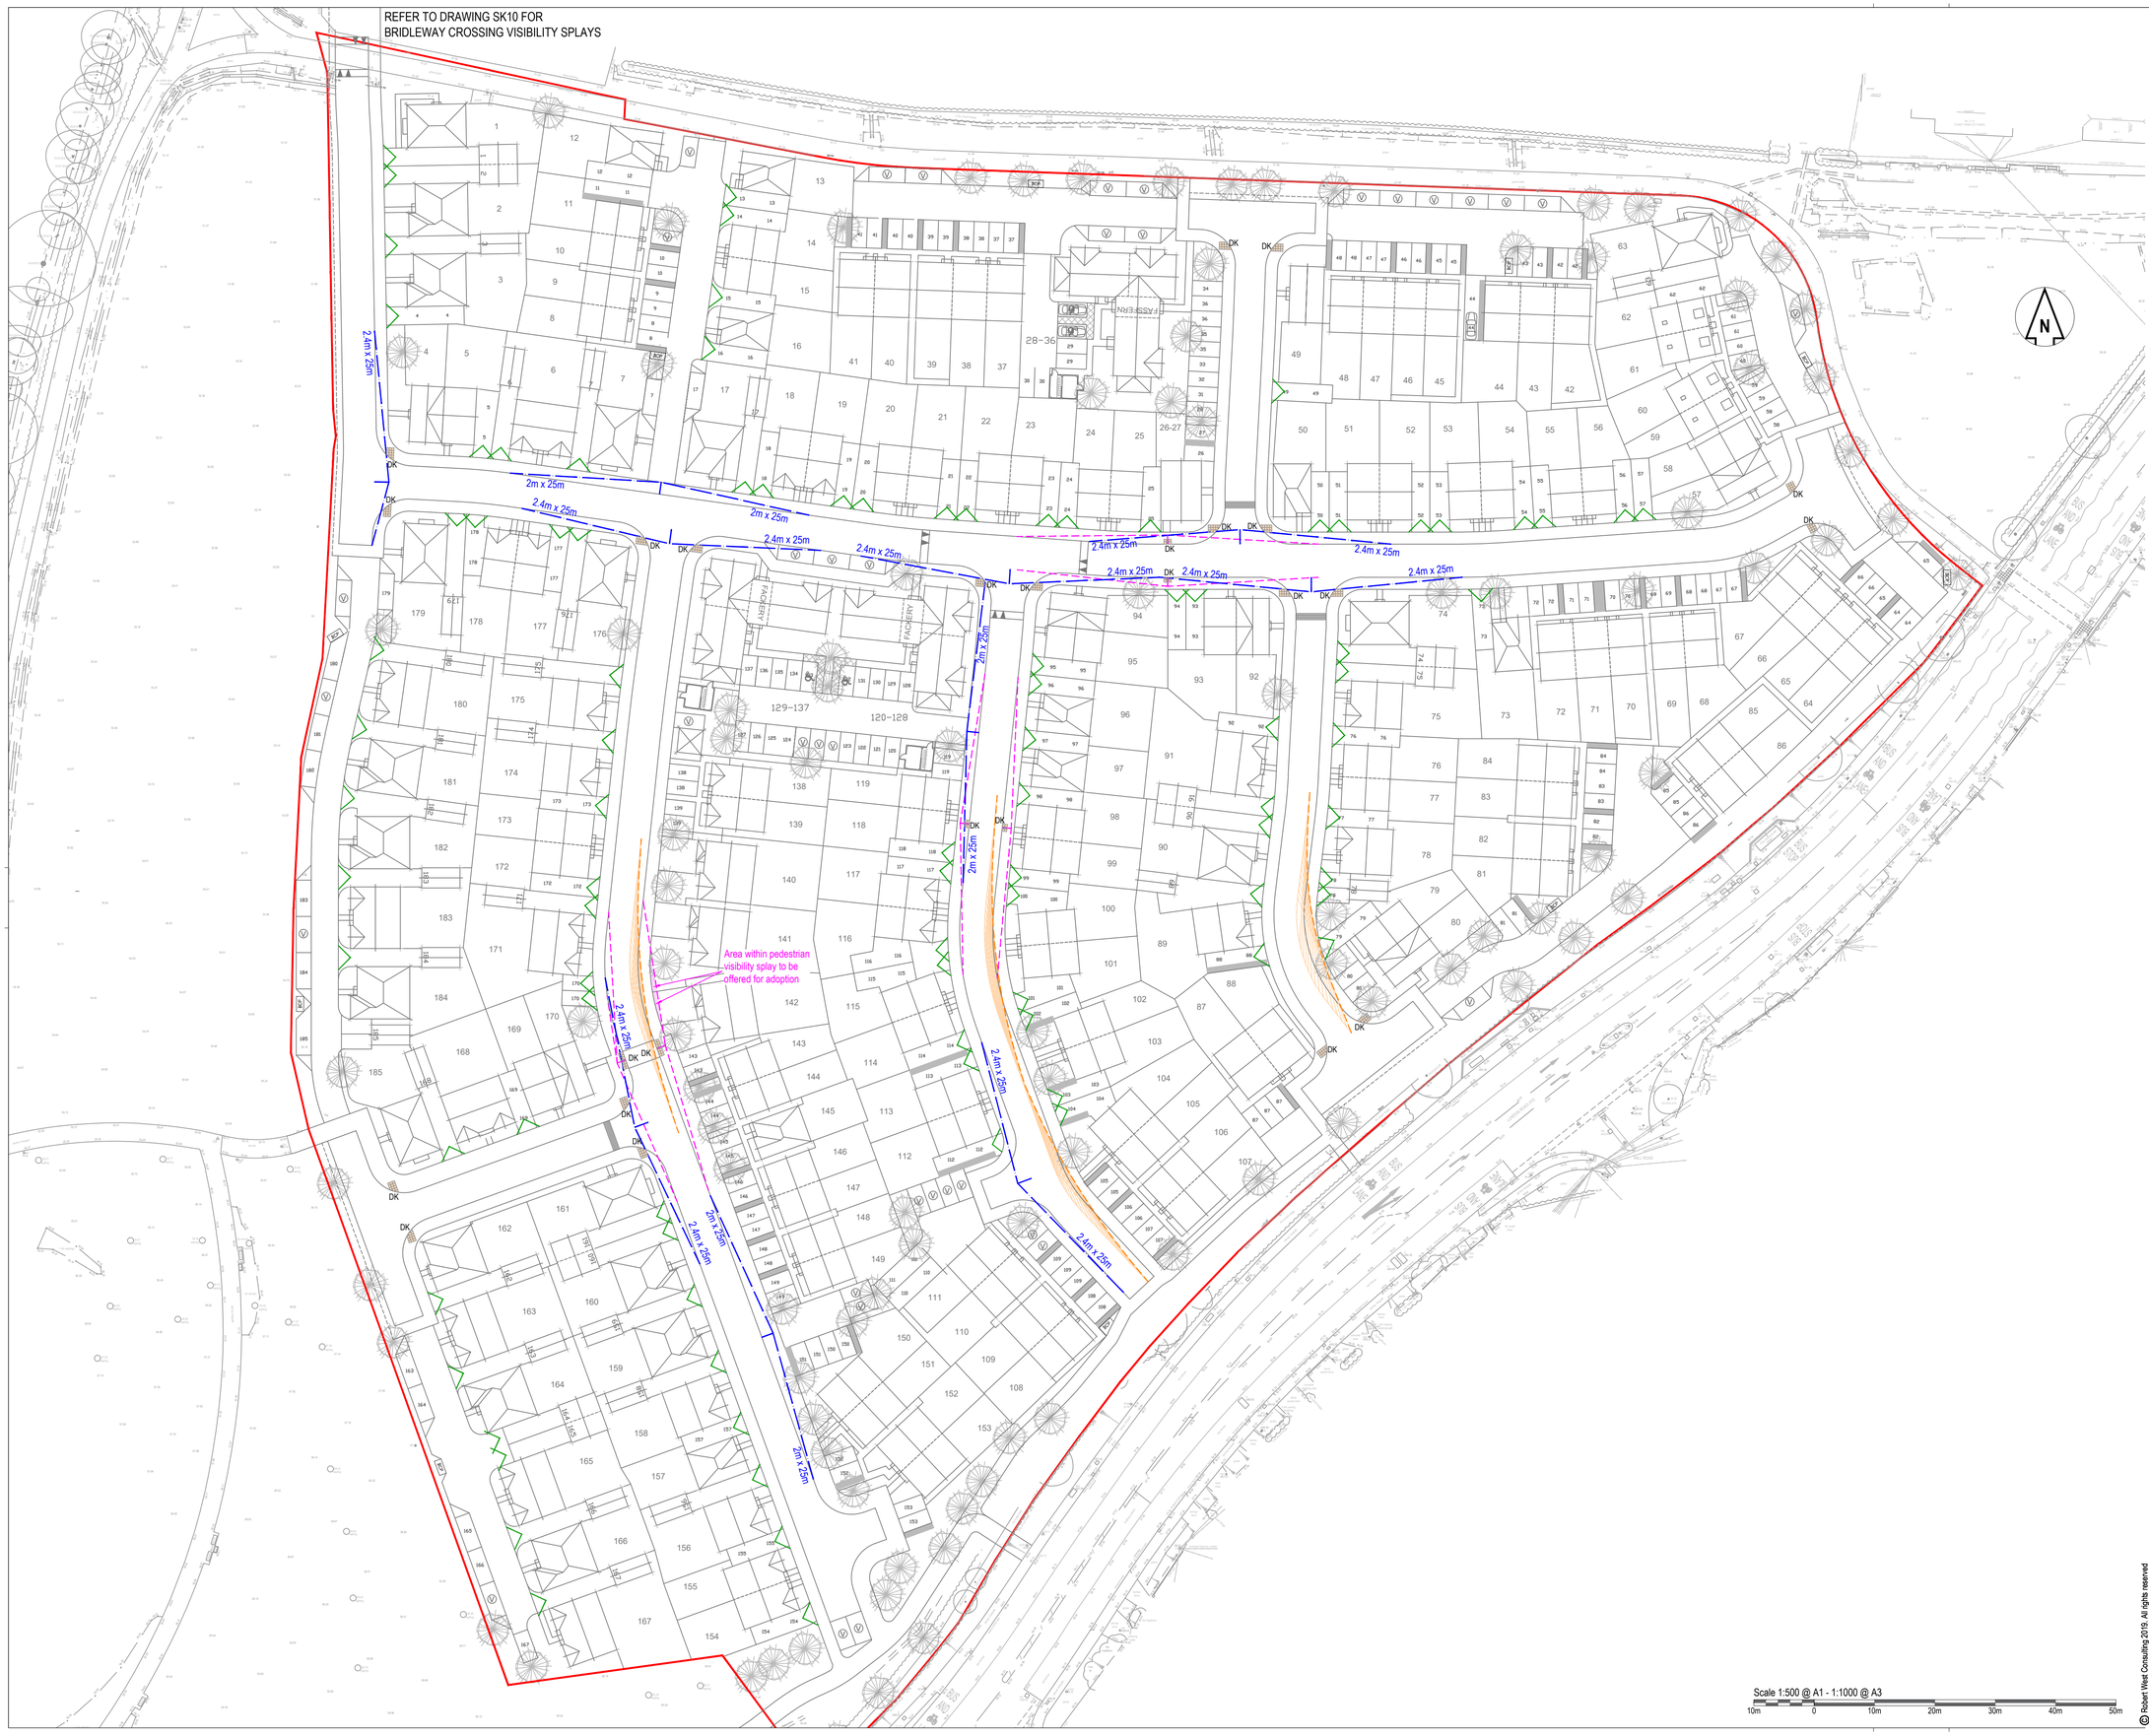

DO NOT SCALE OFF THIS DRAWING

LEGEND

SITE BOUNDARY

JUNCTION VISIBILITY SPLAY
25m FOR 20MPH SPEED LIMIT
2.4m x DISTANCE AT MAIN JUNCTIONS
2m x DISTANCE AT MINOR ACCESS

FORWARD VISIBILITY SPLAYS ON BENDS - 25m FOR 20MPH SPEED

PEDESTRIAN VISIBILITY SPLAY
1.5 X 25m FOR 20MPH SPEED LIMIT

PEDESTRIAN/VEHICLE INTERVISIBILITY SPLAY 2.0 X 2.0m

DK TACTILE PAVING UNCONTROLLED CROSSING.
DK = HCC PC4 FLUSH KERBS

ALL VISIBILITY SPLAYS SIT WITHIN CARRIAGEWAY TO BE OFFERED FOR ADOPTION UNLESS NOTED OTHERWISE

Scale 1:500 @ A1 - 1:1000 @ A3

10m 0 10m 20m 30m 40m 50m

Revision History

Rev	Comment	By	Chkd	Appr	Date
P04	LATEST SITE LAYOUT ADDED	PR	SB	SB	11.09.2024
P03	LATEST SITE LAYOUT ADDED. SPLAYS UPDATED	PR	SB	SB	23.08.2024
P02	LATEST SITE LAYOUT ADDED. SPLAYS UPDATED	PR	SB	SB	10.07.2024
P01	PRELIMINARY	MH	WH	SB	07.05.2024
Current Revision					
P05	ISSUED FOR APPROVAL	PR	SB	SB	06.11.2024

FOR APPROVAL

BLOOR HOMES LIMITED

robert west.
proes group
1 Paris Garden
London
SE1 8ND
t: 0203 773 7880
www.robertwest.co.uk

Project
WATERLOOVILLE - BEREWOOD
PHASE 8a

Drawing Title
JUNCTION, FORWARD & PEDESTRIAN VISIBILITY SPLAYS

RWCL Internal Register reference: -

Scales @ A1

001 - P05

© Robert West Consulting 2019. All rights reserved