
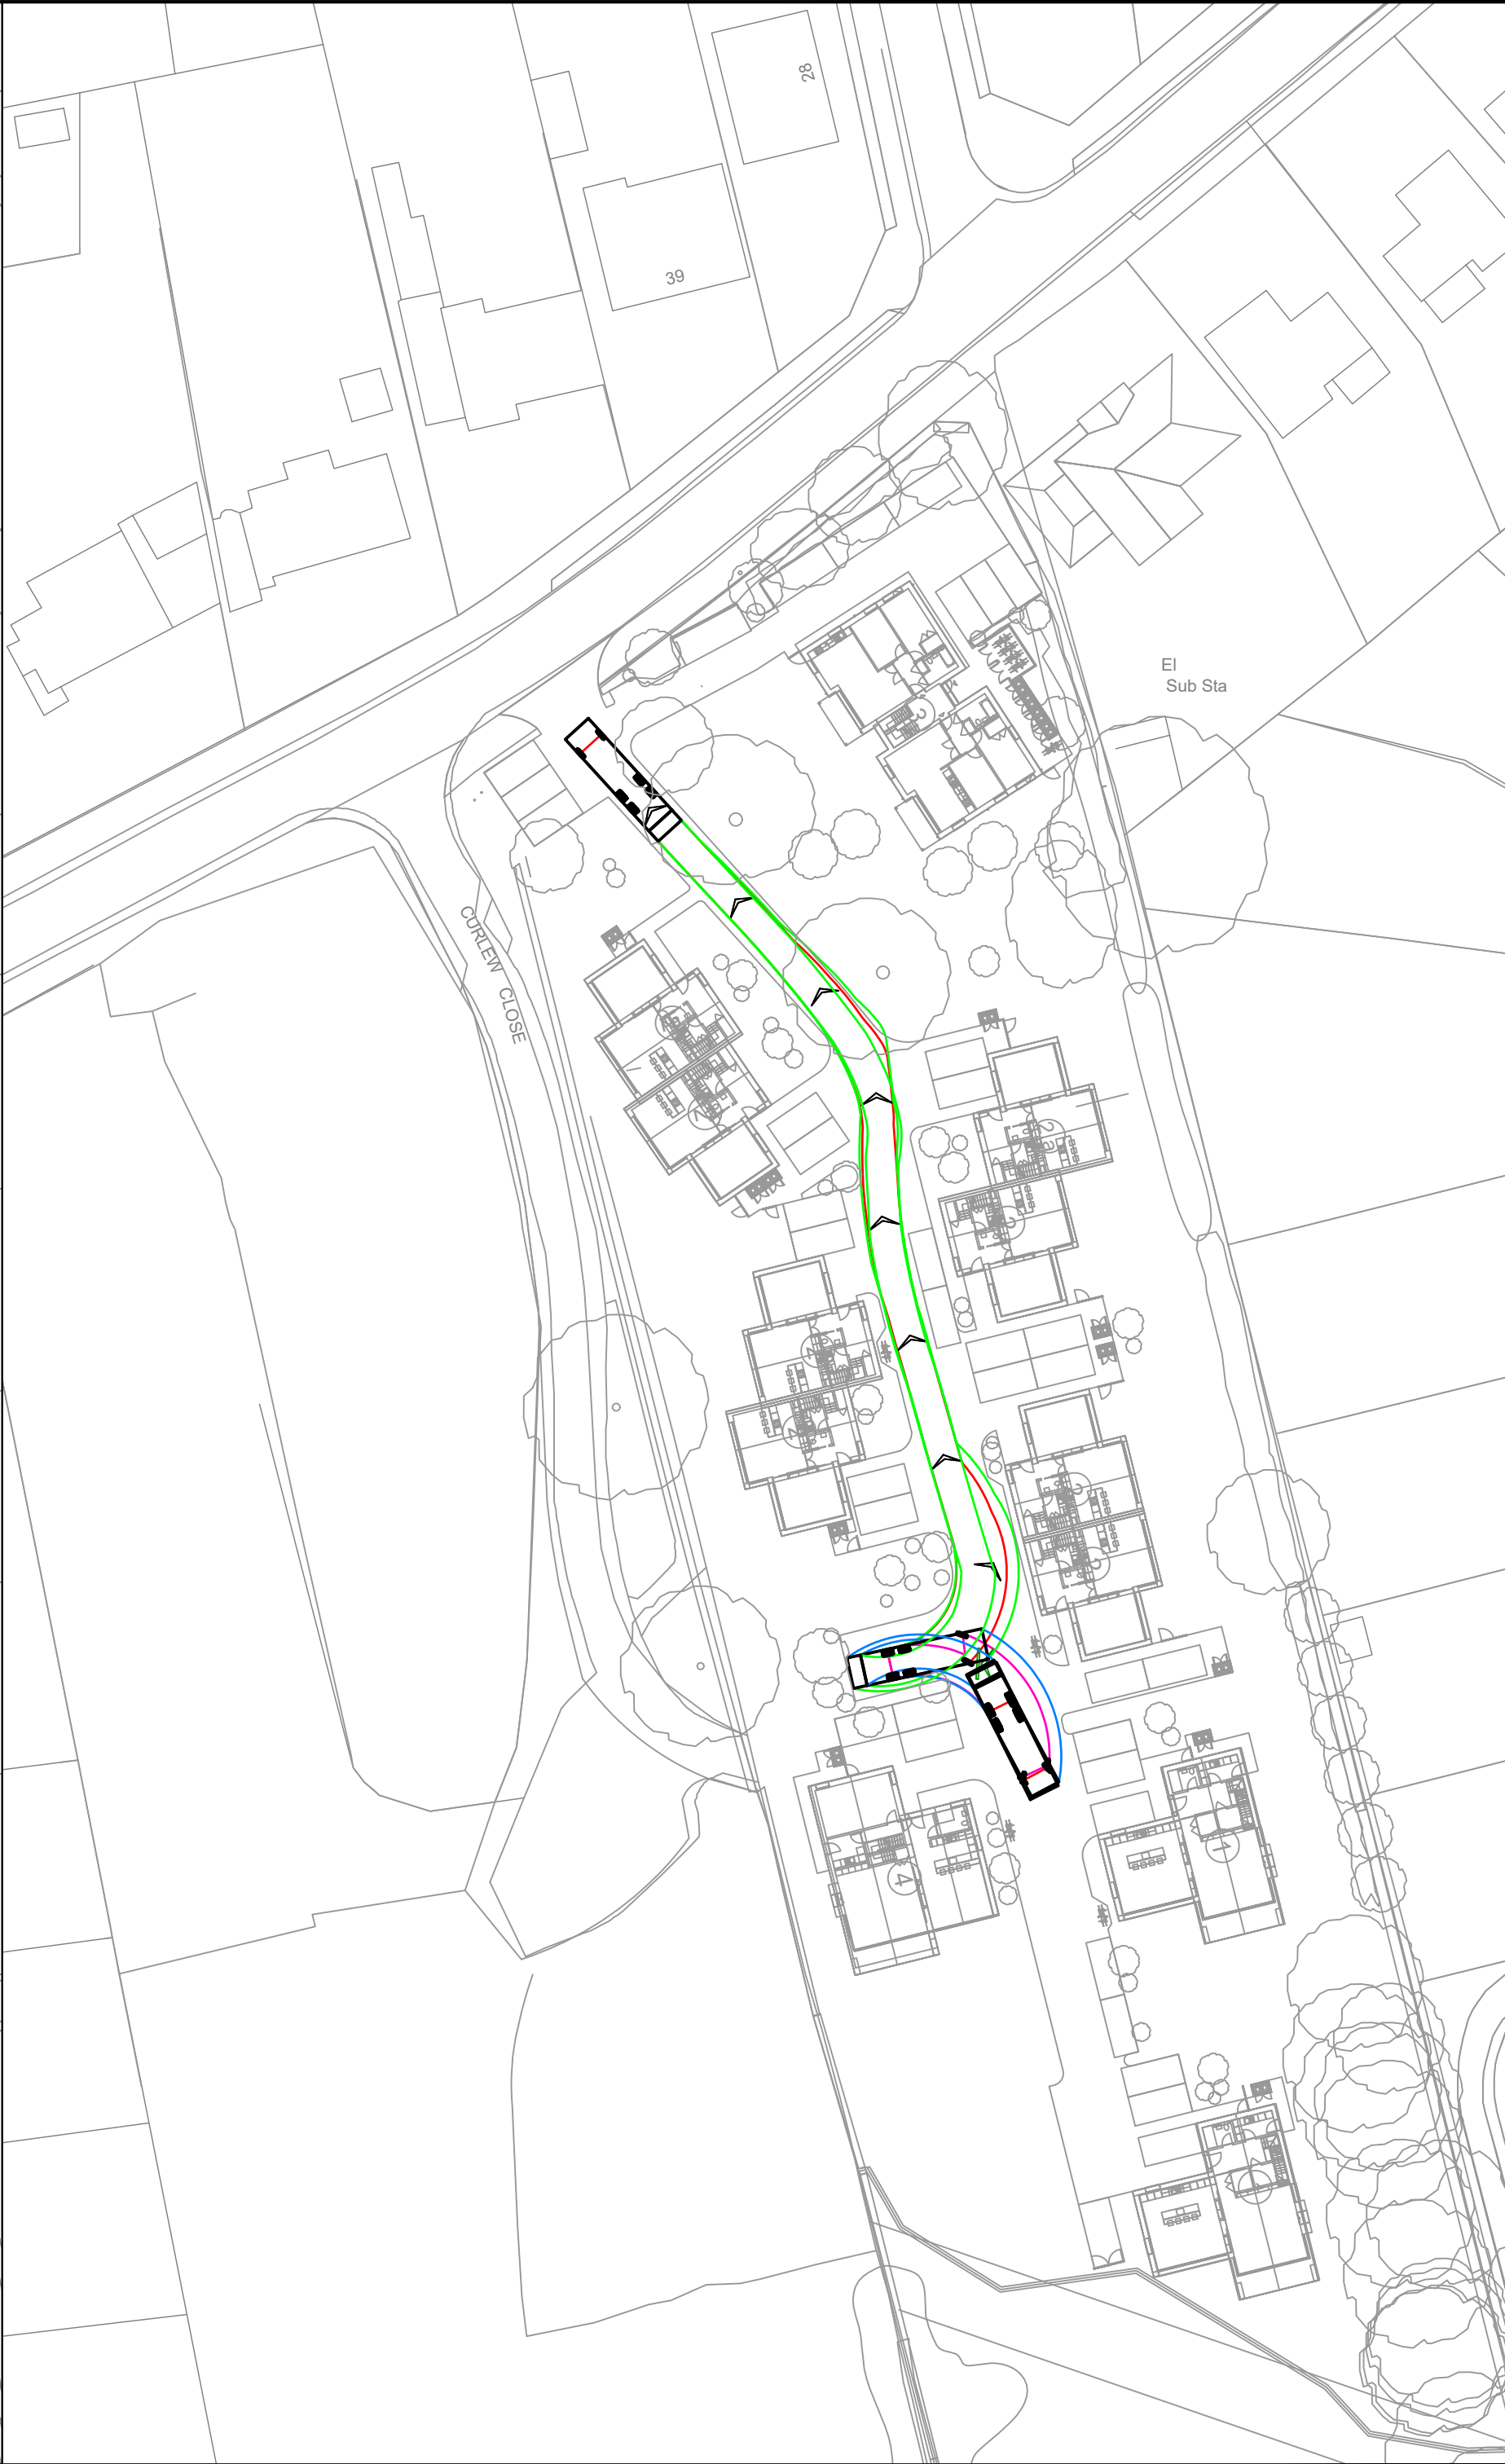


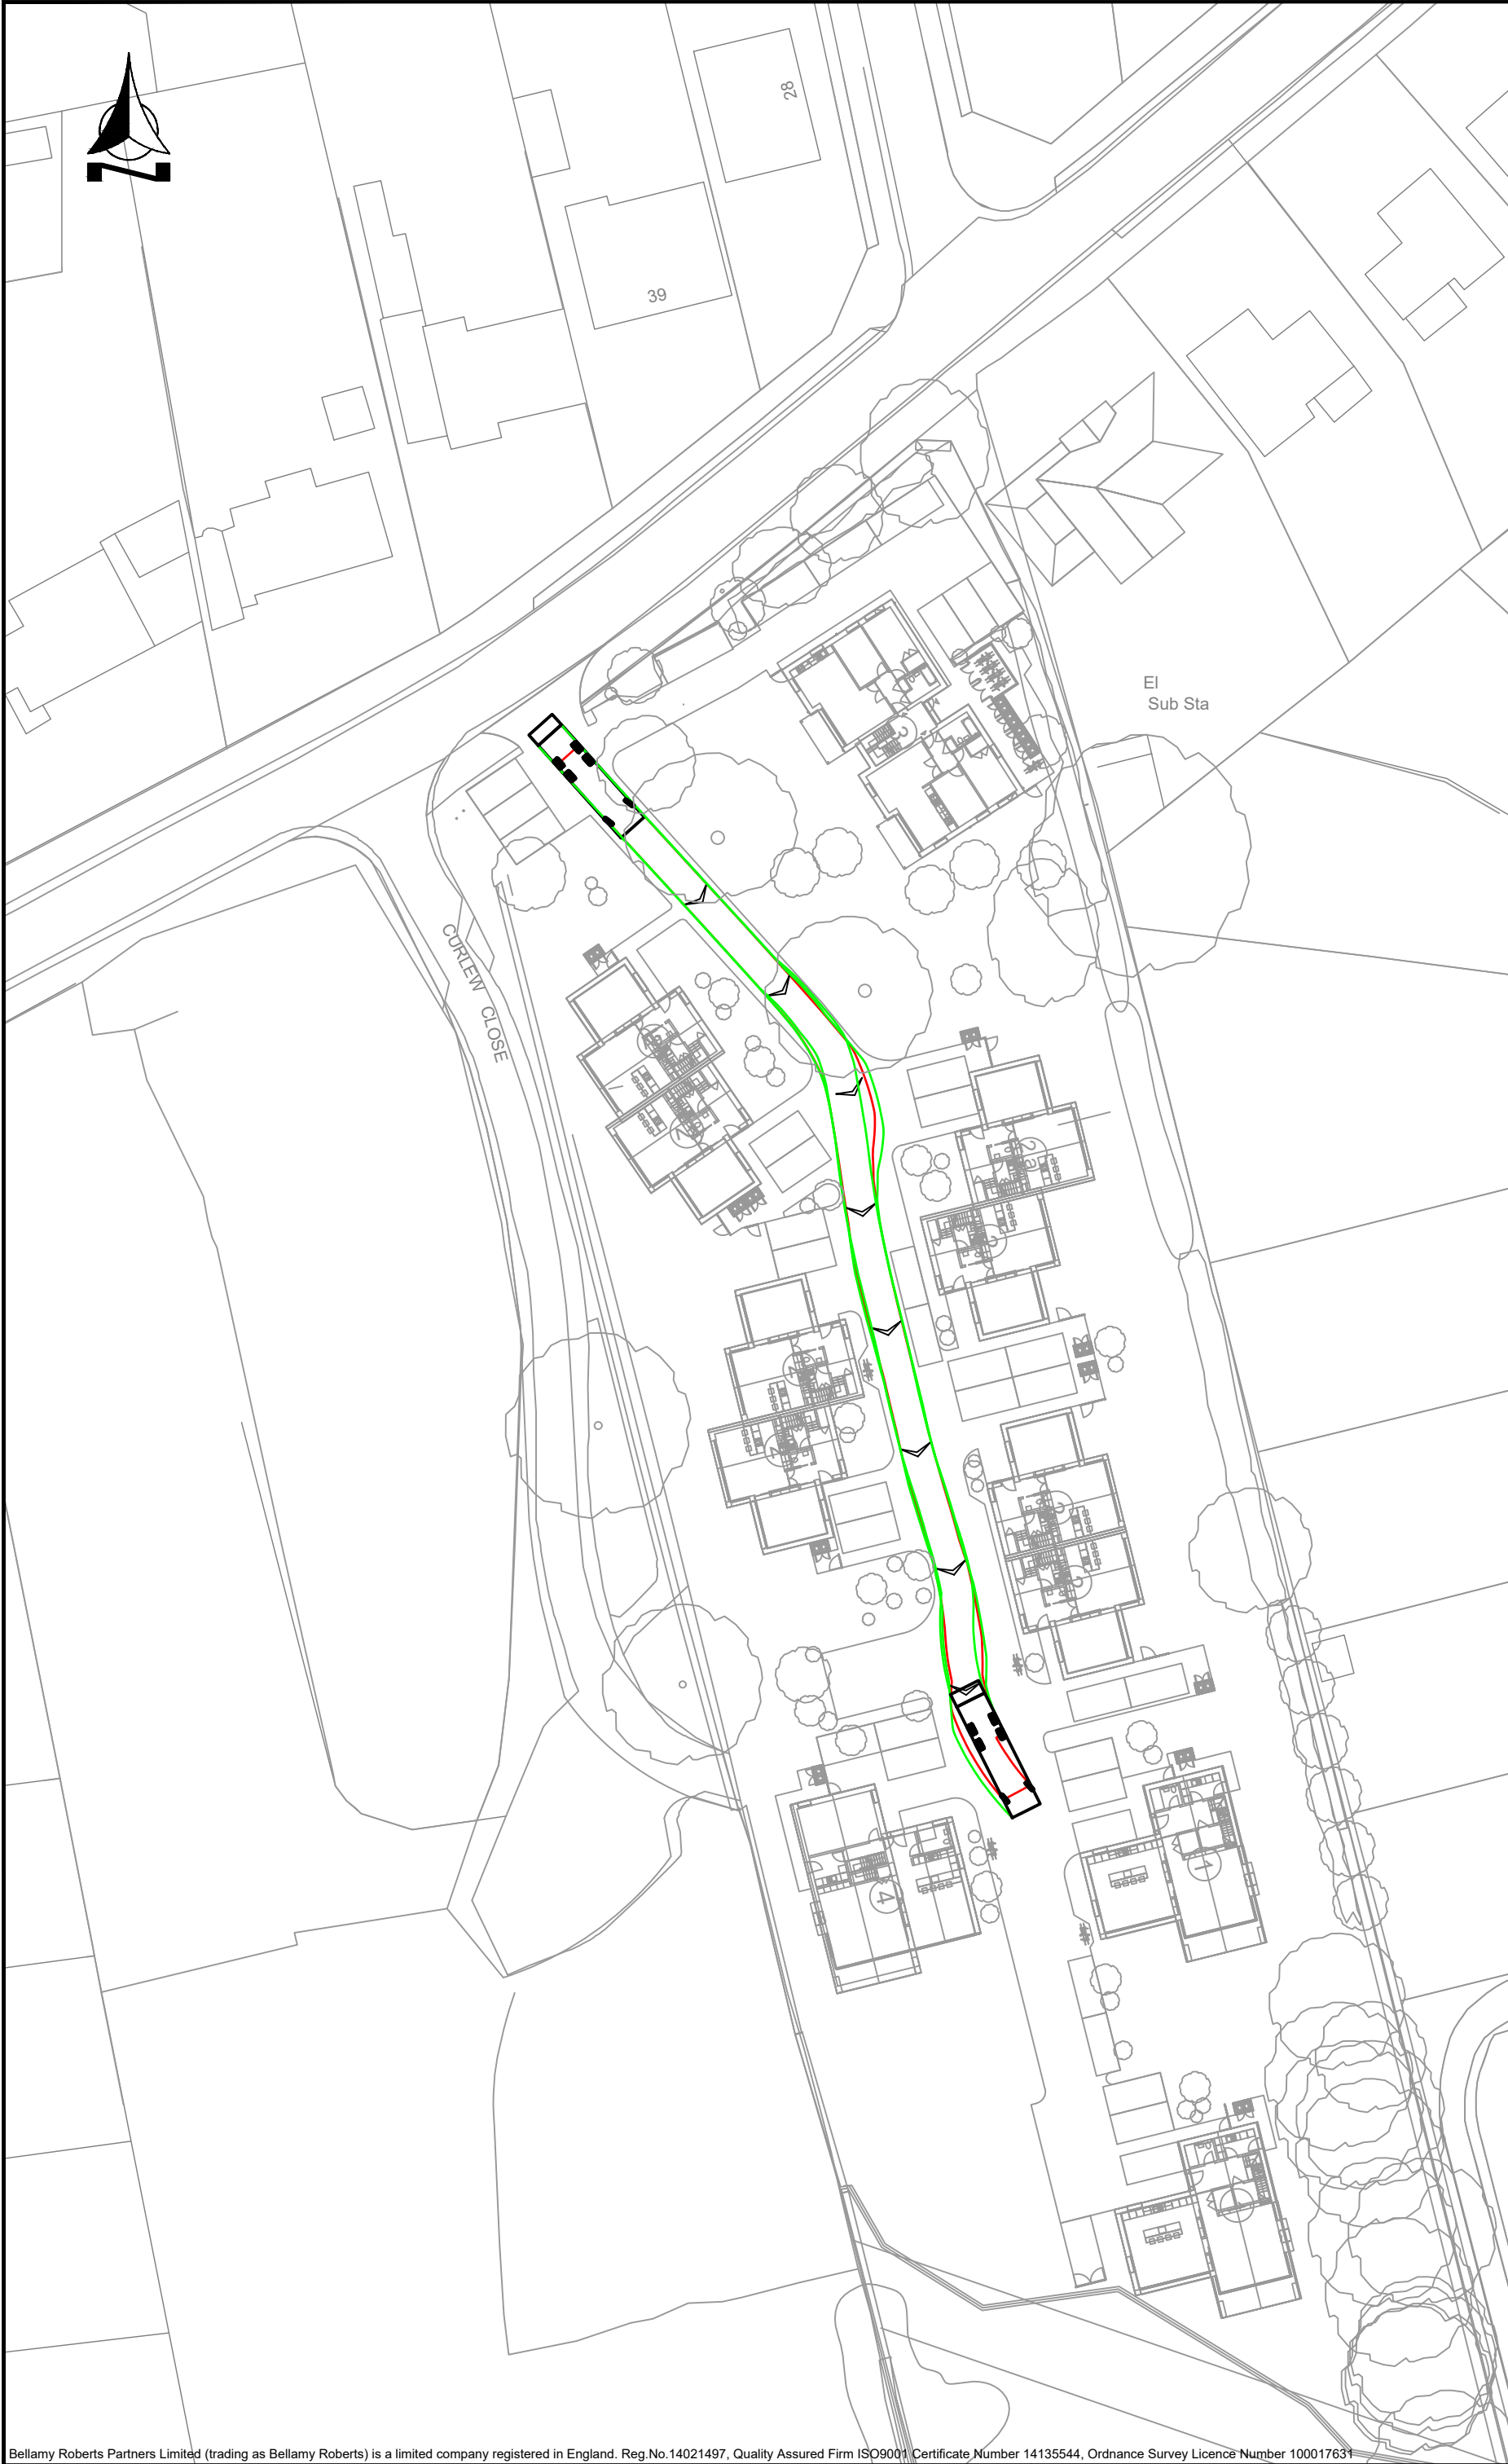

Notes

Phoenix 2 Duo (P2-15W with Elite 6x4 chassis)
Overall Length 11.200m
Overall Width 4.850m
Overall Body Height 3.751m
Min Body Ground Clearance 0.304m
Track Width 2.500m
Lock to lock time 4.00s
Kerb to Kerb Turning Radius 9.500m
Tracking Speed 5km/h

E	Site updated	MB	21/08/24	MT
D	Site updated	MB	03/05/24	MT
C	Site and tracking updated	MB	26/04/24	MT
B	Site and tracking updated	MB	22/12/23	MT
A	Site and tracking updated	MB	14/09/23	MT
REVISION	AMENDMENT	DRN	DATE	CHK

Bellamy Roberts
Clover House
Western Lane
Odiham
Hampshire, RG29 1TU
Tel: 01256 703355
Email: info@bellamyroberts.co.uk

CLIENT
P. Blake & L. Burnet

PROJECT
Warblington Road, Emsworth

TITLE
**Swept Path Analysis
Refuse Vehicle**

DRAWN BY DE	DESIGN BY -	CHK BY MT
DATE 06/09/23	DRAWING No. 5970/201	REV No. E
SCALE 1:500 @ A2		