



- ① Timber support post
- ② Red bricks to match existing
- ③ Aluminum doors & window
- ④ Roof tiles to match existing
- ⑤ Composite front door
- ⑥ Weatherboard cladding
- ⑦ uPvc windows & door
- ⑧ Glazed roof

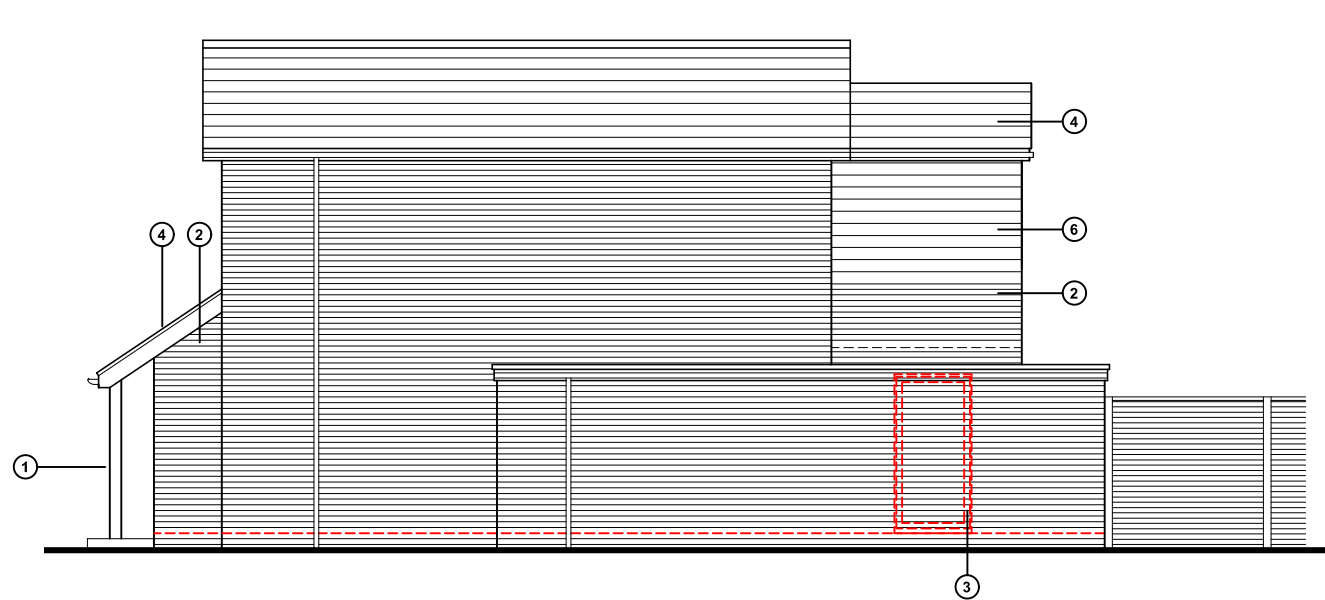


North (side) elevation



East (front) elevation

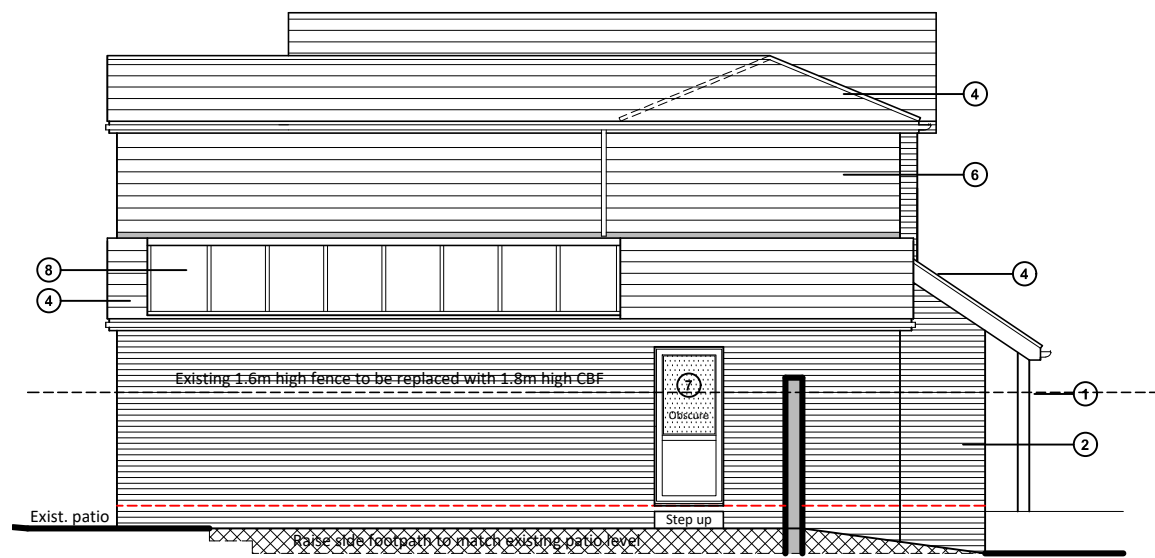

South (side) elevation

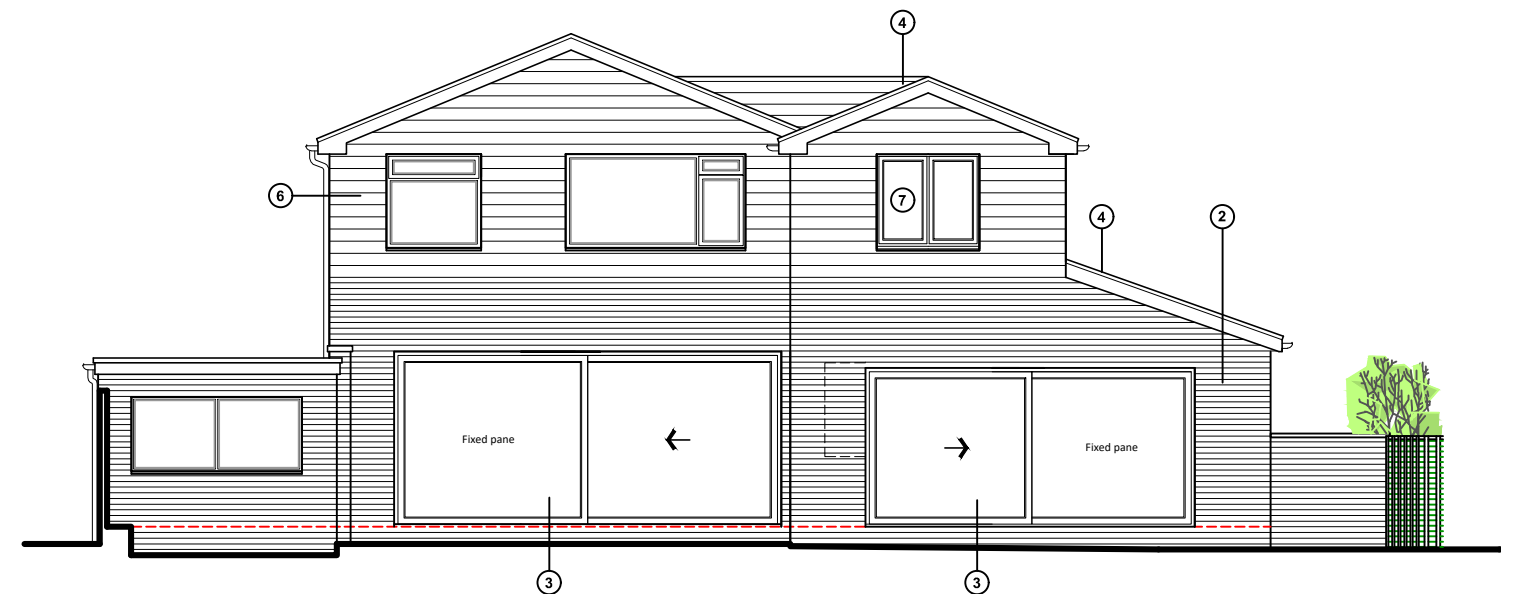

West (rear) elevation

Proposed elevations scale 1:100



For MR & MRS JOYCE	Title PROPOSED ELEVATIONS	Office Tel: 01243 933732
Project PROPOSED SIDE EXTENSION AT 23 WRAYSBURY PARK DRIVE, EMSWORTH, PO10 7UU	Date AUG 2024	Drawn JB
	Scale 1:100 @ A3	Checked -
	Job Number PL834.24	Drawing Number -05
	Revision G	Web: www.jb-architecturedesign.com

