


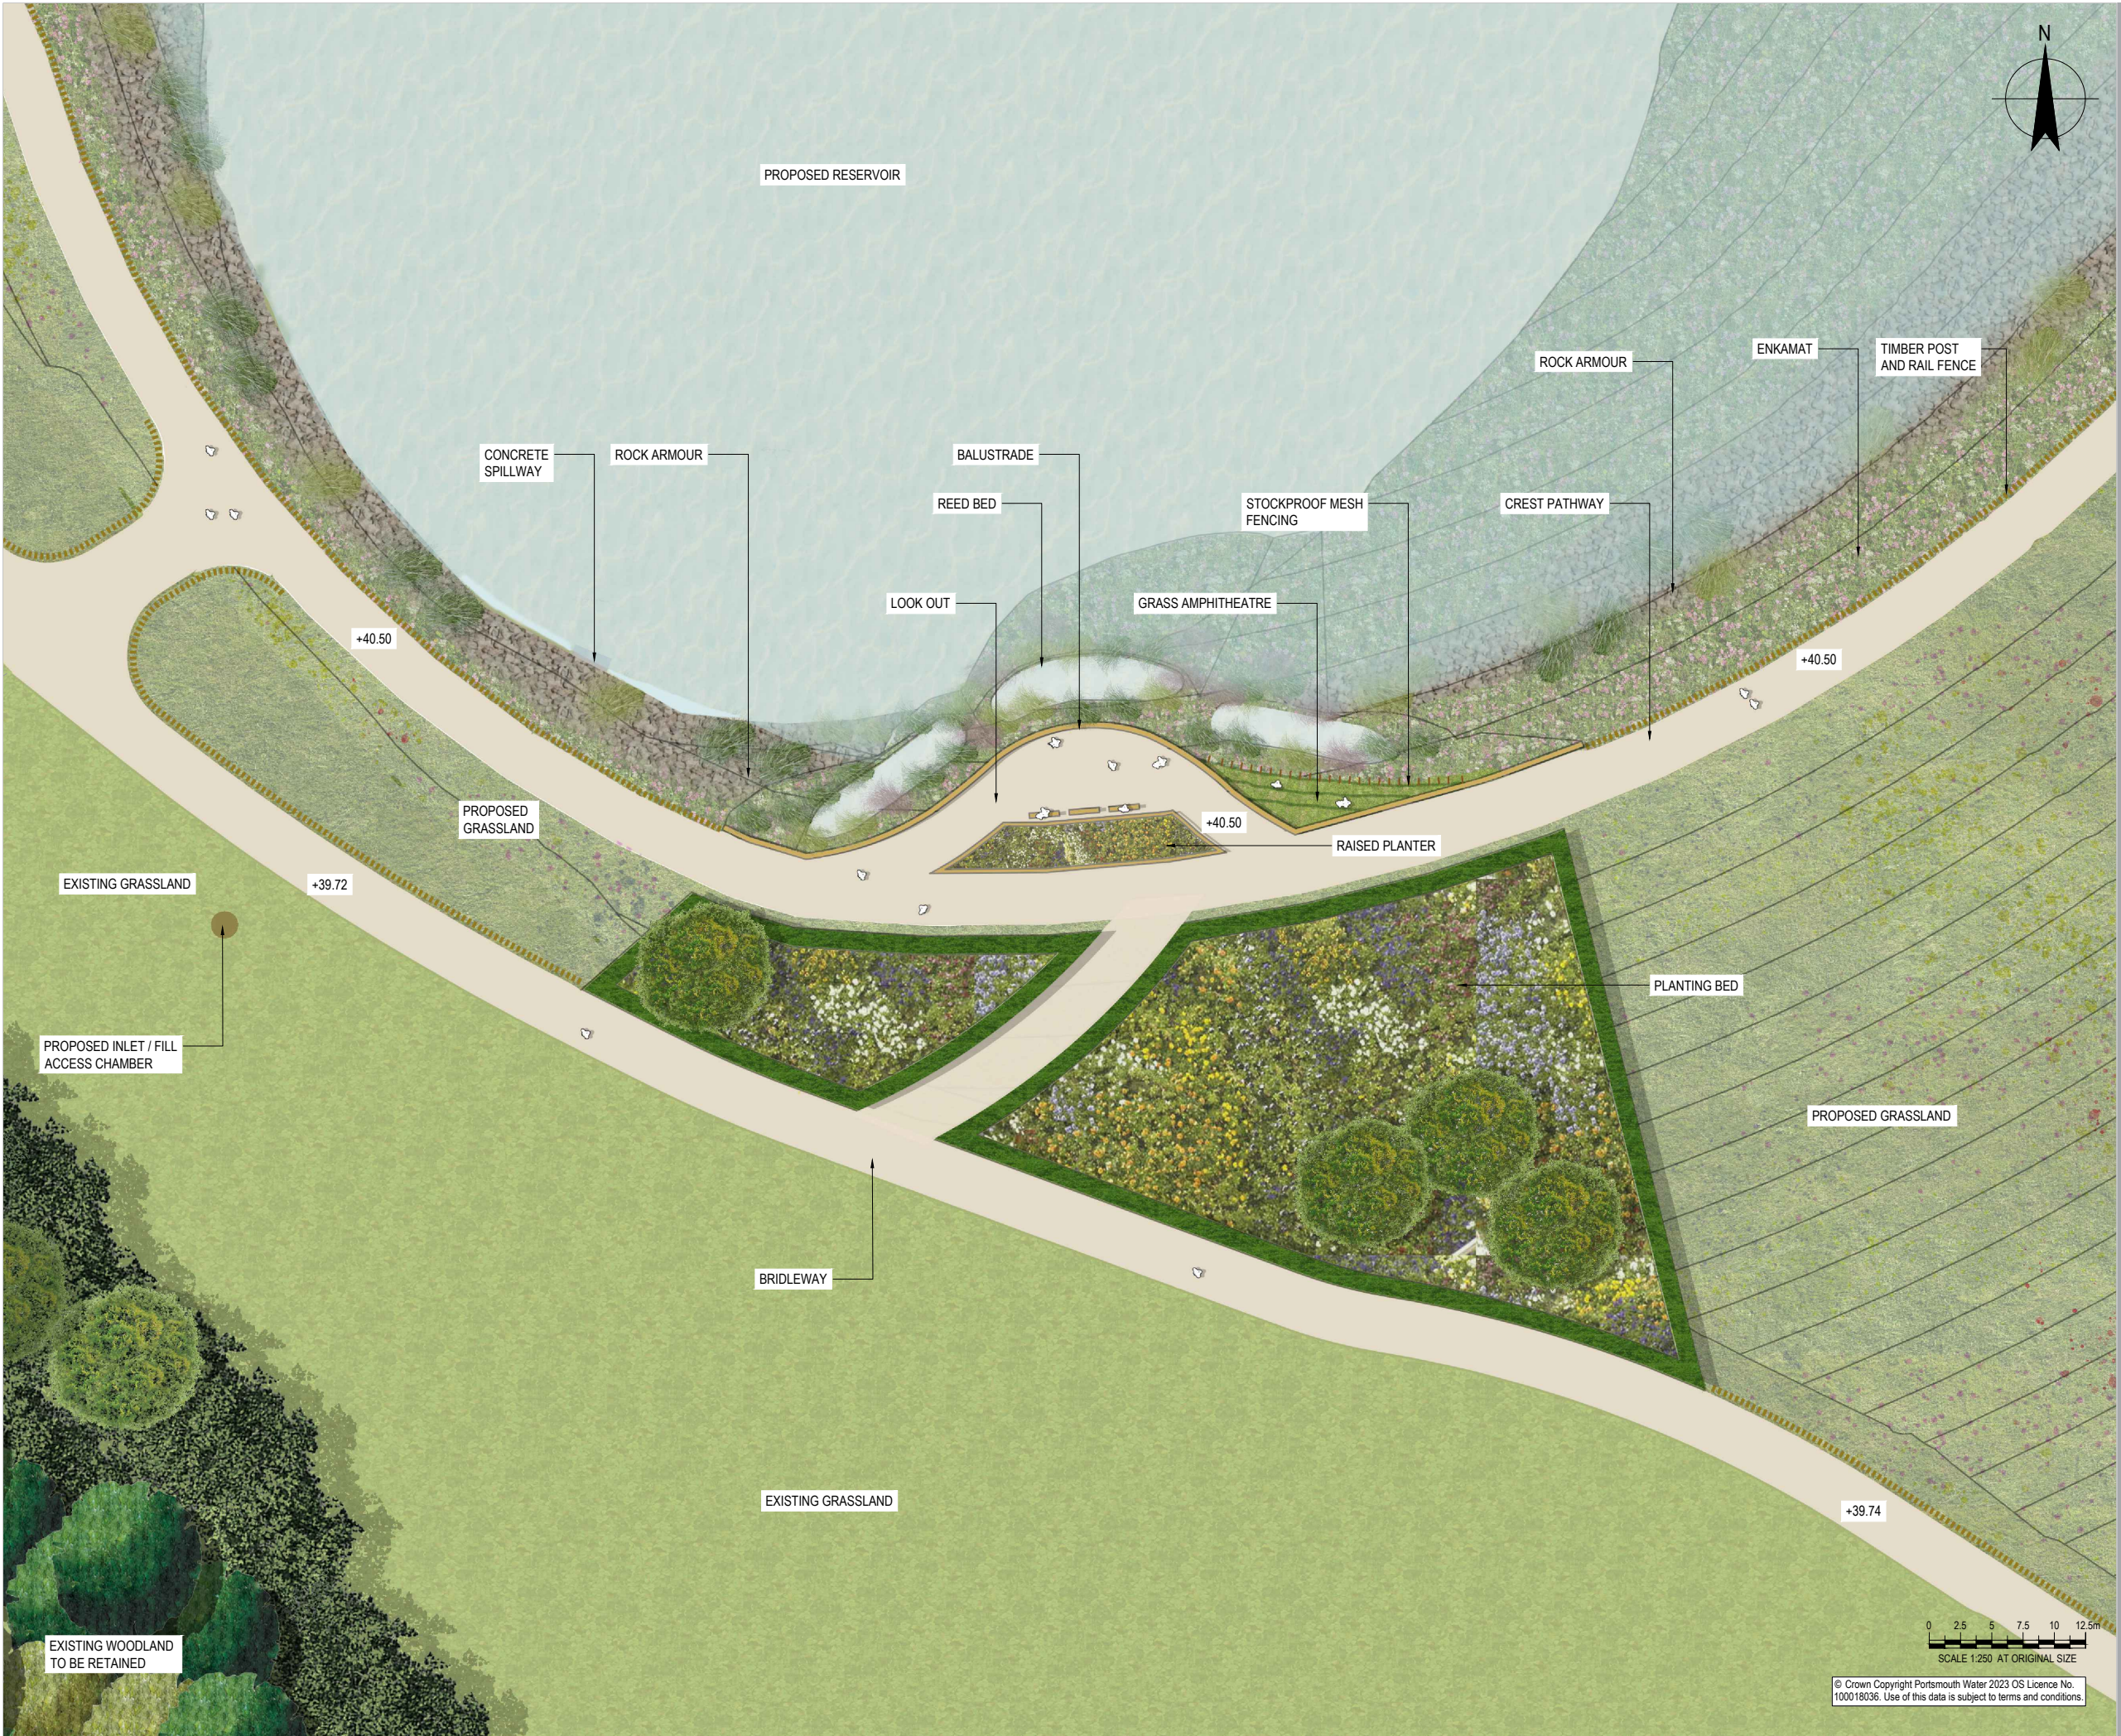

NOTES

- ALL DIMENSIONS ARE IN MILLIMETRES UNLESS NOTED OTHERWISE (UNO).
- ALL LEVELS ARE IN METRES TO ORDNANCE DATUM UNO.
- TWL = TOP OF WATER LEVEL

Key

Existing

- Woodland

Proposed

- Tree planting
- Scrub
- Grassland
- Planting beds
- Reedbeds
- Rock armour
- Marginal plants
- Timber post and rail fence - 1100mm high
- Stockproof mesh fencing
- 1100mm high balustrade
- Compacted gravel footpath
- Locally sourced timber seating
- Locally sourced timber planter
- Grass amphitheatre

REFERENCE DOCUMENTS AND DRAWINGS

HTR-GHD-ZZ-ZZ-DR-T-0001 - RESERVOIR OUTLINE MASTERPLAN

P02	FOR APPROVAL	SWG	SWG	15/04/2024
P01	FOR COMMENTS	SWG	SWG	09/04/2024
Rev	Description	Checked	Approved	Date
Author	LS	Drafting Check	ST	
Designer	LS	Design Check	ST	

Telephone: Havant (023) 9249 9888
Fax: Havant (023) 9245 3632
Website: www.portsmouthwater.co.uk
Registered Office: PO Box 8 West Street
Havant Hampshire PO9 1LG
REGISTERED IN ENGLAND No. 2536455

Portsmouth Water

Future Water
MJJV Ltd

GHD

Project No.
12547181

Client **PORTSMOUTH WATER**

Project **HAVANT THICKET RESERVOIR**

Status **FOR APPROVAL** Status Code **S4**

Drawing Title **LANDSCAPE PLAN
VIEWING PLATFORM** Size **A1**

HTR-GHD-ZZ-ZZ-DR-T-0007

Rev **P02**

© Crown Copyright Portsmouth Water 2023 OS Licence No. 100018036. Use of this data is subject to terms and conditions.

SCALE 1:250 AT ORIGINAL SIZE

0 2.5 5 7.5 10 12.5m