


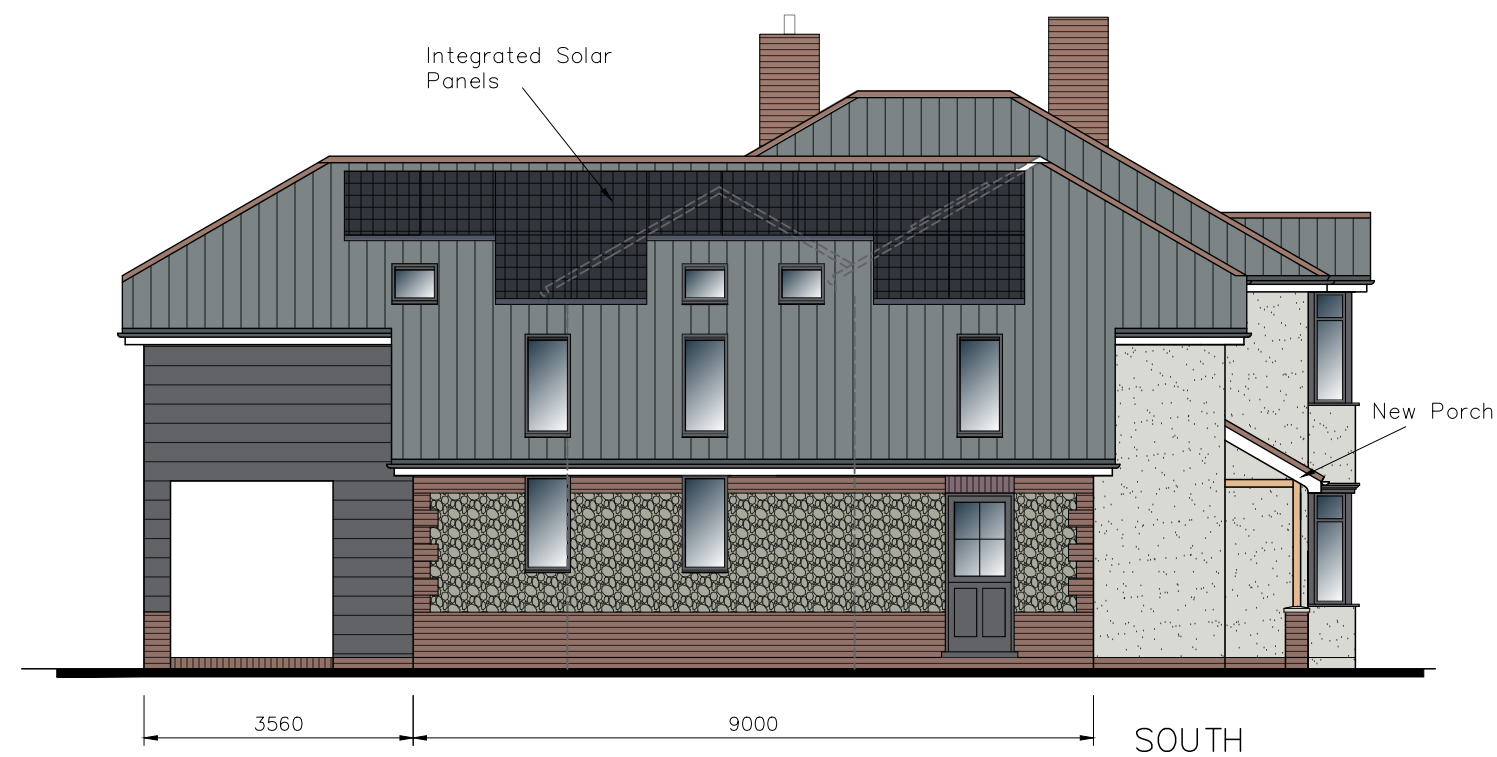

CAD

Critchley Architecture And Design Ltd.
Contact: 02392 474 919 | info@caad.online
The Old Brewery, 15E South Street, Havant, PO9 1BU

PROPOSED ELEVATIONS

Revisions

- a) Client revisions/18.10.2023/ZS
- b) Client Revisions/07.11.2023/ZS
- c) Client Revisions/14.11.2023/ZS
- d) Materials updated/06.12.2023/JHL
- e) Annotation added/13.12.2023/JHL
- f) Solar panels added/04.01.2024/JHL
- g) Conservation revision/18.06.2024/JHL

2 Church Orchard,
St Peters Road,
Hayling Island,
PO11 0RT

Scale A1=1:50, A3=1:100
Drawn JHL/ZS
Date 09/10/2023

23053-502^G

10m

20m

30m

40m